

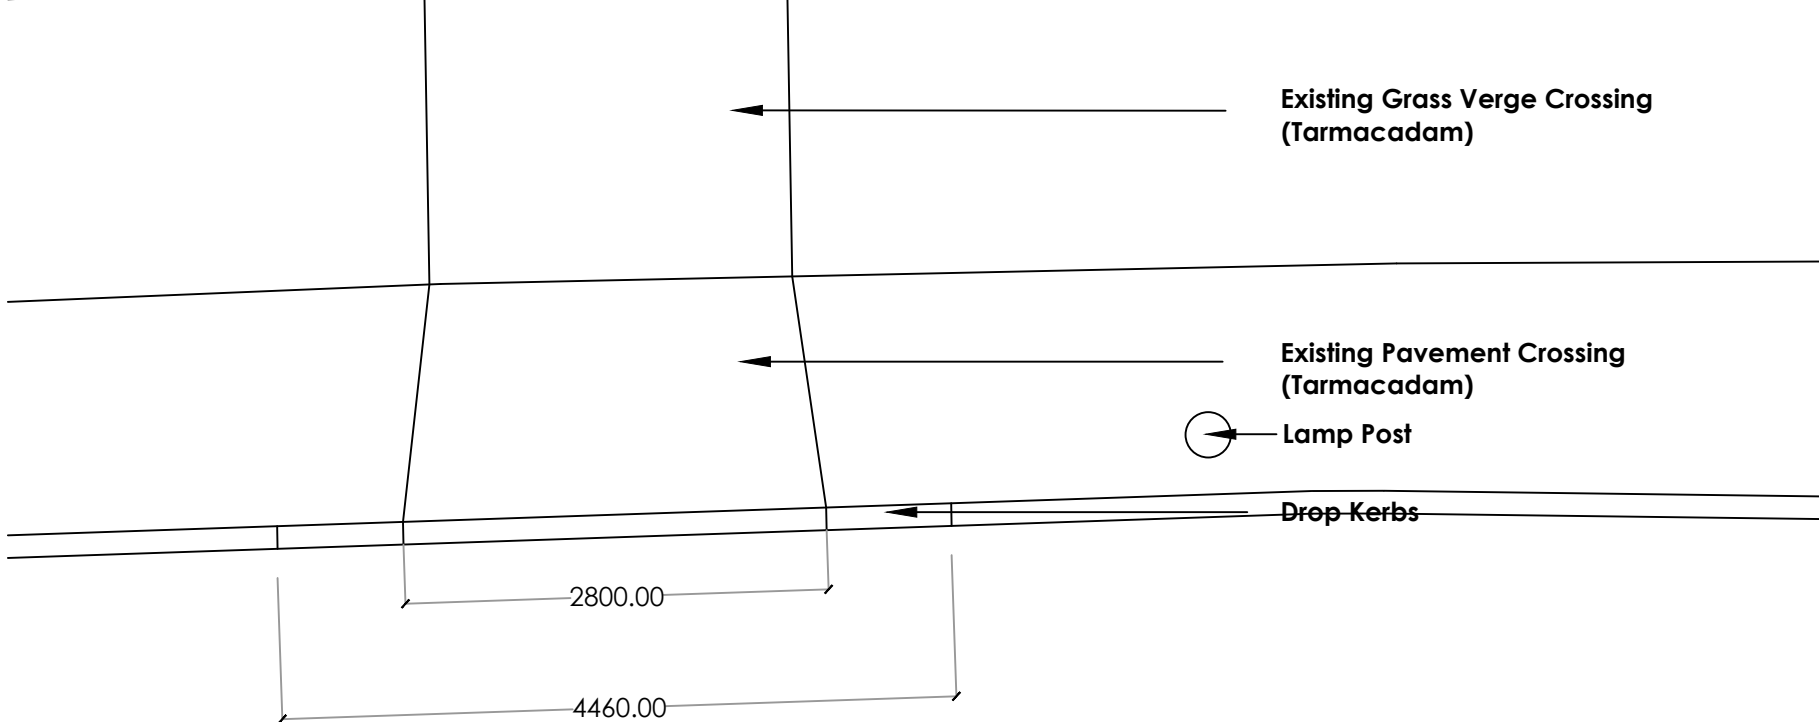
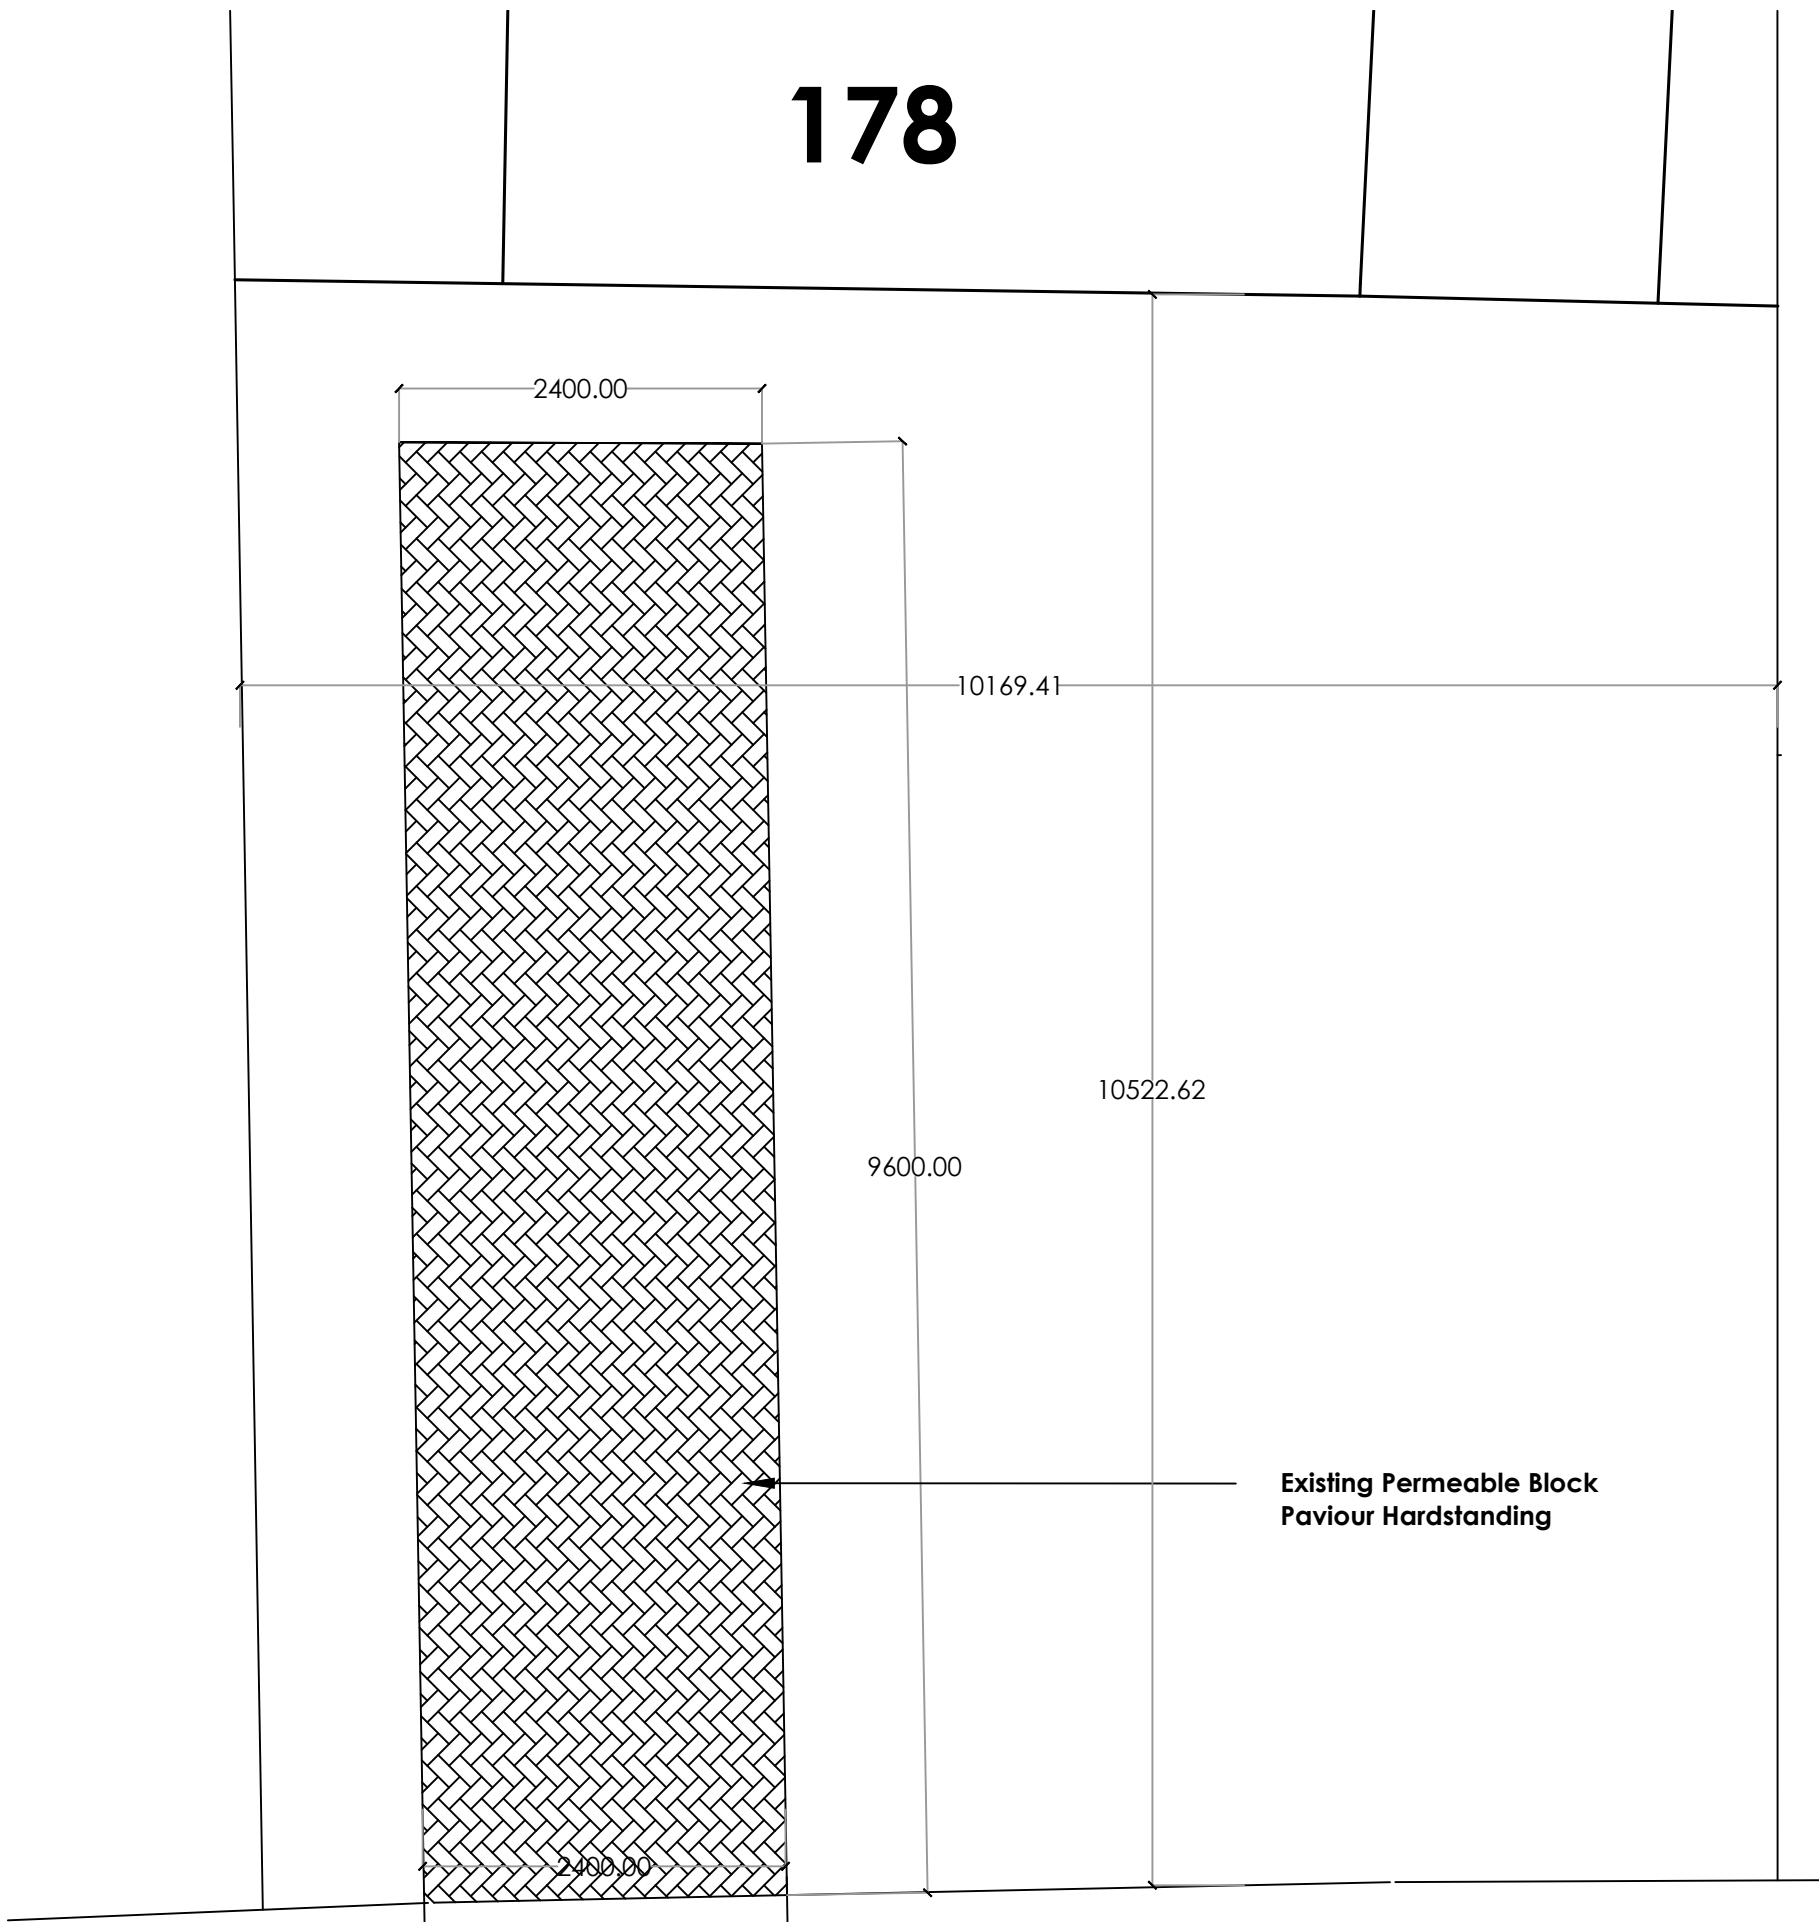


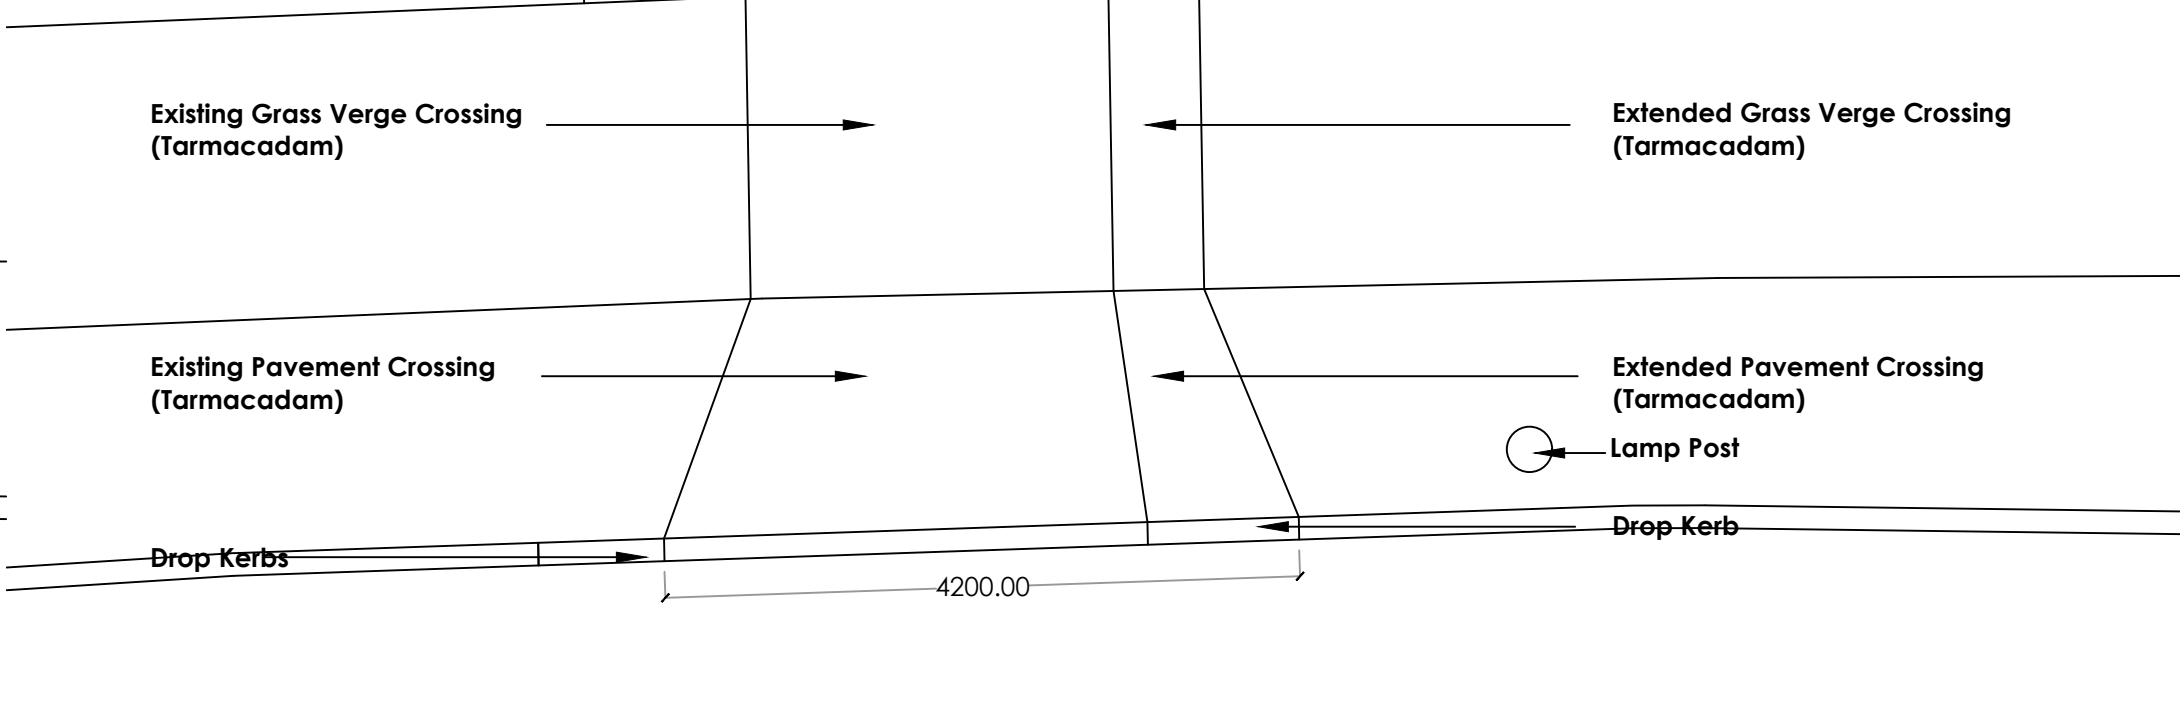

Existing Road Crossing
HARLINGTON ROAD

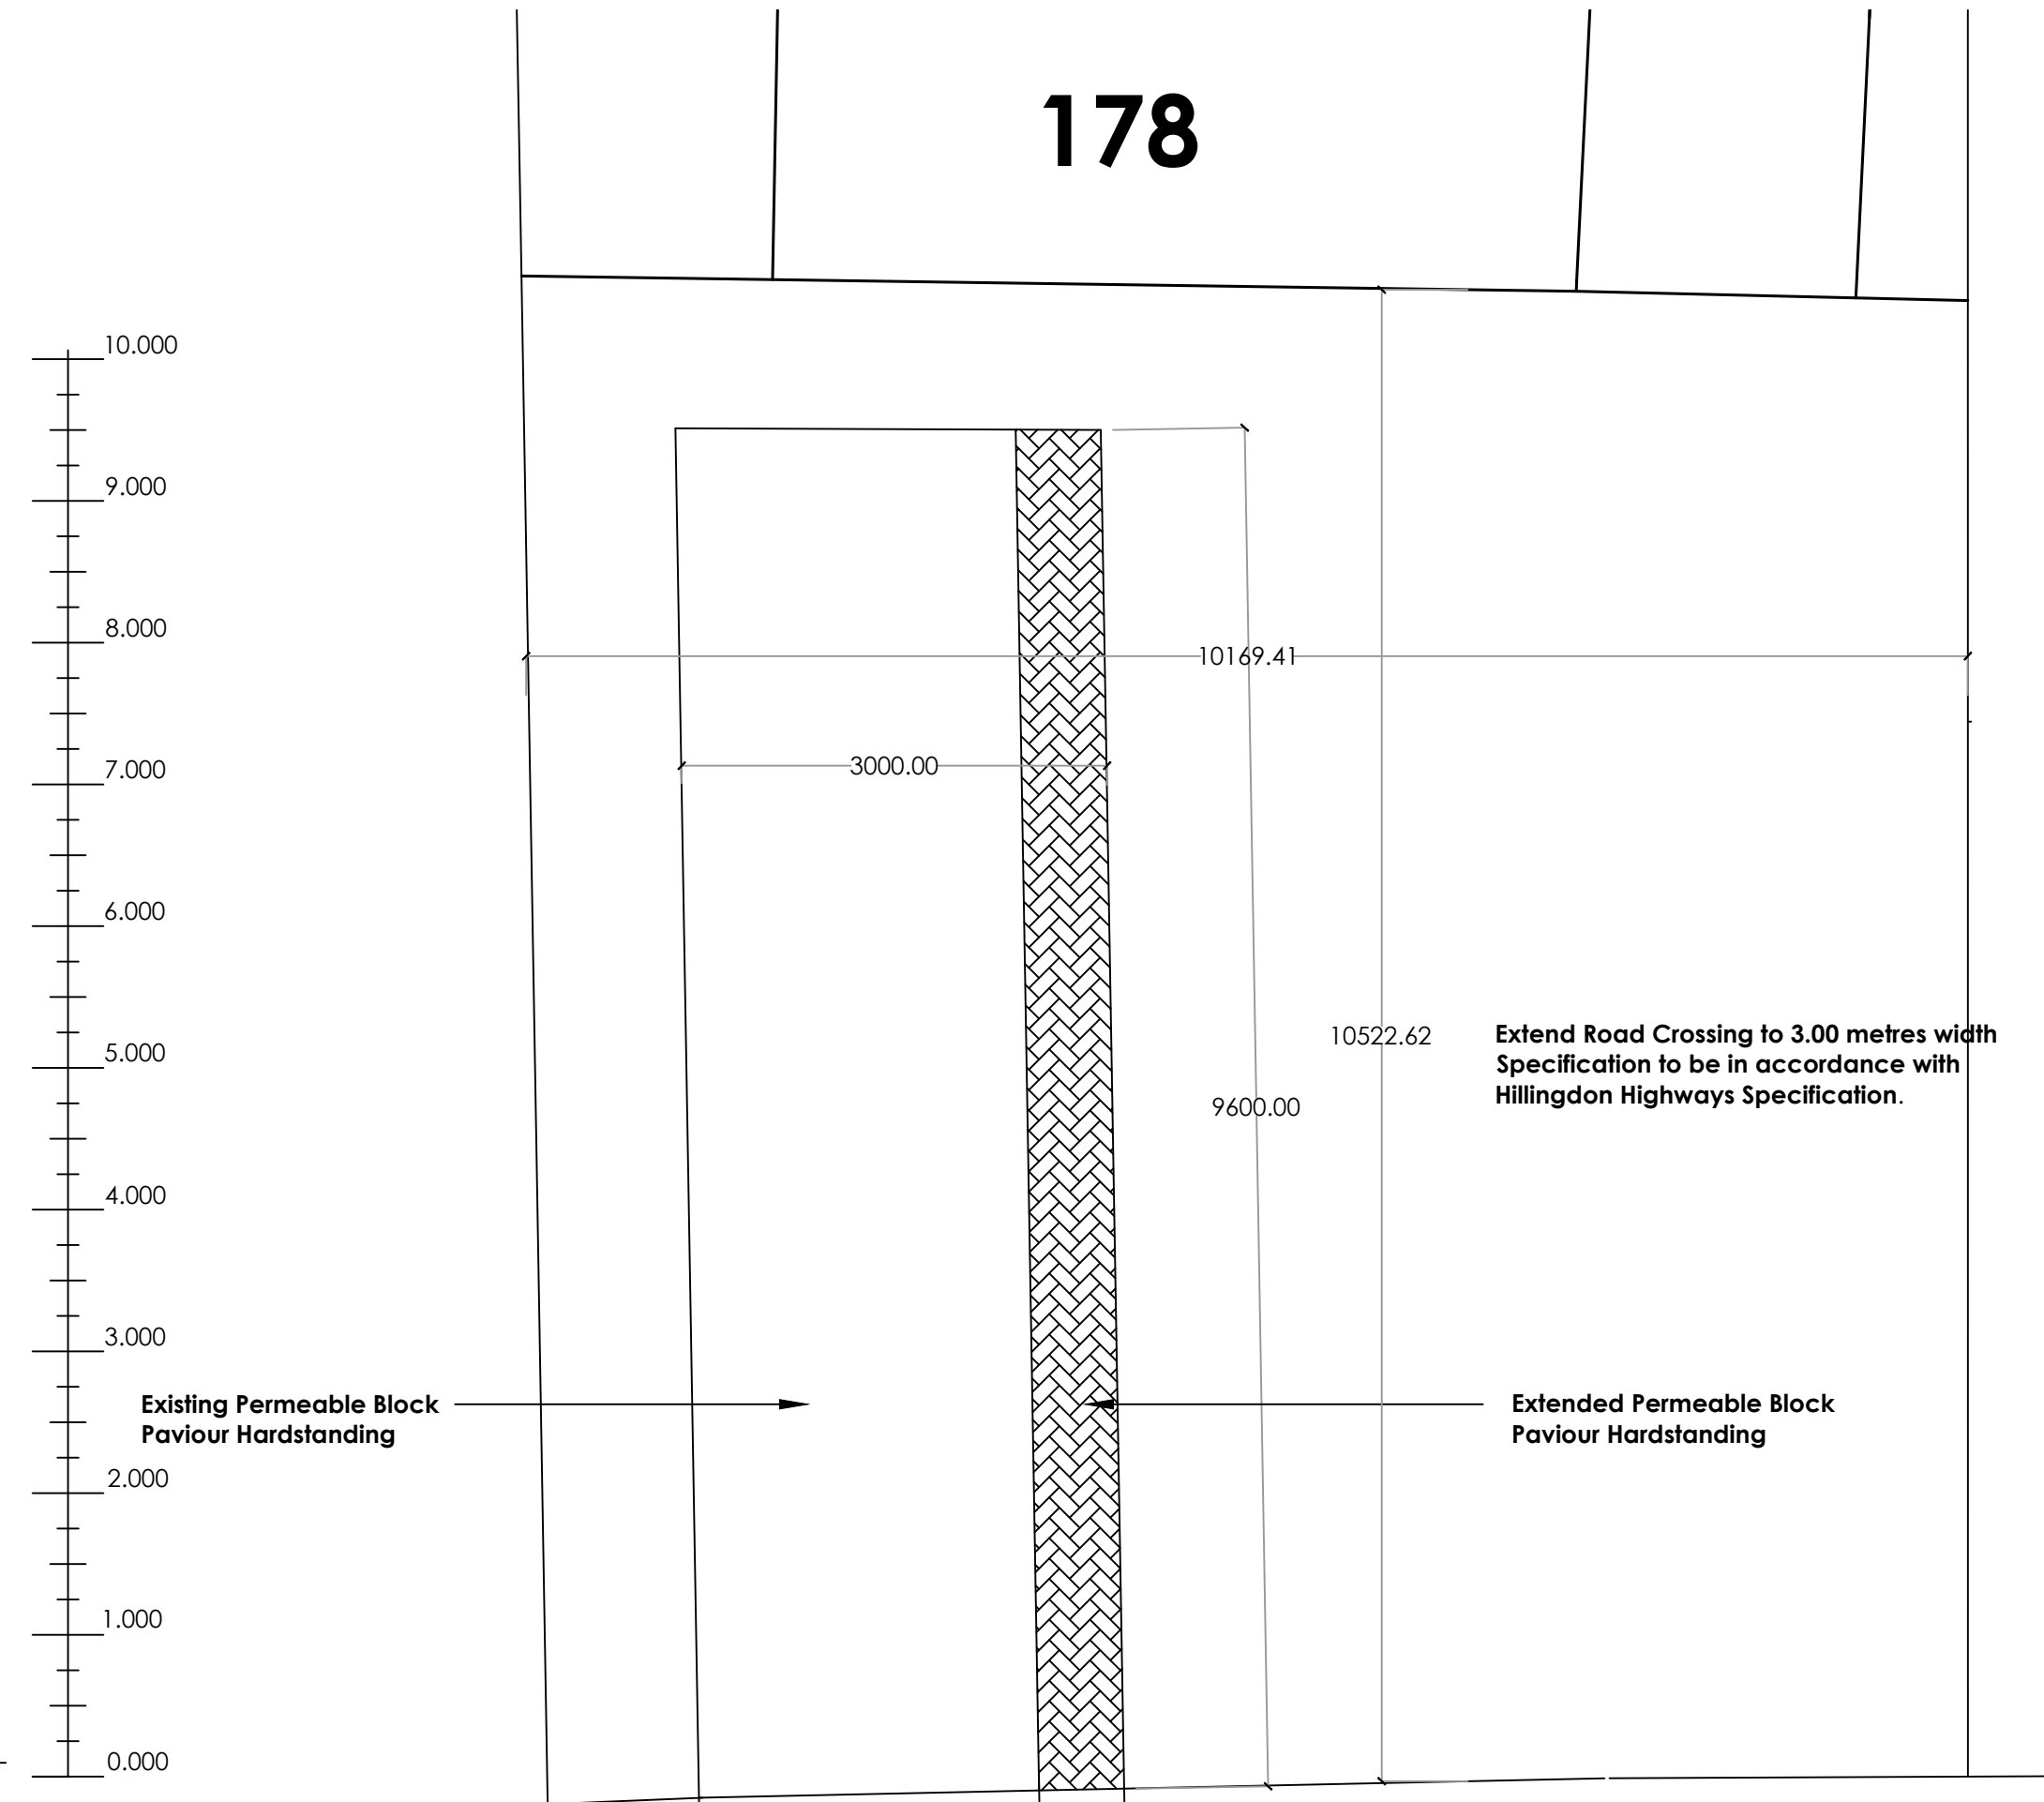

Proposed Road Crossing
HARLINGTON ROAD

legally conveyed ownership.		RMK		Checked		P	
shown on this survey may not represent the extent of		BJS		Author		Proposed Extended Road Crossing	
Visible features in the vicinity of any boundaries, as		1:50 @ A2		November 2020		Hillingdon UB8 3HA	
All direction arrows indicate up unless otherwise noted.		November 2020		178 Harlington Road		London	
All levels are in metres and relate to Station XI.		00		Rev.		Mr Sailesh Bika	
Surveys have been compiled on an arbitrary grid.		178HAR-001		Sheet		23 Little Common, St	
Designed images immediately upon discovery.		2 of 2		178HAR-001		www.designimages.co.uk	
All dimensions to be verified on site by the Contractor and		178HAR-001		Tel: +44 (0)208 416 3873		Tel: +44 (0)208 416 3873	
Copyright of the survey is retained by Design Images.		178HAR-001		23 Little Common, St		23 Little Common, St	