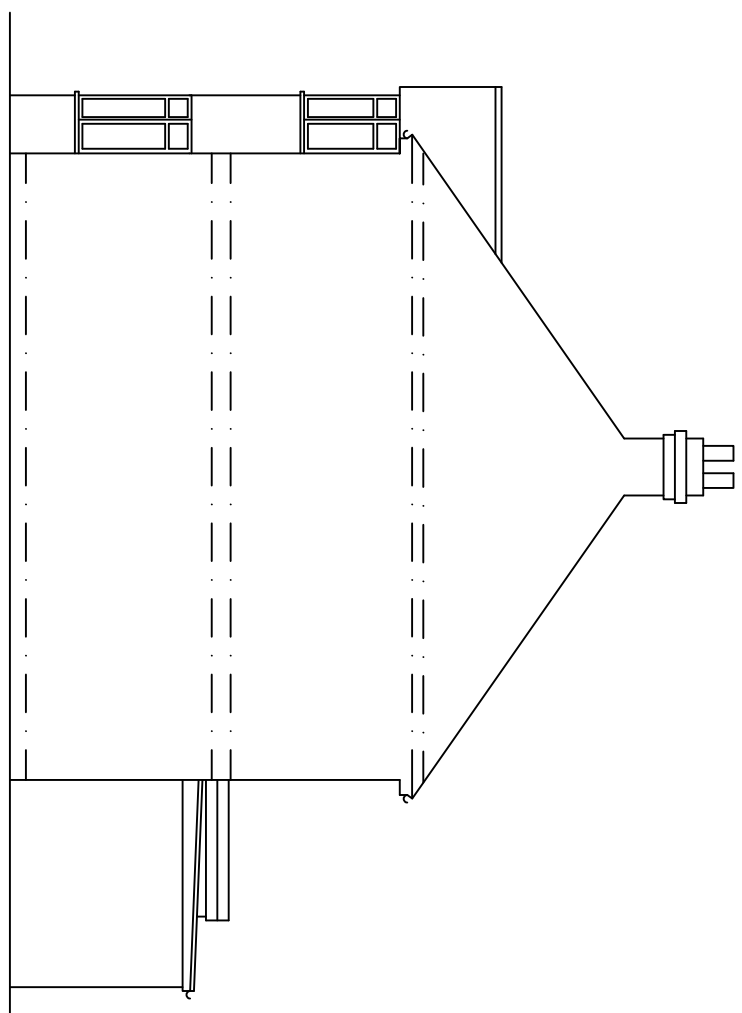
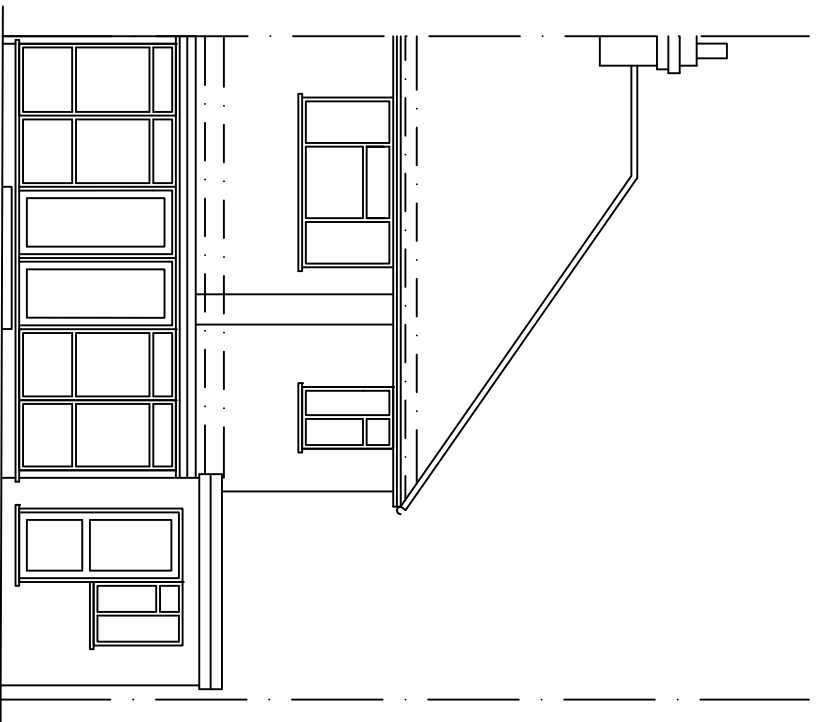
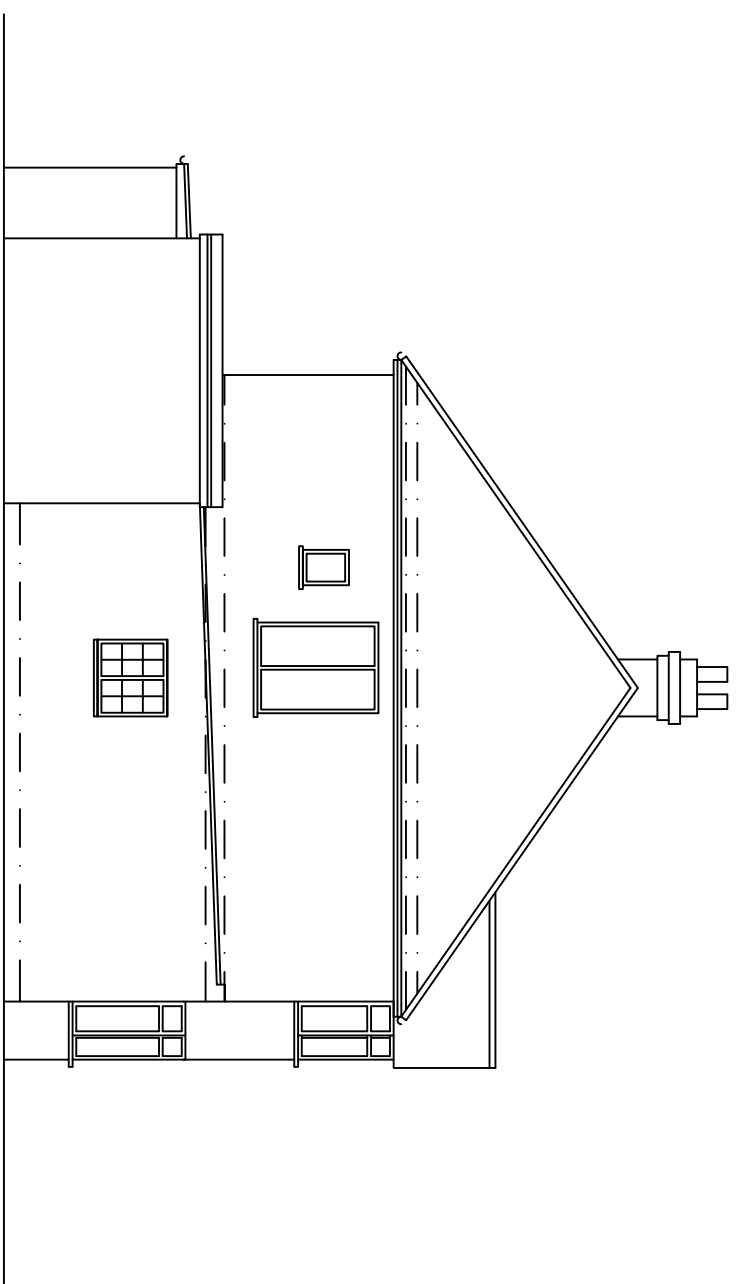
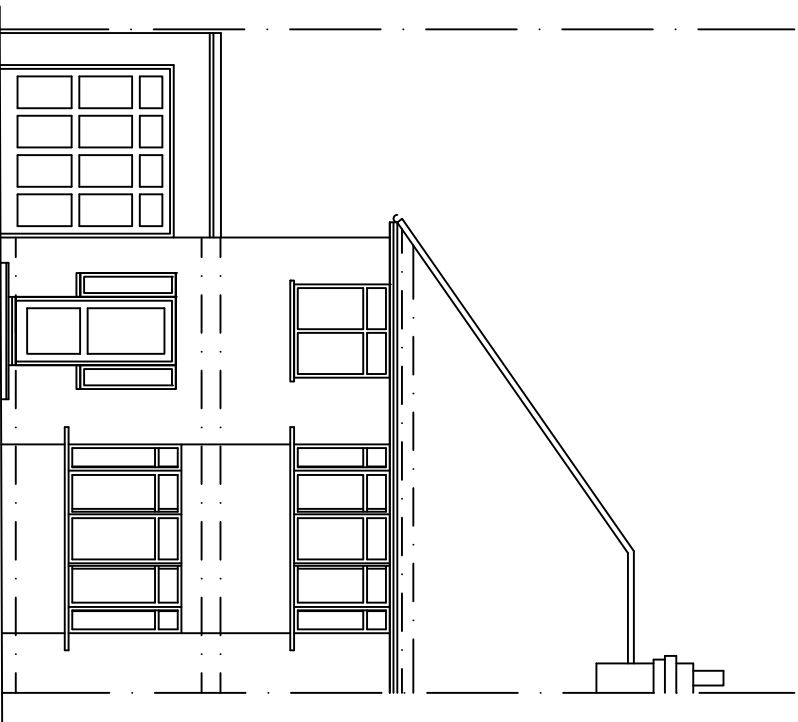


			
www.dhivadesigns.co.uk			
REVISION	DESCRIPTION	BY	DATE
SITE ADDRESS 37 WOODLANDS AVENUE, EASTCOTE, HA4 9RL			
DRAWING TITLE			
EXISTING ELEVATIONS			
DATE	DRAWN BY		
JAN 2019	NP		
SCALE 1:100 @ A3	CHECKED BY		
DRAWING NO.	REVISION		
DD134-05-P0			