
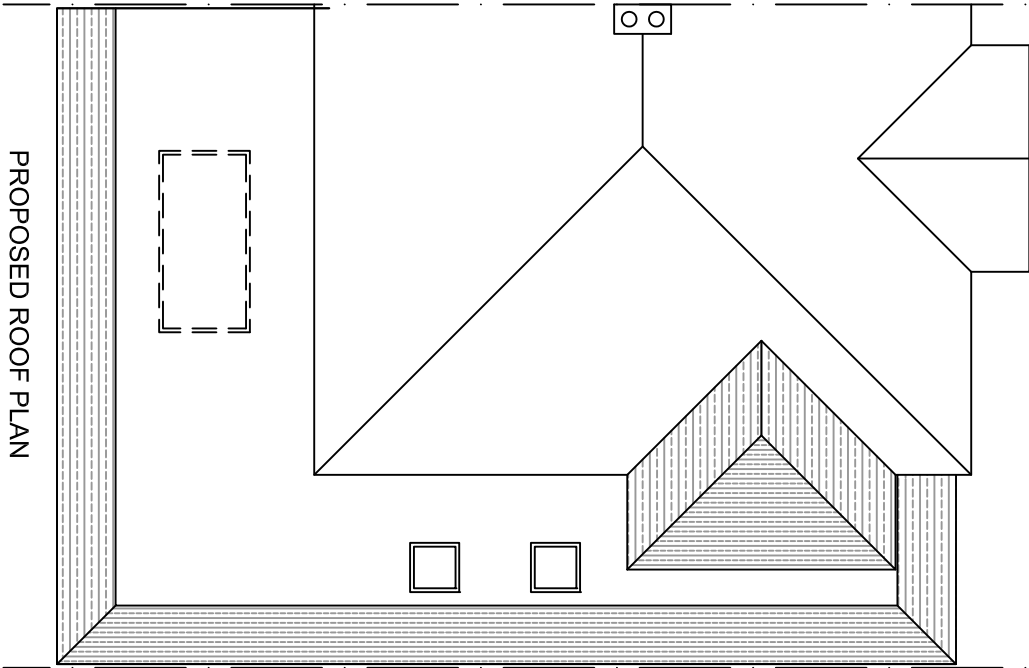
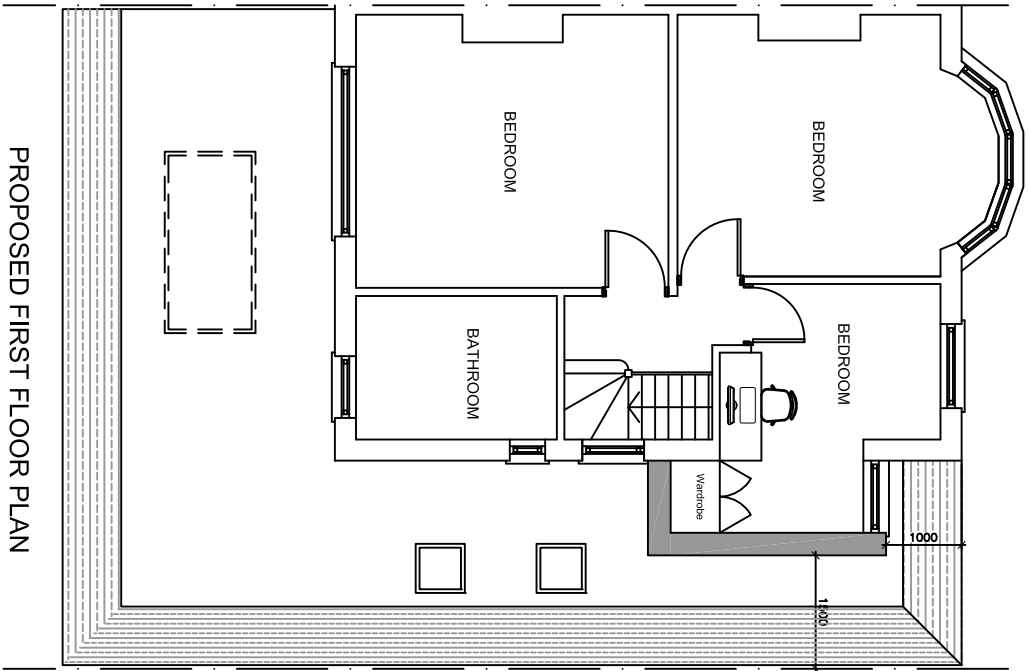


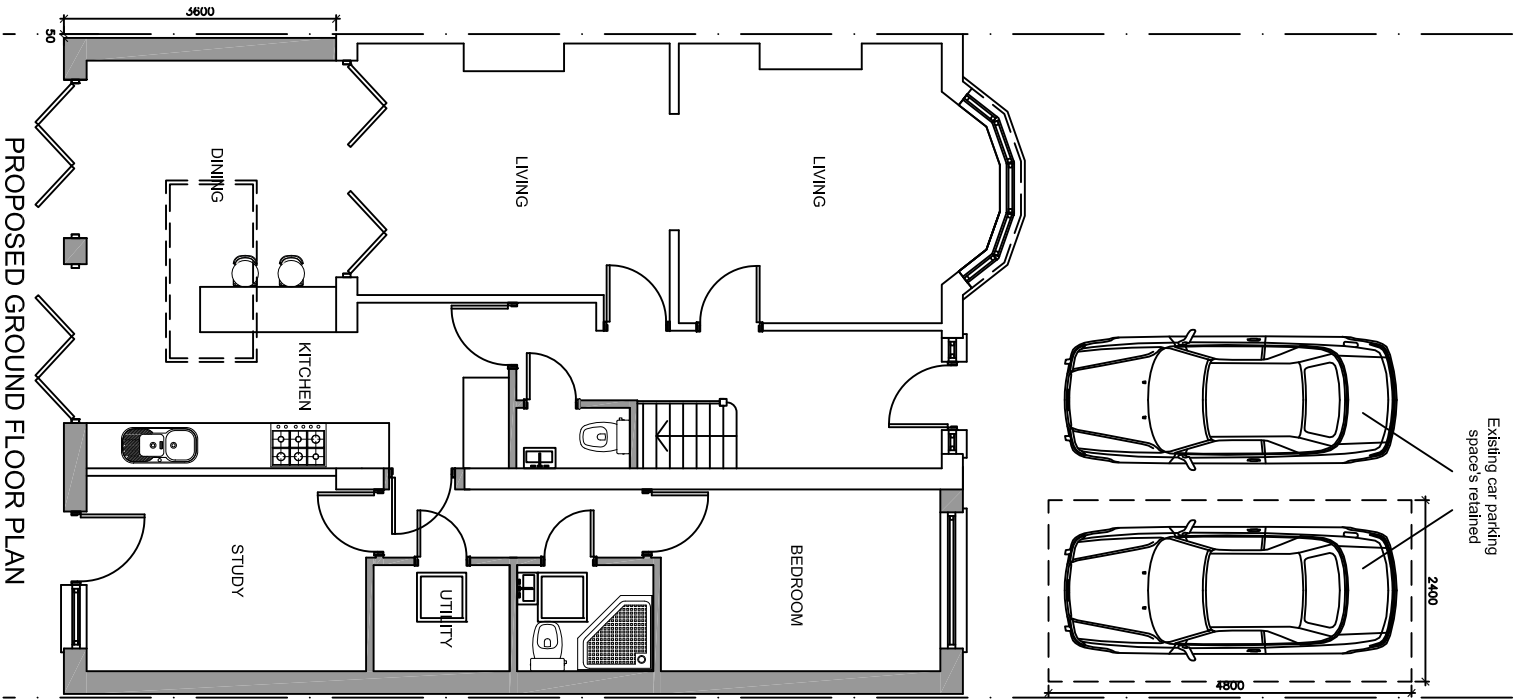

www.dhivadesigns.co.uk

DHIVA
designs

P3	BAY WINDOW	NP 05.02.19	
P2	MINOR AMENDMENTS	NP 03.02.19	
P1	MINOR AMENDMENTS	NP 29.01.19	
REVISION	DESCRIPTION	BY	DATE

SITE ADDRESS
37 WOODLANDS AVENUE,
EASTCOTE, HA4 9RL

DRAWING TITLE PROPOSED PLANS			
DATE JAN 2019	DRAWN BY NP		
SCALE 1:100 @ A3	CHECKED BY		
DRAWING NO. DD134-06-P3	REVISION		