
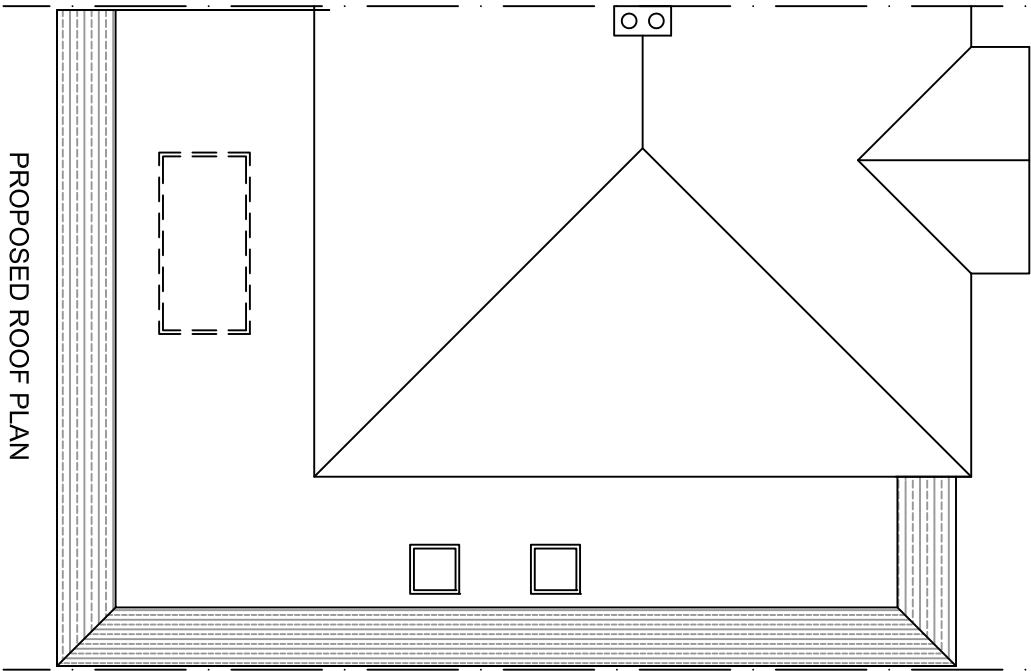


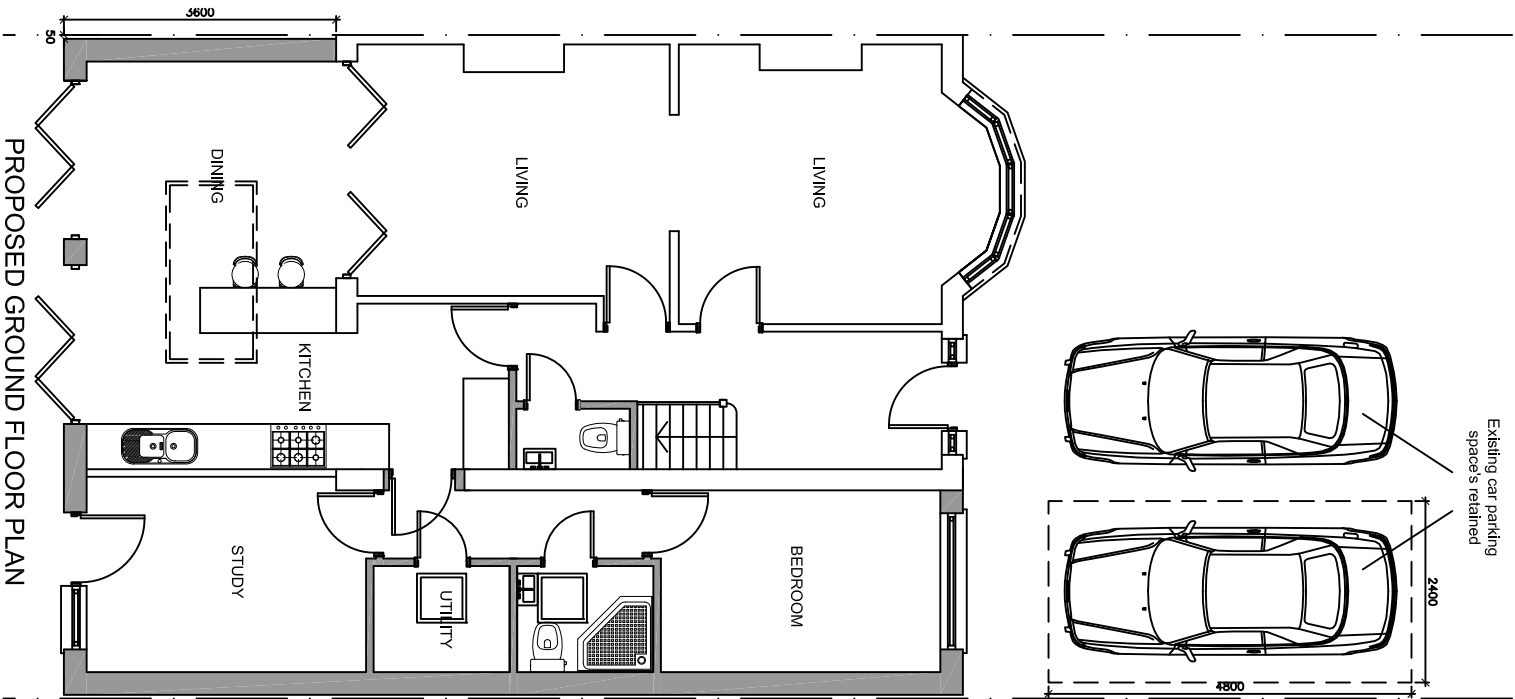

www.dhivadesigns.co.uk

DHIVA

designs

P4	REMOVE FIRST FLOOR	NP	18.03.19
P3	BAY WINDOW	NP	05.02.19
P2	MINOR AMENDMENTS	NP	03.02.19
P1	MINOR AMENDMENTS	NP	29.01.19
REVISION	DESCRIPTION	BY	DATE

SITE ADDRESS
37 WOODLANDS AVENUE,
EASTCOTE, HA4 9RL

DRAWING TITLE	
PROPOSED PLANS	
DATE JAN 2019	DRAWN BY NP
SCALE 1:100 @ A3	CHECKED BY
REVISION	
DD134-06-P4	