


All dimensions to be checked on site and the Architects notified of any discrepancies prior to commencement of work.
All materials and workmanship to relevant British Standards Codes of practice and manufacturers recommendations.

This drawing is copyright

DO NOT SCALE FROM THIS DRAWING

Revision	Date	Description	Initials
A	07-Aug-2020	Redline boundary amended.	SS

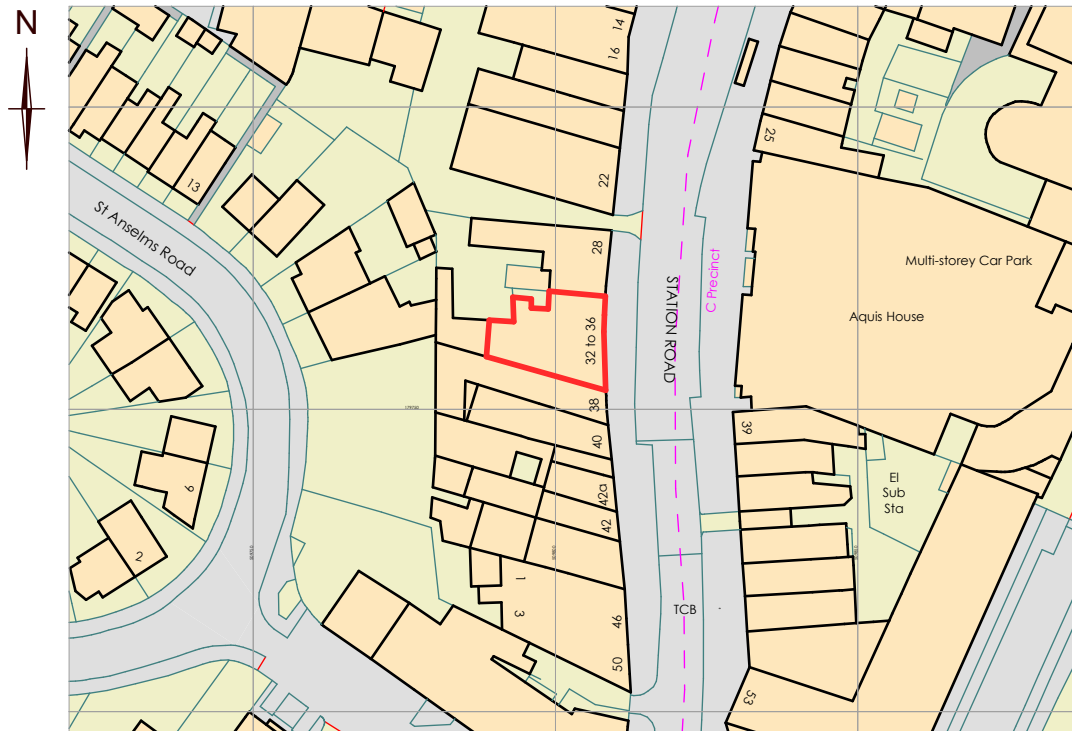

Ordnance Survey, (c) Crown Copyright 2020. All rights reserved. Licence number 100022432

0 10 20 30 40 50

Ordnance Survey Location Plan

Scale 1:1250

Site Area: 227m²



matrixarchitecture Ltd

Matrix Architecture Ltd, 8-9 Brenkley Way,
Bleazard Business Park, Seaton Burn, NE13 6DS
T: 0191 2368955 M: 07948 275164
E: sms@matrixarchitecture.co.uk
W: www.matrixarchitecture.co.uk



CLIENT
LUXURY LEISURE LTD

JOB TITLE
32-36 STATION ROAD, HAYES

SHEET TITLE
ORDNANCE SURVEY LOCATION PLAN

SCALES
1:1250 @ A4

SHEET NUMBER
3401(B)02

REVISION A
DATE
16/10/2020

CHECKED

DRAWN
S.STEEL