


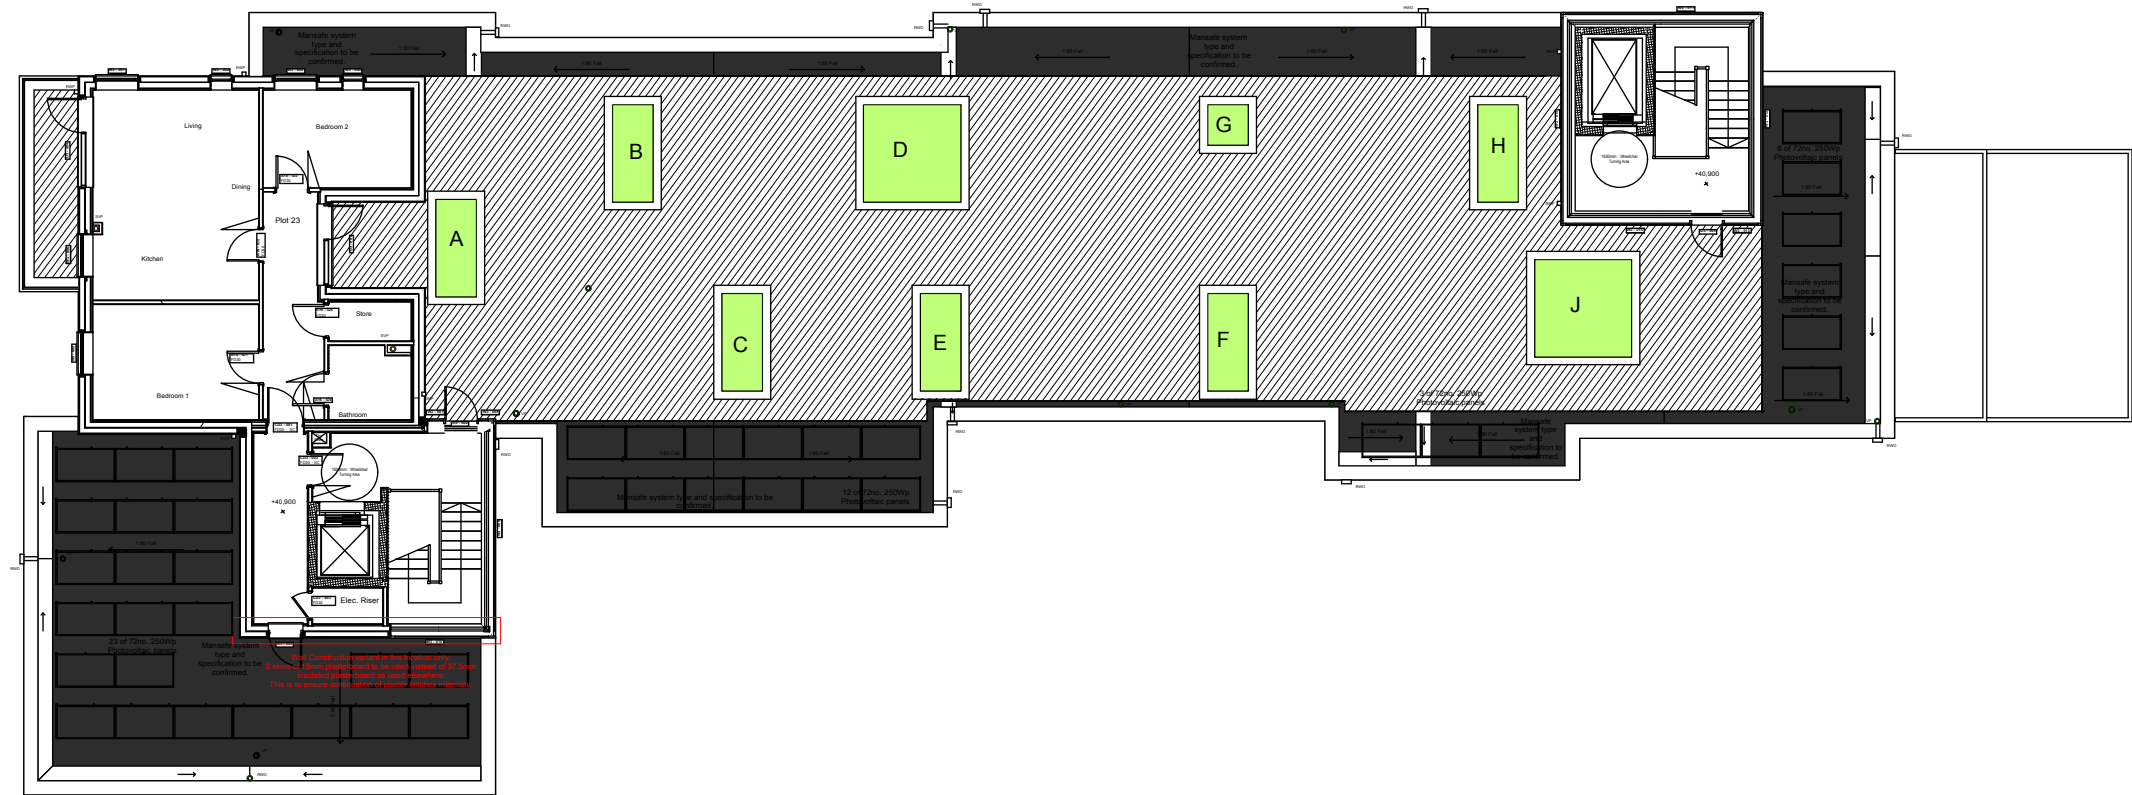

Planter A 3sqm	Size cm	Container Size Litre	Quantity
<i>Deschampsia cespitosa</i>	40/60	5	3
<i>Rosmarinus officinalis</i> 'Miss Jessop'	30/40	3	3
<i>Agapanthus africanus</i>	30/40	3	3
Planter B 3sqm	Size cm	Container Size Litre	Quantity
<i>Phormium</i> 'Rainbow Queen'	60/80	10	1
<i>Hebe</i> 'White Gem'	30/40	5	4
<i>Geranium Brookside</i>	30/40	2/3	3
<i>Heuchera Amethyst mist</i>	30/40	2/3	3
Planter C 3sqm	Size cm	Container Size Litre	Quantity
<i>Buxus Sempervirens</i>	40cm dia	5	6
<i>Agapanthus africanus Alba</i>	30/40	3	6
Planter D 6sqm	Size cm	Container Size Litre	Quantity
<i>Hebe</i> 'Emerald Green'	30/40	5	3
<i>Geranium</i> 'Johnson's Blue'	30/40	2	6
<i>Hebe</i> 'White Gem'	30/40	5	3
<i>Deschampsia cespitosa</i>	40/60	5	3
<i>Lavandula angustifolia</i> 'Hidcote'	30/40	3	6

Planter E 3sqm	Size cm	Container Size Litre	Quantity
<i>Phormium</i> 'Rainbow Queen'	60/80	10	1
<i>Hebe</i> 'White Gem'	30/40	5	4
<i>Geranium Brookside</i>	30/40	2/3	3
<i>Heuchera Amethyst mist</i>	30/40	2/3	3
Planter F 3sqm	Size cm	Container Size Litre	Quantity
<i>Deschampsia cespitosa</i>	40/60	5	3
<i>Rosmarinus officinalis</i> 'Miss Jessop'	30/40	3	3
<i>Agapanthus africanus</i>	30/40	3	3
Planter G 3sqm	Size cm	Container Size Litre	Quantity
<i>Buxus Sempervirens</i>	40cm dia	5	6
<i>Agapanthus africanus Alba</i>	30/40	3	6
Planter H 1.5sqm	Size cm	Container Size Litre	Quantity
<i>Hebe</i> 'Red Edge'	30/40	2/3	3
<i>Hebe</i> 'Albicans'	30/40	2/3	3
Planter J 6sqm	Size cm	Container Size Litre	Quantity
<i>Hebe</i> 'Emerald Green'	30/40	5	3
<i>Geranium</i> 'Johnson's Blue'	30/40	2	6
<i>Hebe</i> 'White Gem'	30/40	5	3
<i>Deschampsia cespitosa</i>	40/60	5	3
<i>Lavandula angustifolia</i> 'Hidcote'	30/40	3	6

KEY



Planters



Production Title Unit 4 Roundstone Barn Roundstone Farm Littlehampton Road Ferring BN12 6PW 01903 774-774 info@gardenhousedesign.co.uk		
Drawing Title Roof Terrace Planting	Project Title Golden Cross - Hayes	
Designer Ross Minett	Scale 1:200 at A3	
Date 12.01.14	Drawing No GHD2058 RevD Roof	