




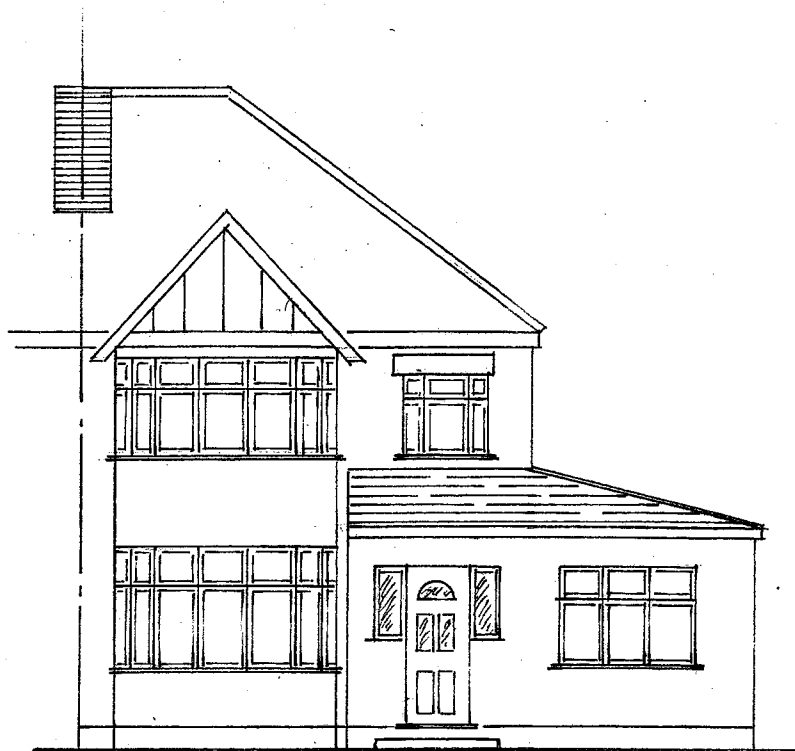


Scale bar 5.00 m @ 1:100

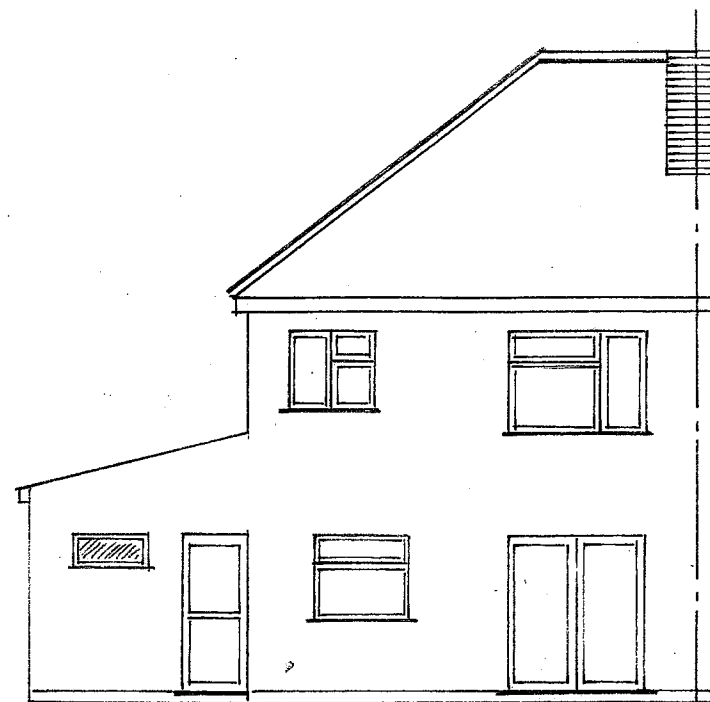

EXISTING FRONT ELEV @ 1:100

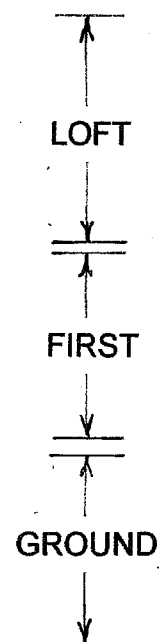

EXISTING REAR ELEV @ 1:100

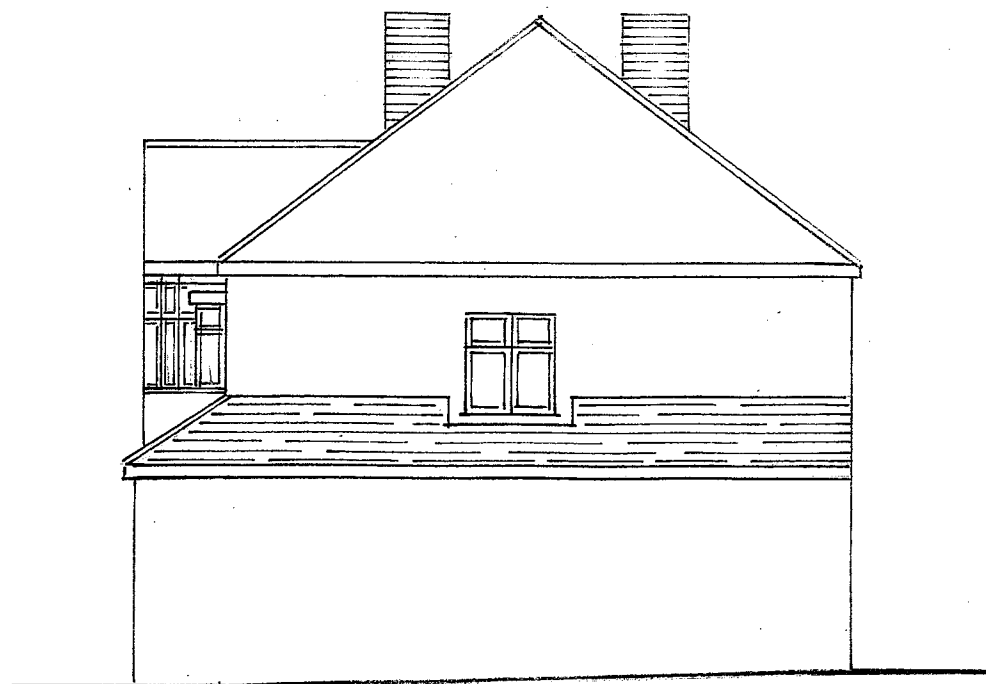

EXISTING FLANK ELEV @ 1:100

SITE:
54 TORRINGTON ROAD
RUISLIP
HA4 0AT

PROPOSAL:
CONVERSION OF LOFT TO
HABITABLE USE INCLUDING
HIP TO GABLE END
ALTERATION, REAR
DORMER EXTENSION, TWO
ROOF LIGHTS TO FRONT
ROOF SLOPE, NEW WINDOW
TO GABLE END.

DWG. TITLE:
EXISTING ELEVATIONS

SCALE: 1:100 @ A3

DWG. NO.
0719 / NC / 04

REV:



Telephone: 020 8578 0155
Mobile: 07976 510827
Email: paulwyman@aol.com
www.pdsplanning.co.uk