



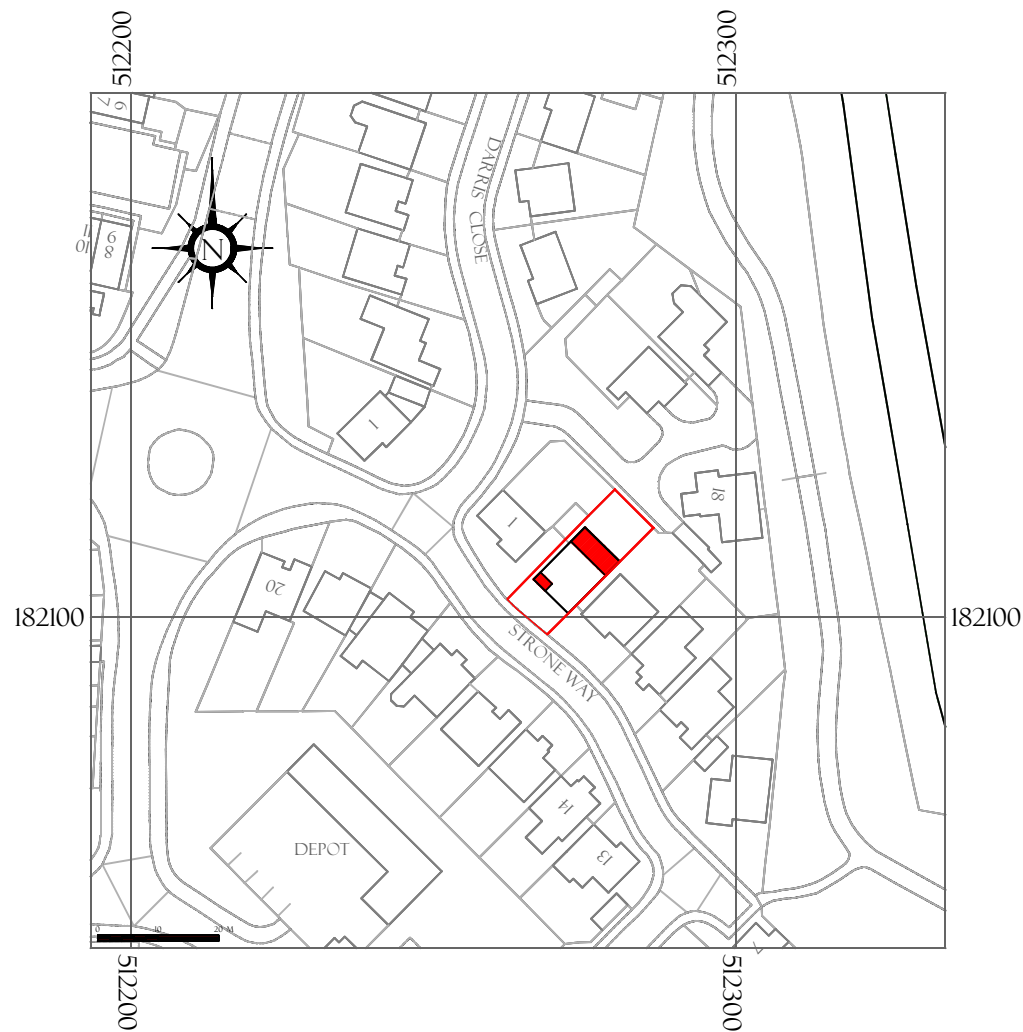


LOCATION MAP
SCALE: 1:1250

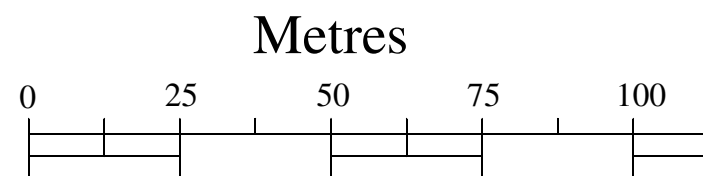

Scale: 1:1250



BLOCK PLAN
SCALE: 1:500

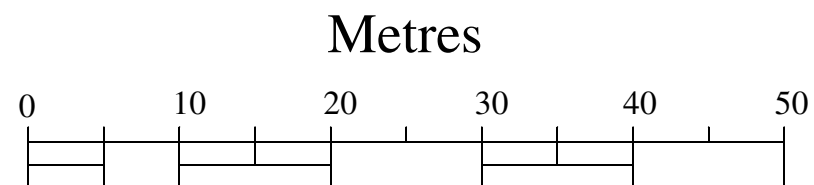

Scale: 1:500

NOTES

T Adebayo C. Eng
(Architecture, Design and Structure)
228 High Street
Barnet
EN5 5TD
Tel: 07961-161810
E-mail: sales@planandbuild.net
www.planandbuild.net

Project Title

SINGLE STOREY REAR AND
SIDE EXTENSION &
CONVERSION OF GARAGE TO
A HABITABLE SPACE

Project Address

02 STRONE WAY,
UB4 9RU

Drawing Title

LOCATION MAP &
BLOCK PLAN

Date 29 JANUARY 2018

Drg No. PB-17/02STRC/10A

Scale 1:1250 & 1:500