



Disclaimer
THE HARD COPY ACCOMPANYING THE ELECTRONIC DATA IS THE LEGAL TRANSMISSION OF INFORMATION. THE ELECTRONIC DATA ARE ISSUED ONLY FOR CONVENIENCE OF USE. NO RESPONSIBILITY FOR THE ACCURACY OR FOR ANY CONSEQUENCE RESULTING FROM THE USE OR ALTERATION OF THIS INFORMATION IS ACCEPTED.
THIS DRAWING IS SUBJECT TO CHANGE DURING THE DESIGN DEVELOPMENT PROCESS.
THIS DRAWING IS SUBJECT TO SURVEY AND STATUTORY APPROVALS. ALL DIMENSIONS ARE INDICATIVE ONLY AND ARE TO BE CONFIRMED ON SITE.
Copyright Is Reserved
COPYING OR REPRODUCTION OF THIS DRAWING OR ELECTRONIC DATA WITHOUT THE WRITTEN PERMISSION OF STUDIO MCH IS NOT PERMITTED.

Note:
This drawing is to be read in conjunction with drawings:
4D_1920_PL_500
4D_1920_PL_501
4D_1920_PL_502
4D_1920_PL_503

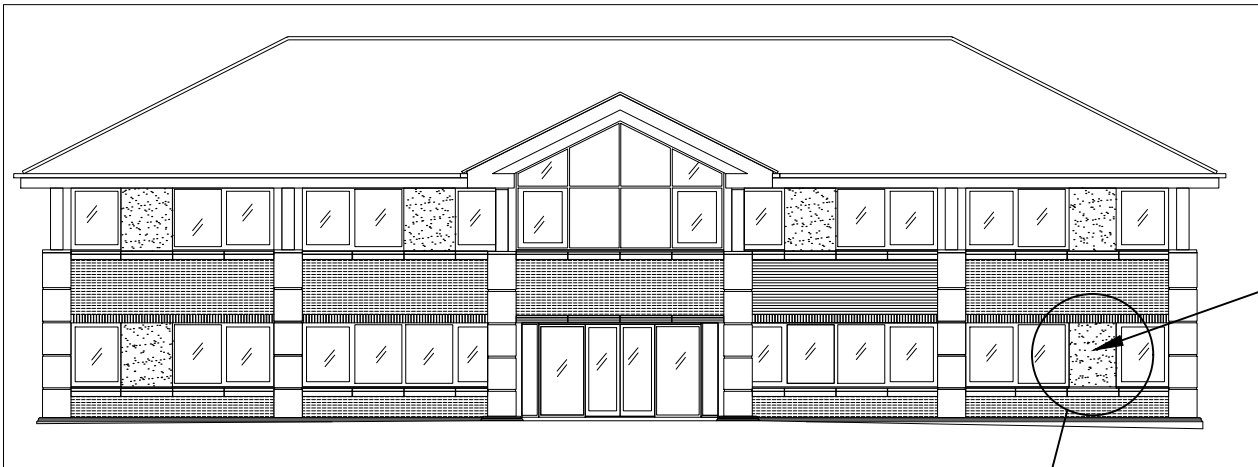

Existing window replaced with render wall.
Colour to match existing brick

PROPOSED ELEVATION
Scale 1:200

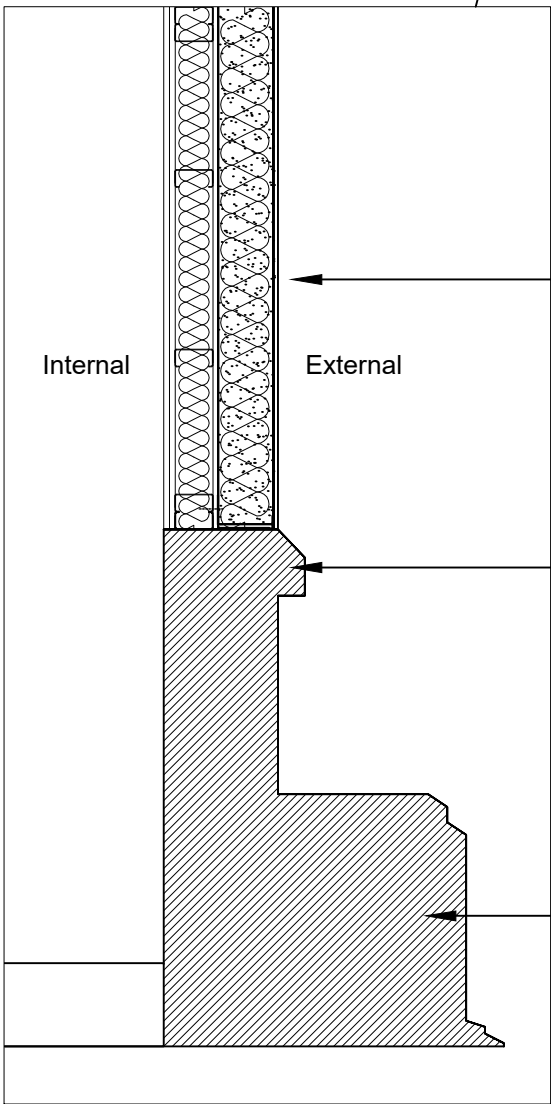

External render finish
(Colour to match existing brickwork)
150mm insulation
100mm Metsec frame with 100mm insulation between Metsec frame
2 layers of 15mm sound block plasterboard
3mm plaster skim coat finish

Existing Window
stone cill

Existing Wall

PROPOSED NEW RENDER INFILL
Scale 1:20



Existing Brickwork

ALLPORT HOUSE
UXBRIDGE, LONDON UB8 2AS

Drawing Title: PROPOSED NEW RENDER INFILL
Scale: 1:200/ 1:20 @ A3
Date: November. 2019
Drawing Number: 4D_1920_PL_504 A

PLANNING

4D STUDIO
Bedford House
Fulham Green
69-79 Fulham High Street
London SW6 3JW
t 020 7471 8550
e mail@architect.uk.com
www.4d-studio.co.uk