


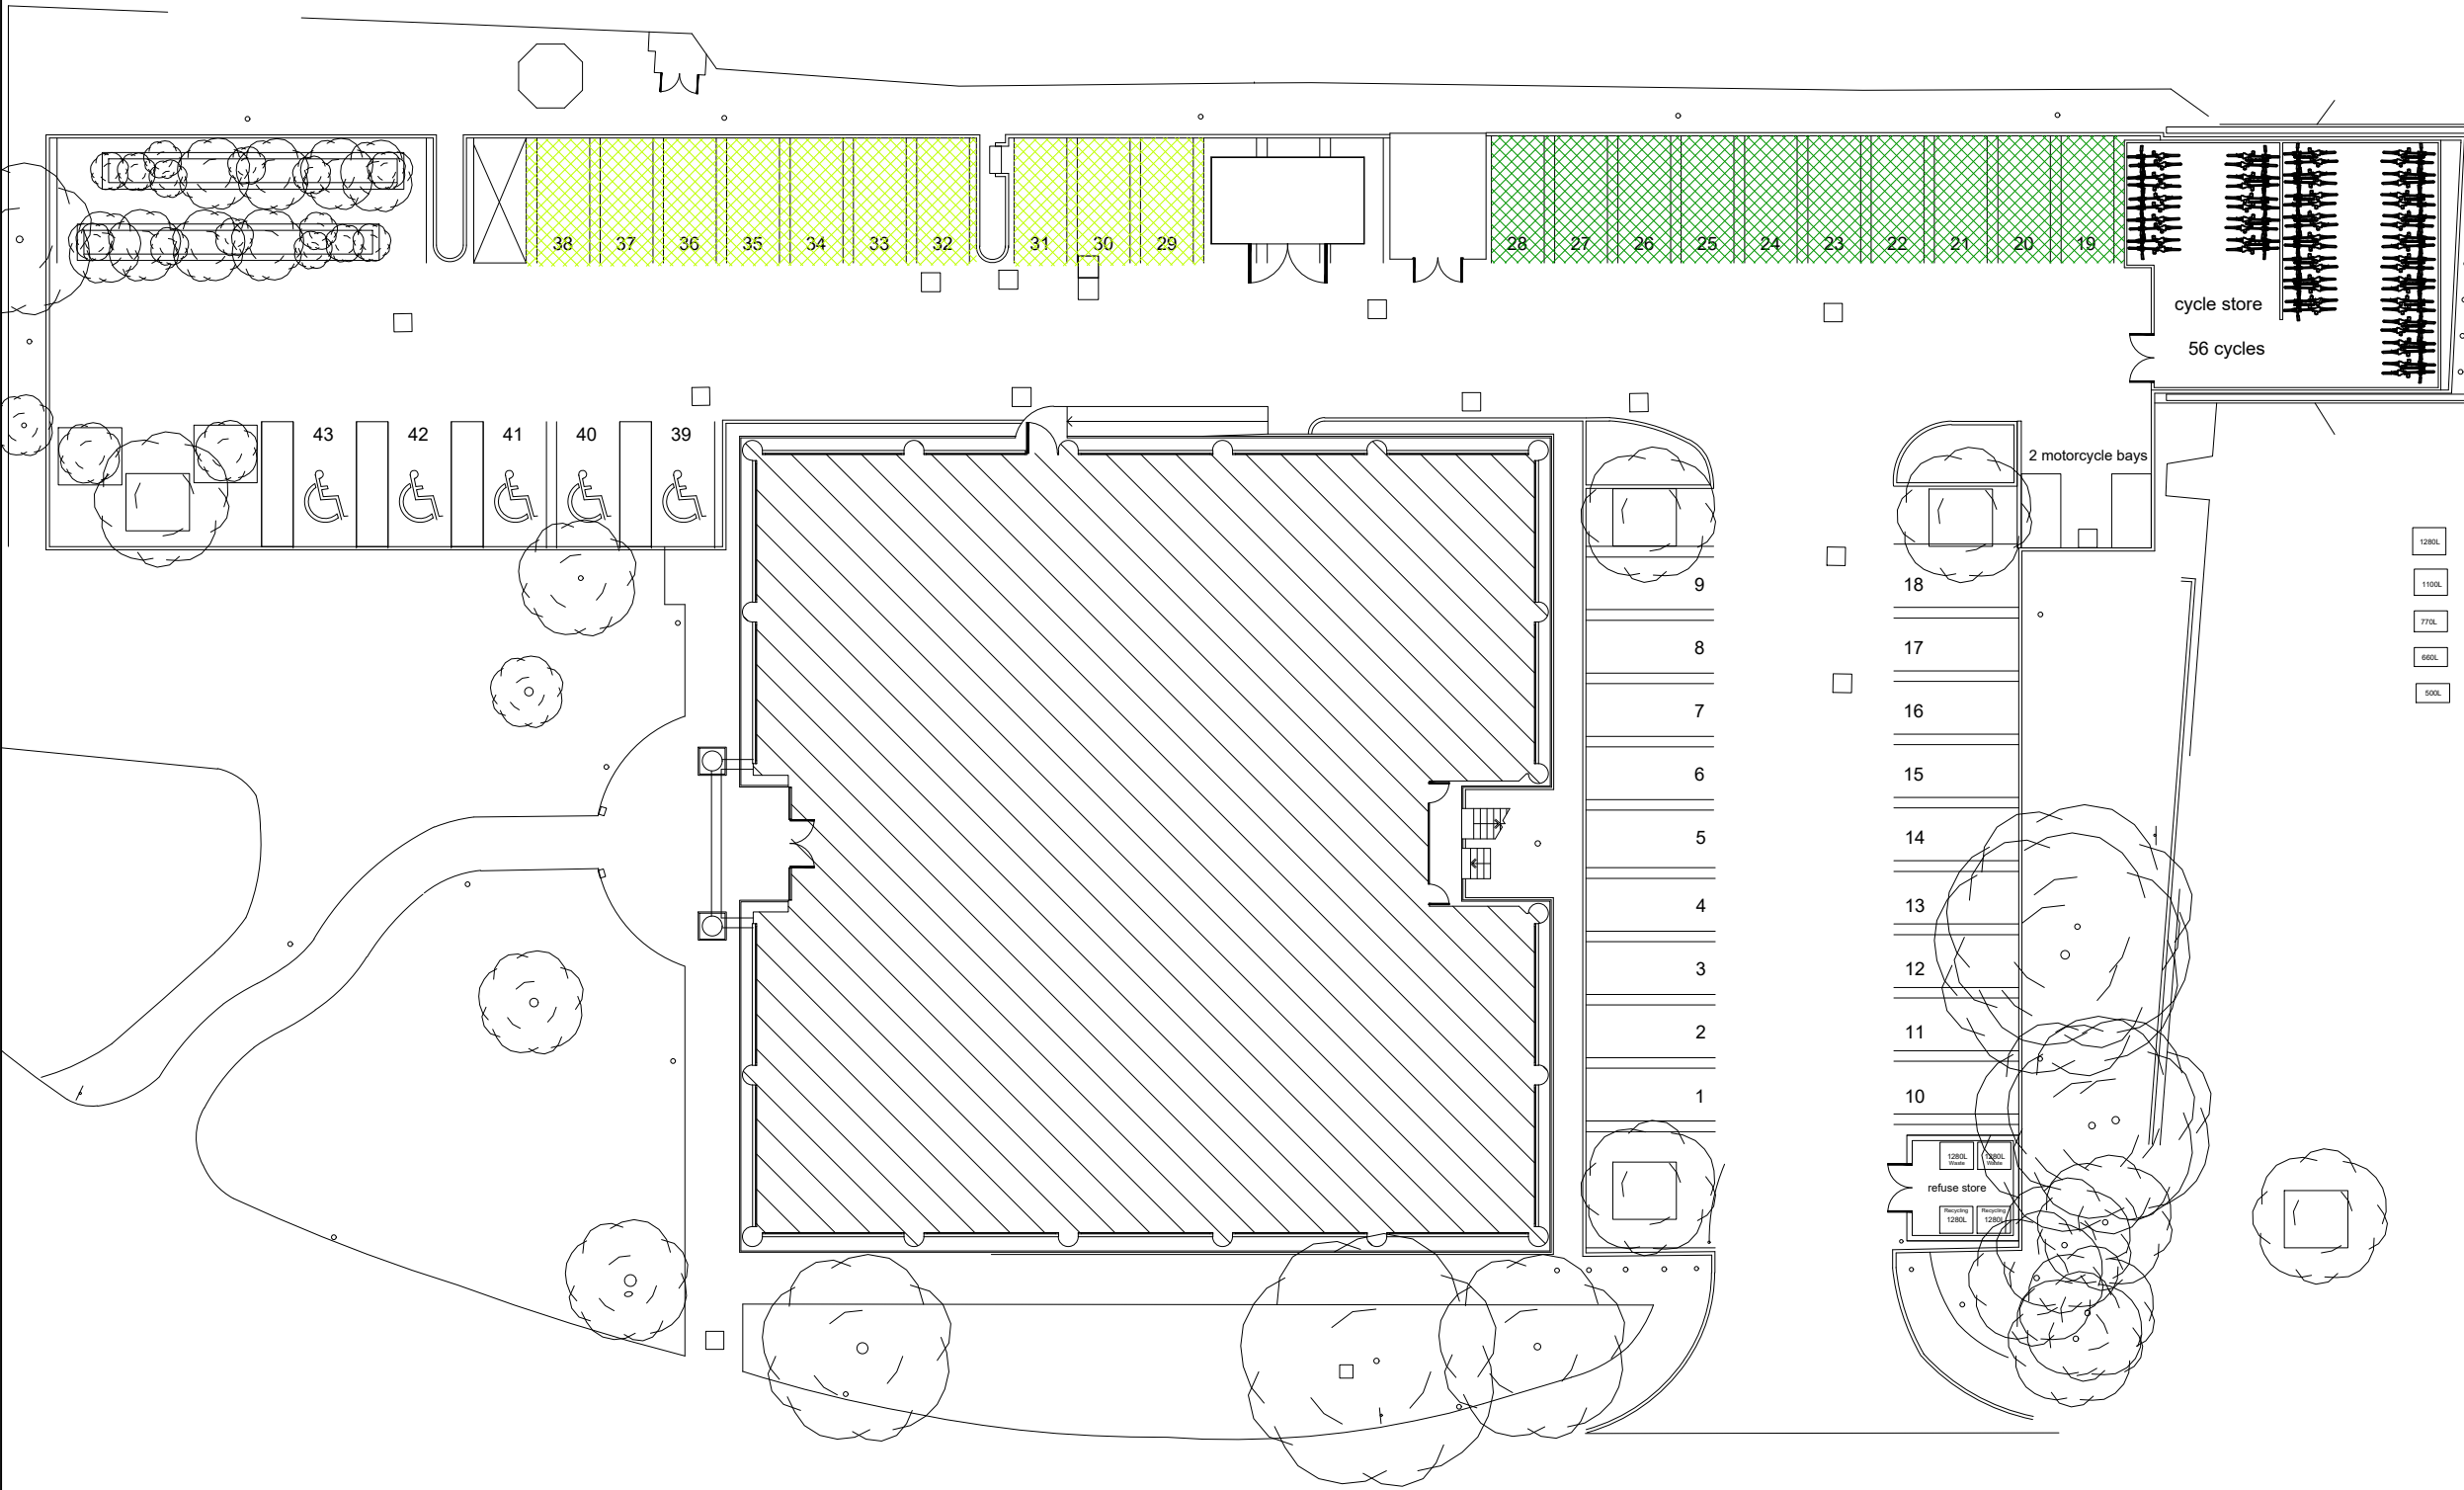

Disclaimer
THE HARD COPY ACCOMPANYING THE ELECTRONIC DATA IS THE LEGAL TRANSMISSION OF INFORMATION. THE ELECTRONIC DATA ARE ISSUED ONLY FOR CONVENIENCE OF USE. NO RESPONSIBILITY FOR THE ACCURACY OR FOR ANY CONSEQUENCE RESULTING FROM THE USE OR ALTERATION OF THIS INFORMATION IS ACCEPTED.
THIS DRAWING IS SUBJECT TO CHANGE DURING THE DESIGN DEVELOPMENT PROCESS.
THIS DRAWING IS SUBJECT TO SURVEY AND STATUTORY APPROVALS. ALL DIMENSIONS ARE INDICATIVE ONLY AND ARE TO BE CONFIRMED ON SITE.

Copyright Is Reserved
COPYING OR REPRODUCTION OF THIS DRAWING OR ELECTRONIC DATA WITHOUT THE WRITTEN PERMISSION OF STUDIO MCH IS NOT PERMITTED.

- KEY:**
- 10 active electric vehicle charging points
 - 10 passive electric vehicle charging points
 - 5 disabled Parking spaces
 - 28 car parking spaces
 - 56 Sheffield stand secure bicycle spaces

Parking requirements:
1.5 Spaces per dwelling

PD scheme number of dwellings:
28 dwellings

Total:
28 X 1.5 = **42 parking spaces**

Cycle requirements:
1-2 Bed dwellings: 1 space
2+ Bed dwellings: 2 spaces

PD scheme:
Studios + 1 beds: 16 dwellings
2 beds: 12 dwellings.

Total: 1 x 16 + 2 x 12 = **40 cycle spaces**


Motor cycle requirements:
1 for every 20 car spaces

Total: **2 motorcycle spaces**

PLANNING

PD CAR PARKING AND BICYCLE STORAGE PLAN

ALLPORT HOUSE
UXBRIDGE, LONDON UB8 2AS

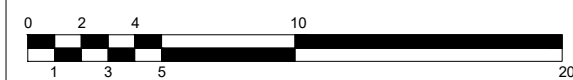

Drawing Title: PD CAR PARKING AND BICYCLE STORAGE PLAN

Scale: 1:200 @ A2

Date: OCTOBER. 2019

Drawing Number: 4D_1920_SK_501C

4D STUDIO

Bedford House
Fulham Green
69-79 Fulham High Street
London SW8 3JW

t 020 7471 8550
e mail@architect.uk.com
www.4d-studio.co.uk