Unit N°	Type	Area
Flat 29	3B/5P	94sqm
Flat 30	3B/4P	93sqm
Flat 31	2B/4P	87sqm
Flat 32	2B/4P	82sqm
Flat 33	3B/4P	89sqm
Flat 34	3B/6P	95sqm
Flat 35	4B/7P	117sqm
Flat 36	3B/4P	93sqm
Flat 37	3B/5P	94sqm

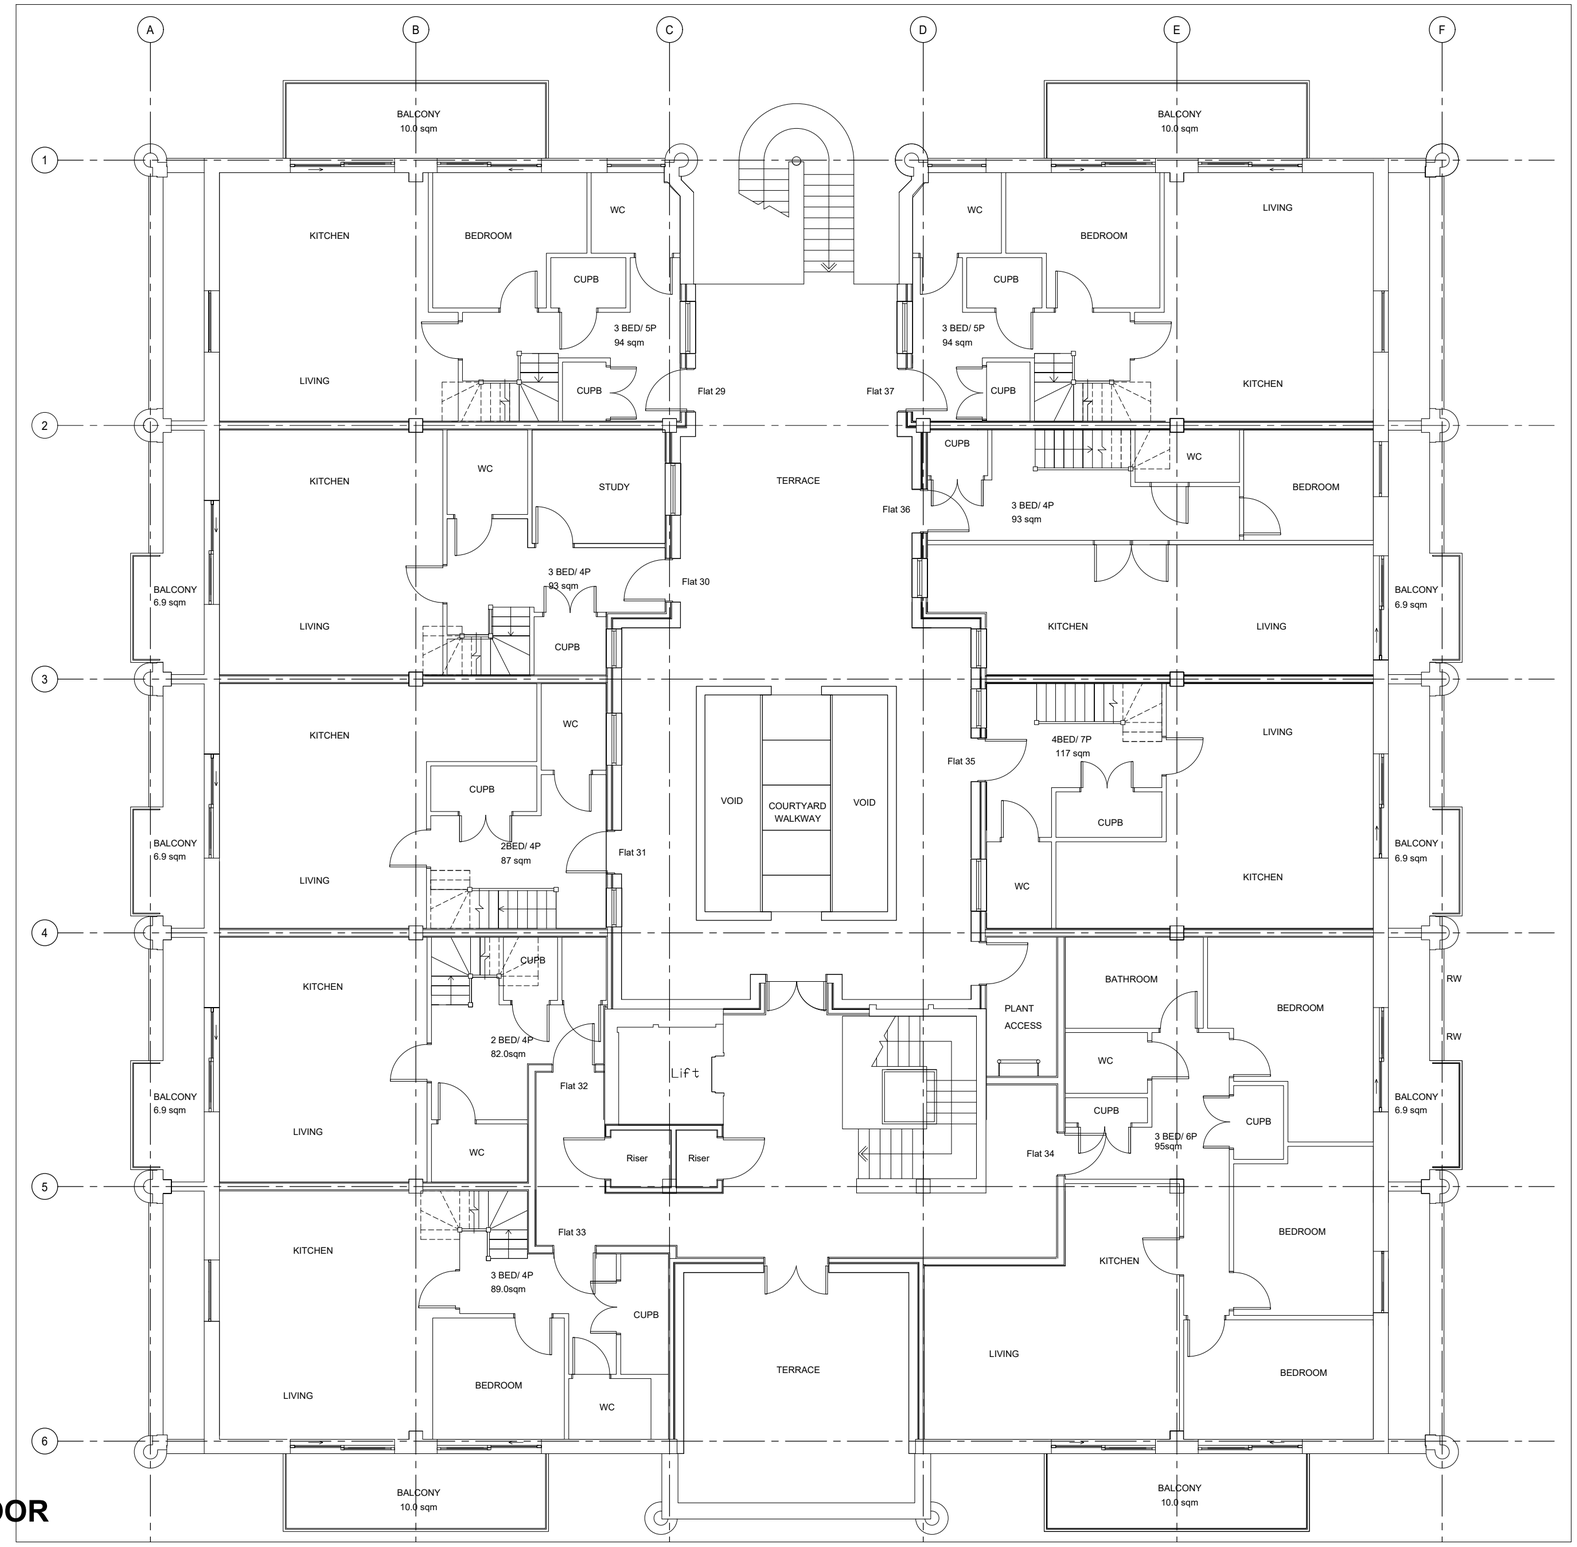

Disclaimer

THE HARD COPY ACCOMPANYING THE ELECTRONIC DATA IS THE LEGAL TRANSMISSION OF INFORMATION. THE ELECTRONIC DATA ARE ISSUED ONLY FOR CONVENIENCE OF USE. NO RESPONSIBILITY FOR THE ACCURACY OR FOR ANY CONSEQUENCE RESULTING FROM THE USE OR ALTERATION OF THIS INFORMATION IS ACCEPTED.
THIS DRAWING IS SUBJECT TO CHANGE DURING THE DESIGN DEVELOPMENT PROCESS.
THIS DRAWING IS SUBJECT TO SURVEY AND STATUTORY APPROVALS.
ALL DIMENSIONS ARE INDICATIVE ONLY AND ARE TO BE CONFIRMED ON SITE.

Copyright Is Reserved
COPYING OR REPRODUCTION OF THIS DRAWING OR ELECTRONIC DATA WITHOUT THE WRITTEN PERMISSION OF STUDIO MCH IS NOT PERMITED.

Note:

Drawings based on survey by Ross Laird drawings:
3030-01, 3030-02

N

PLANNING

0 2 4 10
1 3 5

PROPOSED SECOND FLOOR
9 FLATS

ALLPORT HOUSE

UXBRIDGE, LONDON UB8 2AD

Drawing Title: PROPOSED SECOND FLOOR 9 FLATS

Scale: 1:100 @ A2
Date: JANUARY 2020
Drawing Number: 4D_1920_PL_610.3 B

4D STUDIO
Bedford House
Fulham Green
69-79 Fulham High Street
London SW6 3JW

t 020 7471 8550
e mail@architect.uk.com
www.4d-studio.co.uk