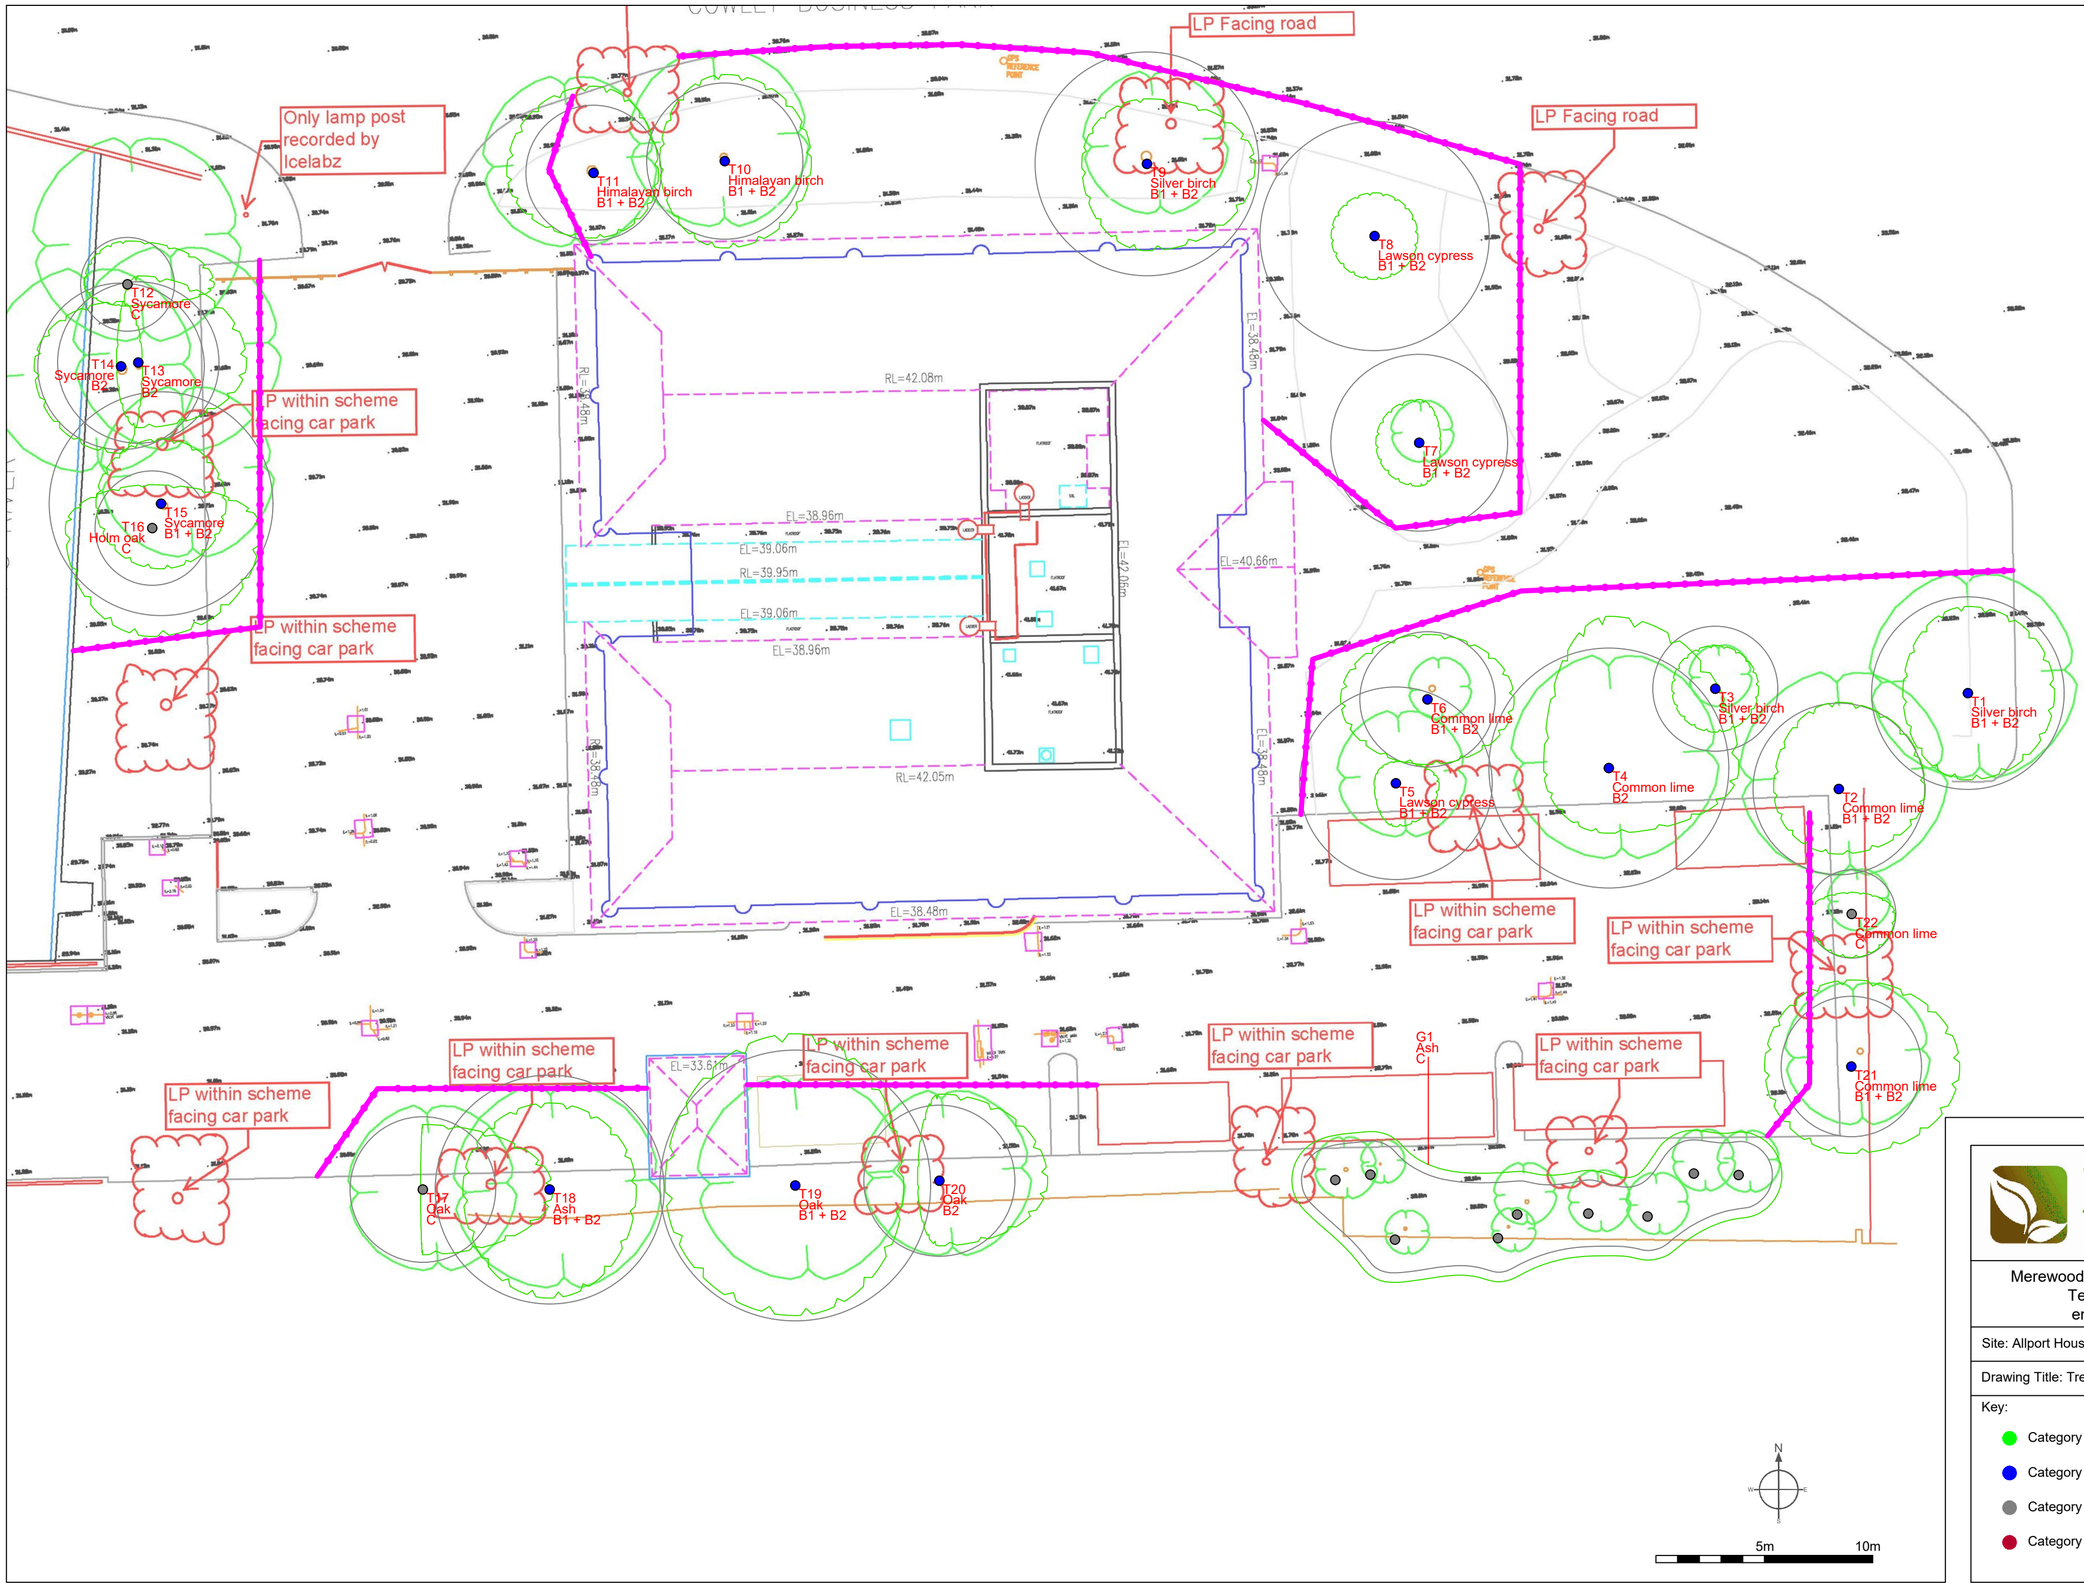


Merewood
Arboricultural Consultancy Services

Merewood, Gregory Road, Hedgerley, Bucks, SL2 3XW
Tel: 01753 647236 Mob: 07784 915944
email: s_imon.hawkins@hotmail.co.uk

Site: Allport House, Cowley Business Park, Uxbridge	1:200 @ A2
Drawing Title: Tree Protection Plan	Dec 2020

Key:

- Category A
- Category B
- Category C
- Category U

Category — Crown Spread
Tree Number
Root Protection Area — 13 Birch B2 — Species
Category

Tree Protection Fencing BS5837:2012

NOTE: Tree/group numbers marked have approximate locations.