


MICHAEL OAKES ARCHITECTS LTD.



Michael Oakes (Director) B.A. Hons Arch, Dipl. Arch, Registered Architect

REGISTERED ARCHITECTS, DESIGNERS + ILLUSTRATORS

Telephone: 01895 235089 - E-mail: michaeloakesarchitect@googlemail.com

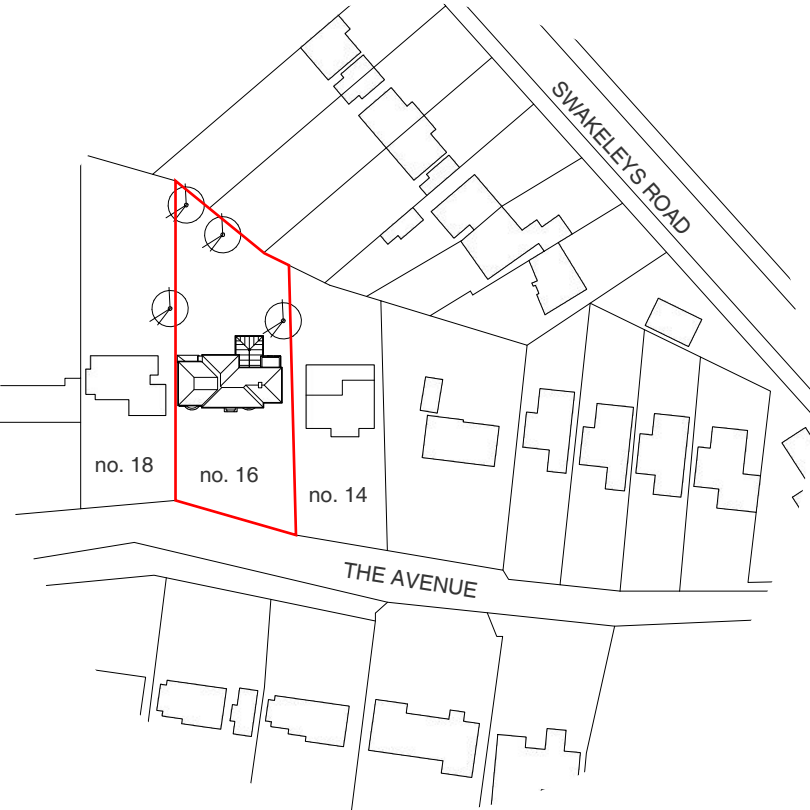

Site Location Plan

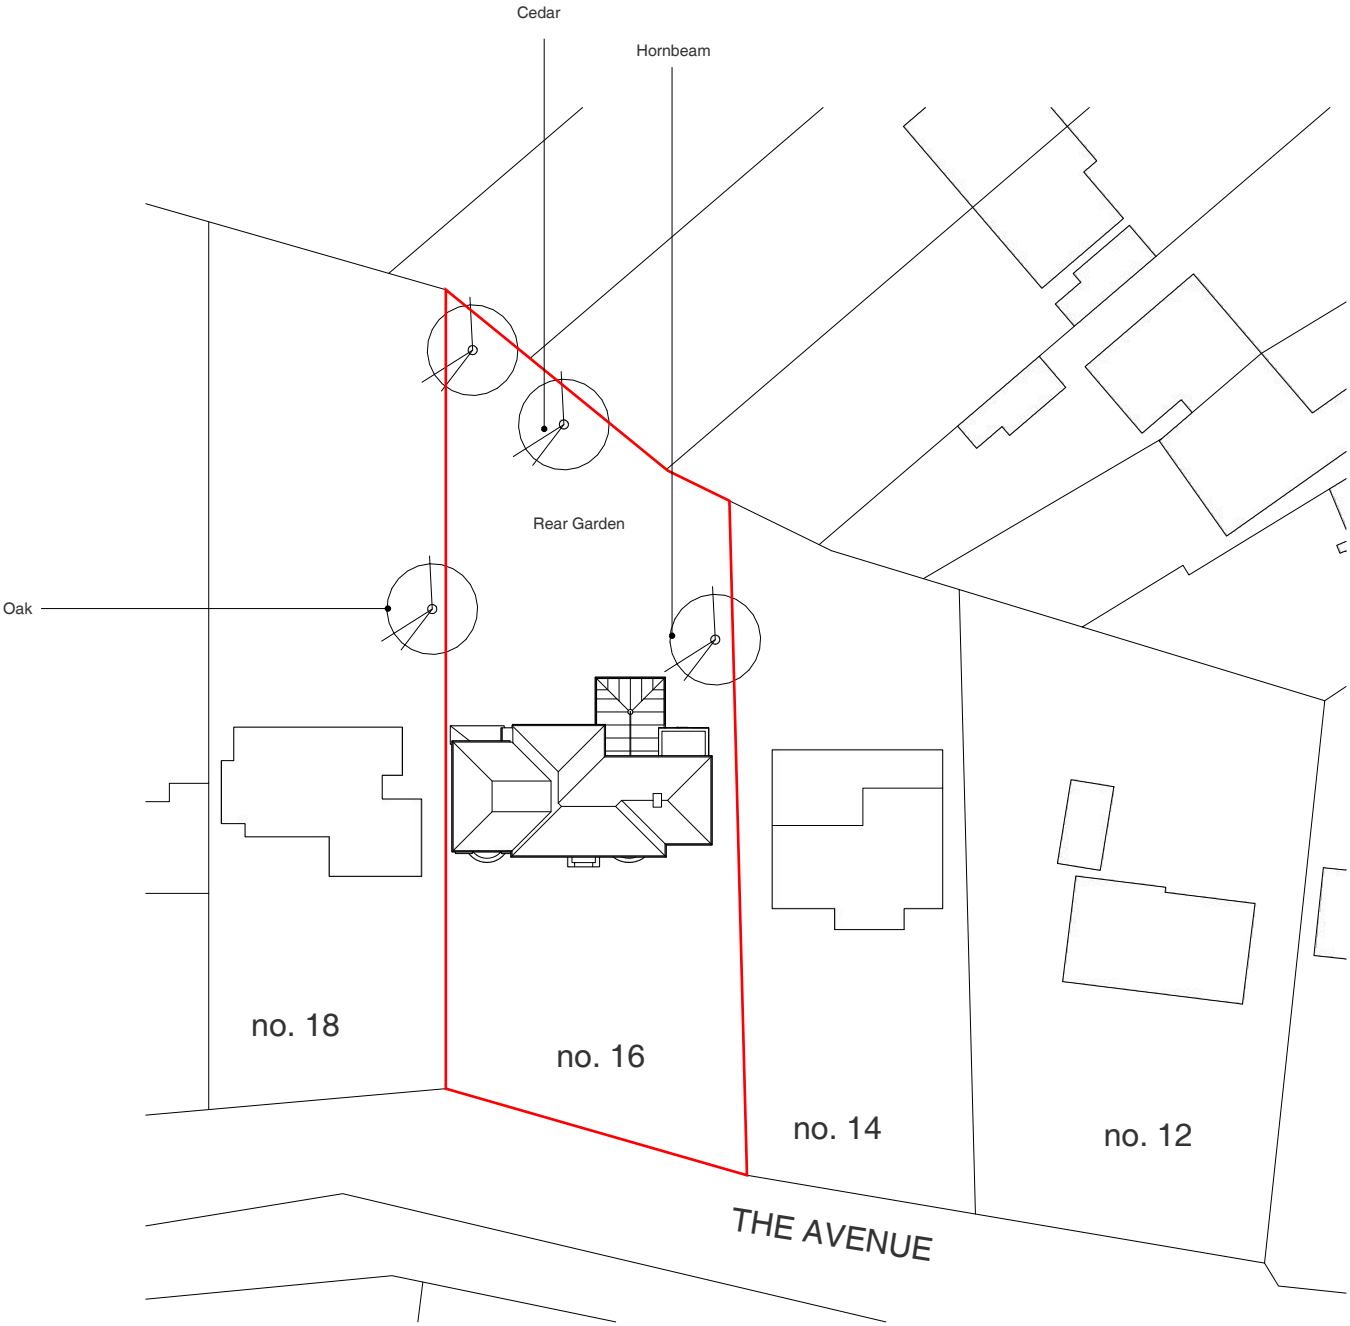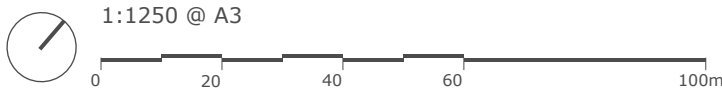

Block Plan



Address	Client	Date
16 The Avenue, Ickenham, UB10 8NP	Brian + Joanne Abrahams	October 2021

Drawing Title
Location + Block Plan

Project no. / Stage /	Drawing no. / Revision
0365- PLA-	01_A
Revision notes:	Drawn by: IR
A - First Issue	

MICHAEL OAKES ARCHITECTS LTD.

Michael Oakes (Director) B.A. Hons Arch, Dipl. Arch, Registered Architect

REGISTERED ARCHITECTS, DESIGNERS + ILLUSTRATORS

Telephone: 01895 235089 - E-mail: michaeloakesarchitect@googlemail.com



Views from rear garden



Views from rear garden



Views of the existing rear conservatory



Address	Client	Date
16 The Avenue, Ickenham, UB10 8NP	Brian + Joanne Abrahams	October 2021

Drawing Title
Site Photos Photos Taken on 21.10.21


Project no. / Stage /	Drawing no. / Revision
0365- PLA-	02_A
Revision notes:	Drawn by: IR
A - First Issue	

MICHAEL OAKES ARCHITECTS LTD.

Michael Oakes (Director) B.A. Hons Arch, Dipl. Arch, Registered Architect

REGISTERED ARCHITECTS, DESIGNERS + ILLUSTRATORS

Telephone: 01895 235089 - E-mail: michaeloakesarchitect@googlemail.com

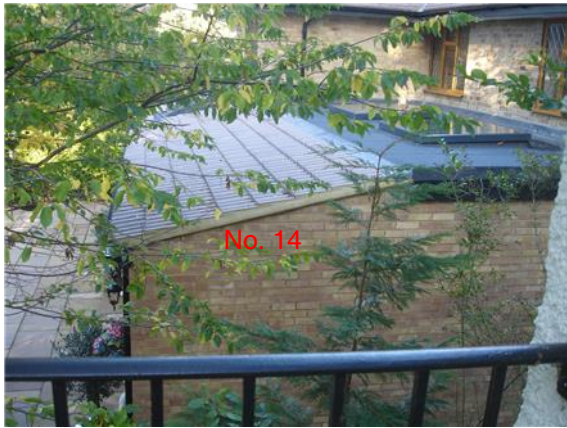

Views from rear garden



Views from first floor level looking down to the rear conservatory



Views from rear garden

Address	Client	Date
16 The Avenue, Ickenham, UB10 8NP	Brian + Joanne Abrahams	October 2021

Drawing Title
Site Photos Photos Taken on 21.10.21


Project no. / Stage /	Drawing no. / Revision
0365- PLA-	03_A
Revision notes:	Drawn by: IR
A - First Issue	

MICHAEL OAKES ARCHITECTS LTD.


Michael Oakes (Director) B.A. Hons Arch, Dipl. Arch, Registered Architect

REGISTERED ARCHITECTS, DESIGNERS + ILLUSTRATORS

Telephone: 01895 235089 - E-mail: michaeloakesarchitect@googlemail.com

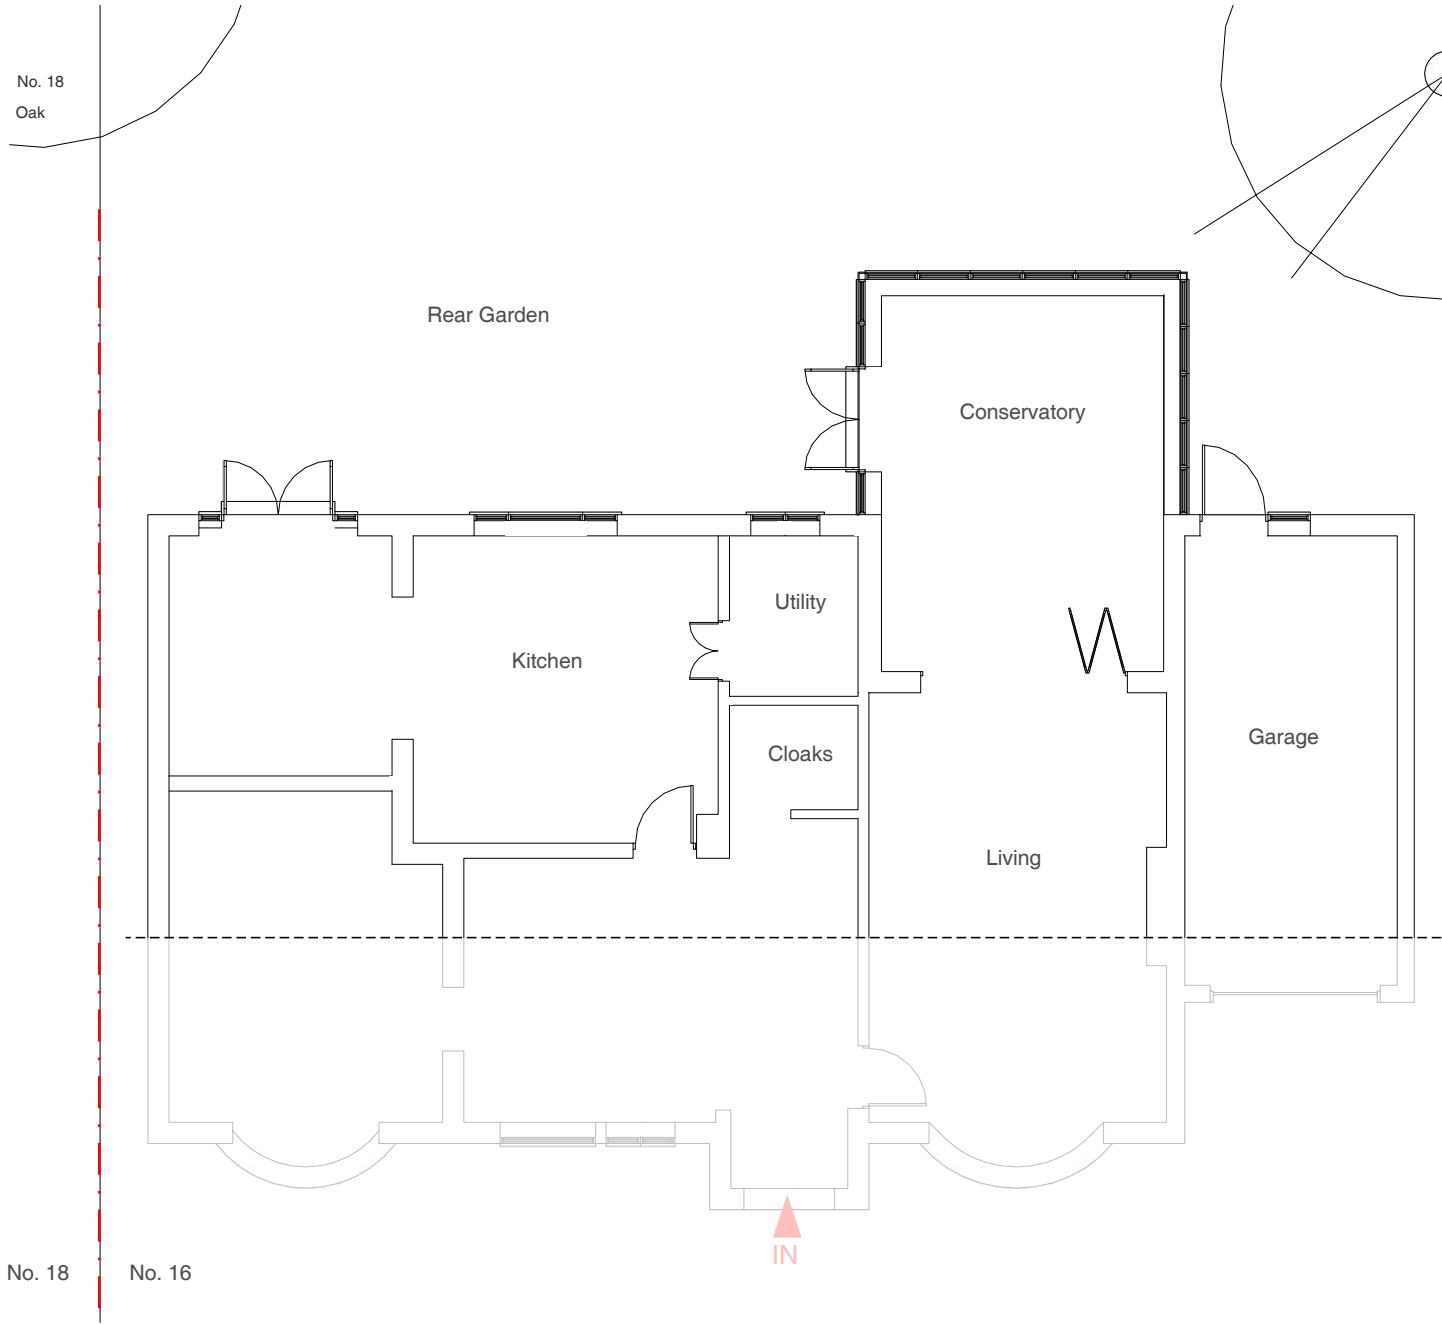

Ground Floor Plan

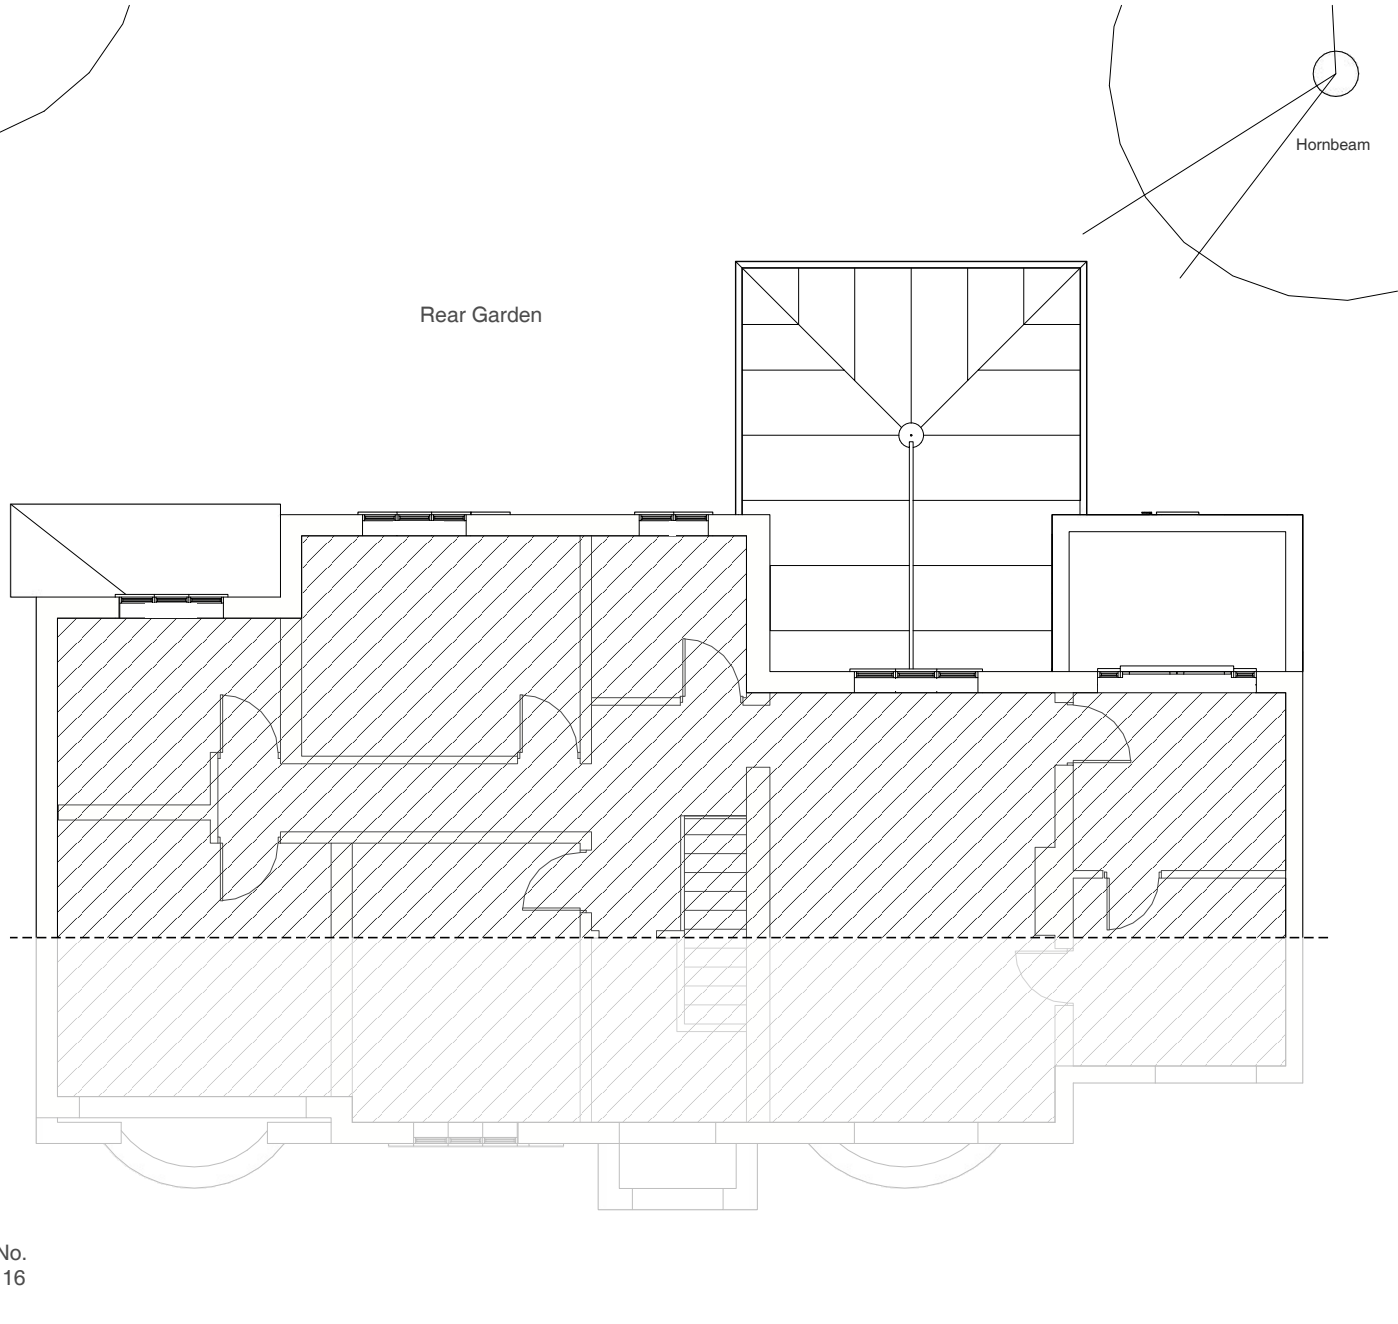

First Floor Plan

IMPORTANT NOTE!

Based on previous drawings, conservatory is accurate but the front of the property and other rooms are diagrammatic only

Address	Client	Date
16 The Avenue, Ickenham, UB10 8NP	Brian + Joanne Abrahams	October 2021



1:100 @ A3

0 1 2 3 4 5 10m

Drawing Title
As Existing Floor Plans


Project no. / Stage /	Drawing no. / Revision
0365- PLA-	04_A
Revision notes:	Drawn by: IR
A - First Issue	

MICHAEL OAKES ARCHITECTS LTD.

Michael Oakes (Director) B.A. Hons Arch, Dipl. Arch, Registered Architect

REGISTERED ARCHITECTS, DESIGNERS + ILLUSTRATORS


Telephone: 01895 235089 - E-mail: michaeloakesarchitect@googlemail.com

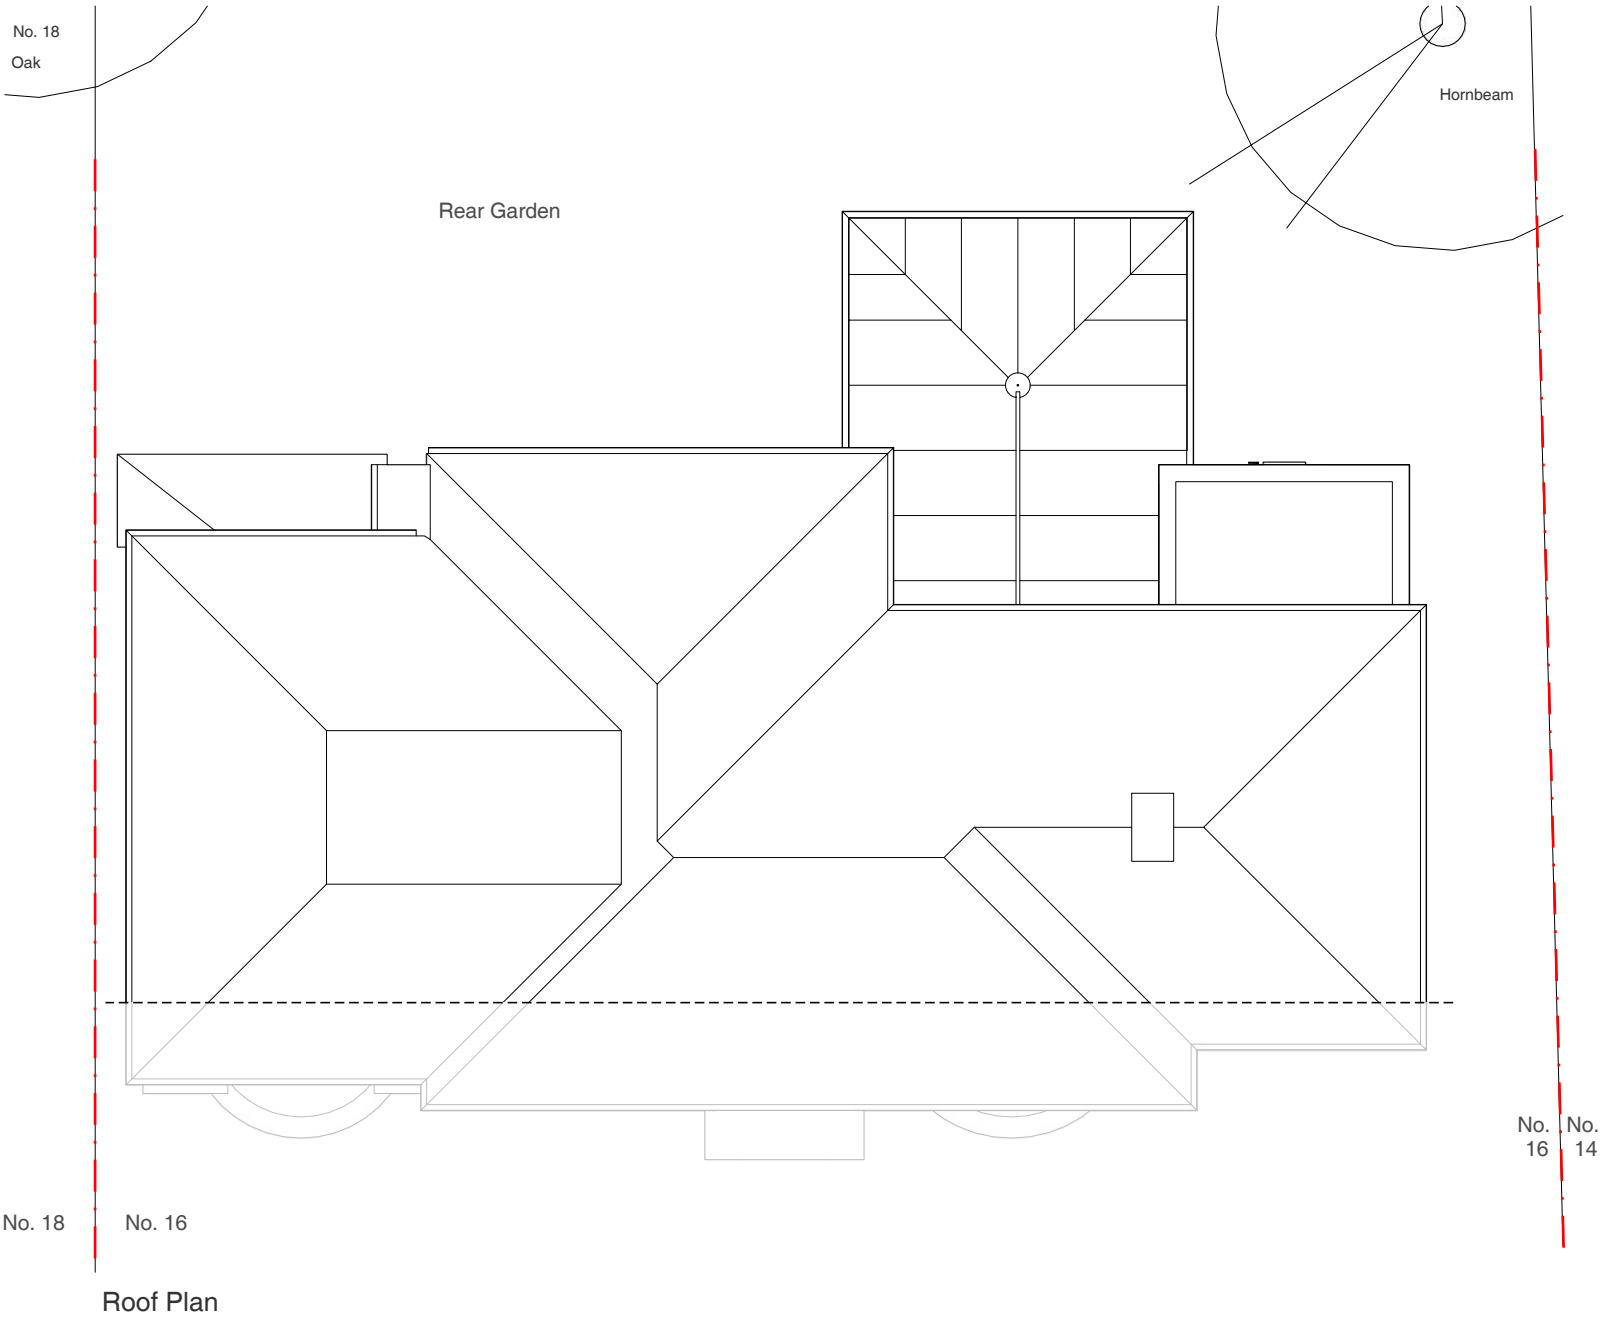

IMPORTANT NOTE!

Front of the property is diagrammatic only,
based on previous drawings

Address	Client	Date
16 The Avenue, Ickenham, UB10 8NP	Brian + Joanne Abrahams	October 2021

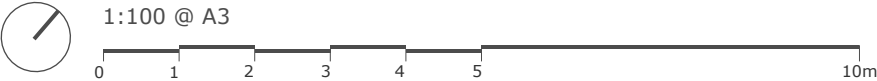

Drawing Title
As Existing Roof Plan

Project no. / Stage /	Drawing no. / Revision
0365- PLA-	05_A
Revision notes:	Drawn by: IR
A - First Issue	

MICHAEL OAKES ARCHITECTS LTD.


Michael Oakes (Director) B.A. Hons Arch, Dipl. Arch, Registered Architect

REGISTERED ARCHITECTS, DESIGNERS + ILLUSTRATORS

Telephone: 01895 235089 - E-mail: michaeloakesarchitect@googlemail.com




Rear Elevation

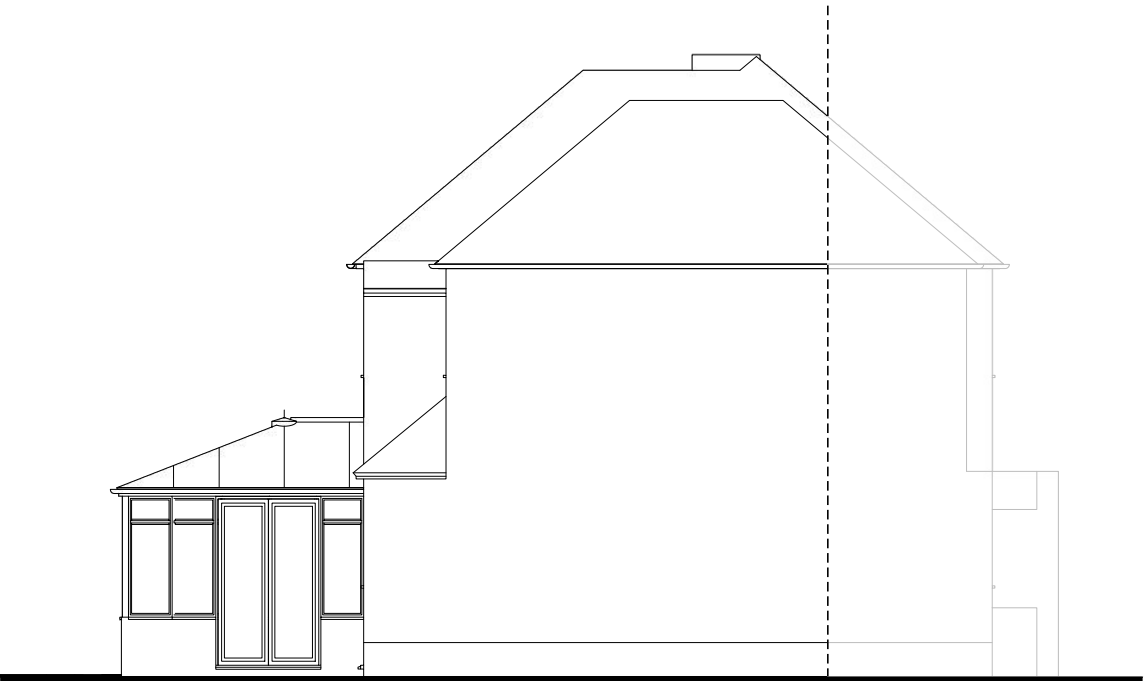


Side Elevation

IMPORTANT NOTE!
Front of the property is
diagrammatic only, based on
previous drawings

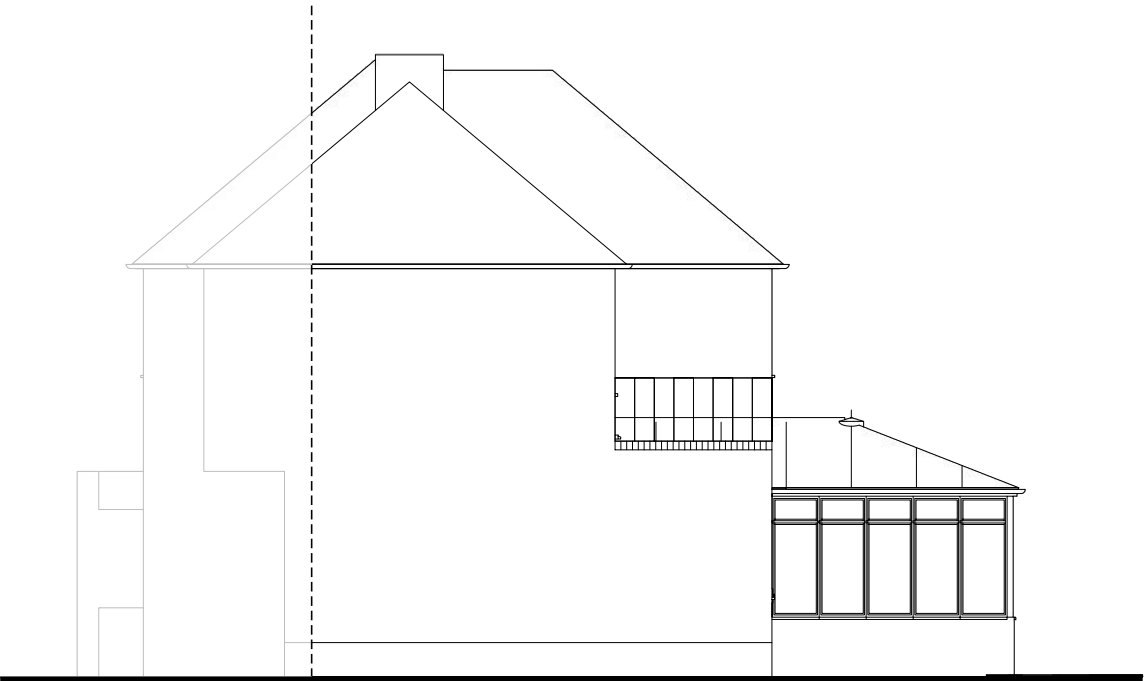

Side Elevation (Garage)

Address	Client	Date
16 The Avenue, Ickenham, UB10 8NP	Brian + Joanne Abrahams	October 2021

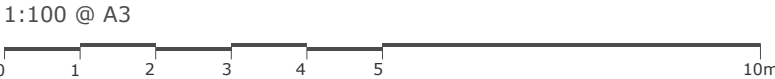

Drawing Title
As Existing Elevations

Project no. / Stage /	Drawing no. / Revision
0365- PLA-	06_A
Revision notes:	Drawn by: IR
A - First Issue	

MICHAEL OAKES ARCHITECTS LTD.

Michael Oakes (Director) B.A. Hons Arch, Dipl. Arch, Registered Architect

REGISTERED ARCHITECTS, DESIGNERS + ILLUSTRATORS


Telephone: 01895 235089 - E-mail: michaeloakesarchitect@googlemail.com



3D View from rear garden



3D View from rear garden

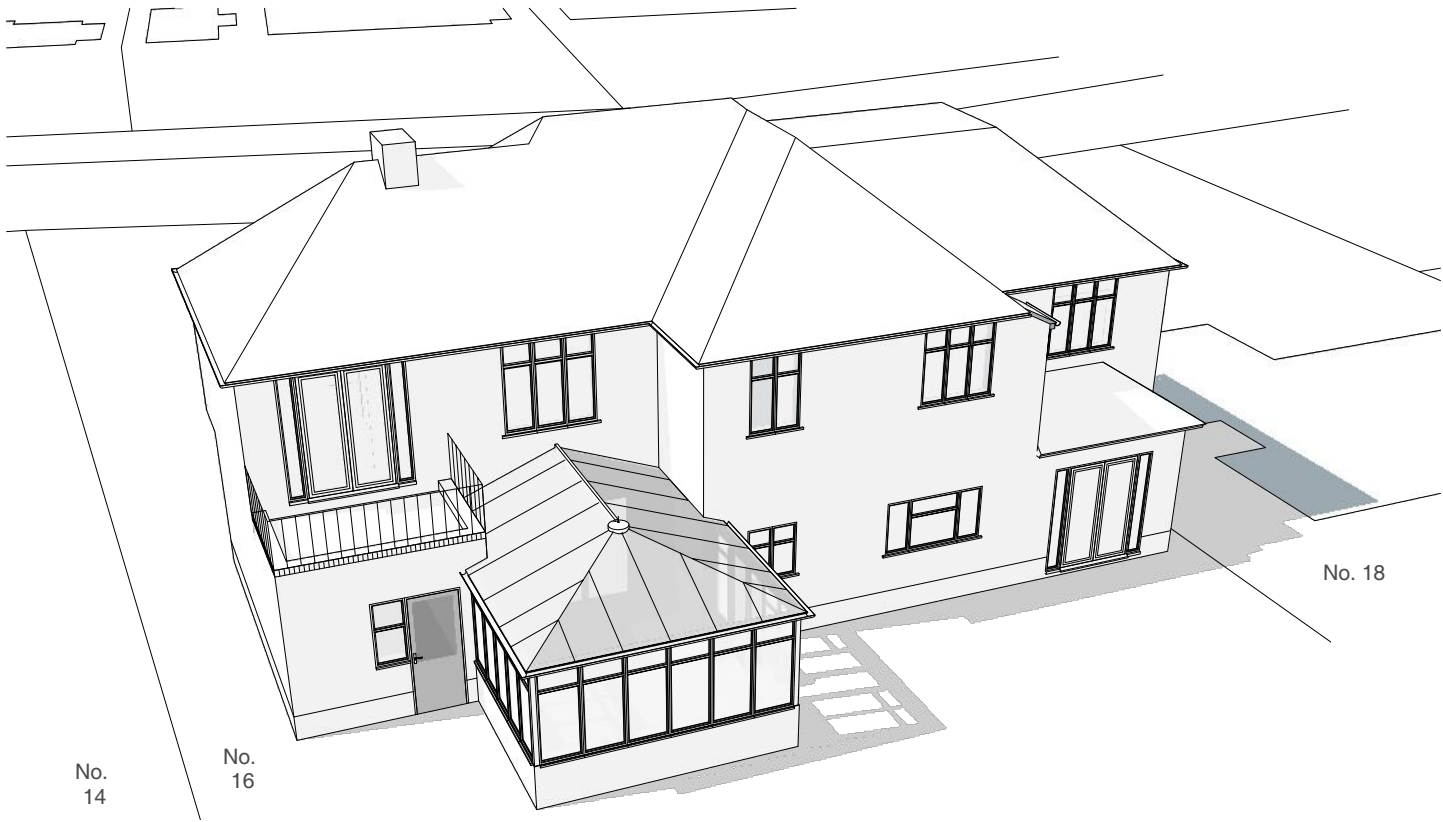

Aerial 3D View

Address	Client	Date
16 The Avenue, Ickenham, UB10 8NP	Brian + Joanne Abrahams	October 2021

Drawing Title
As Existing 3D Views

Project no. / Stage /	Drawing no. / Revision
0365- PLA-	07_A
Revision notes:	Drawn by: IR
A - First Issue	