


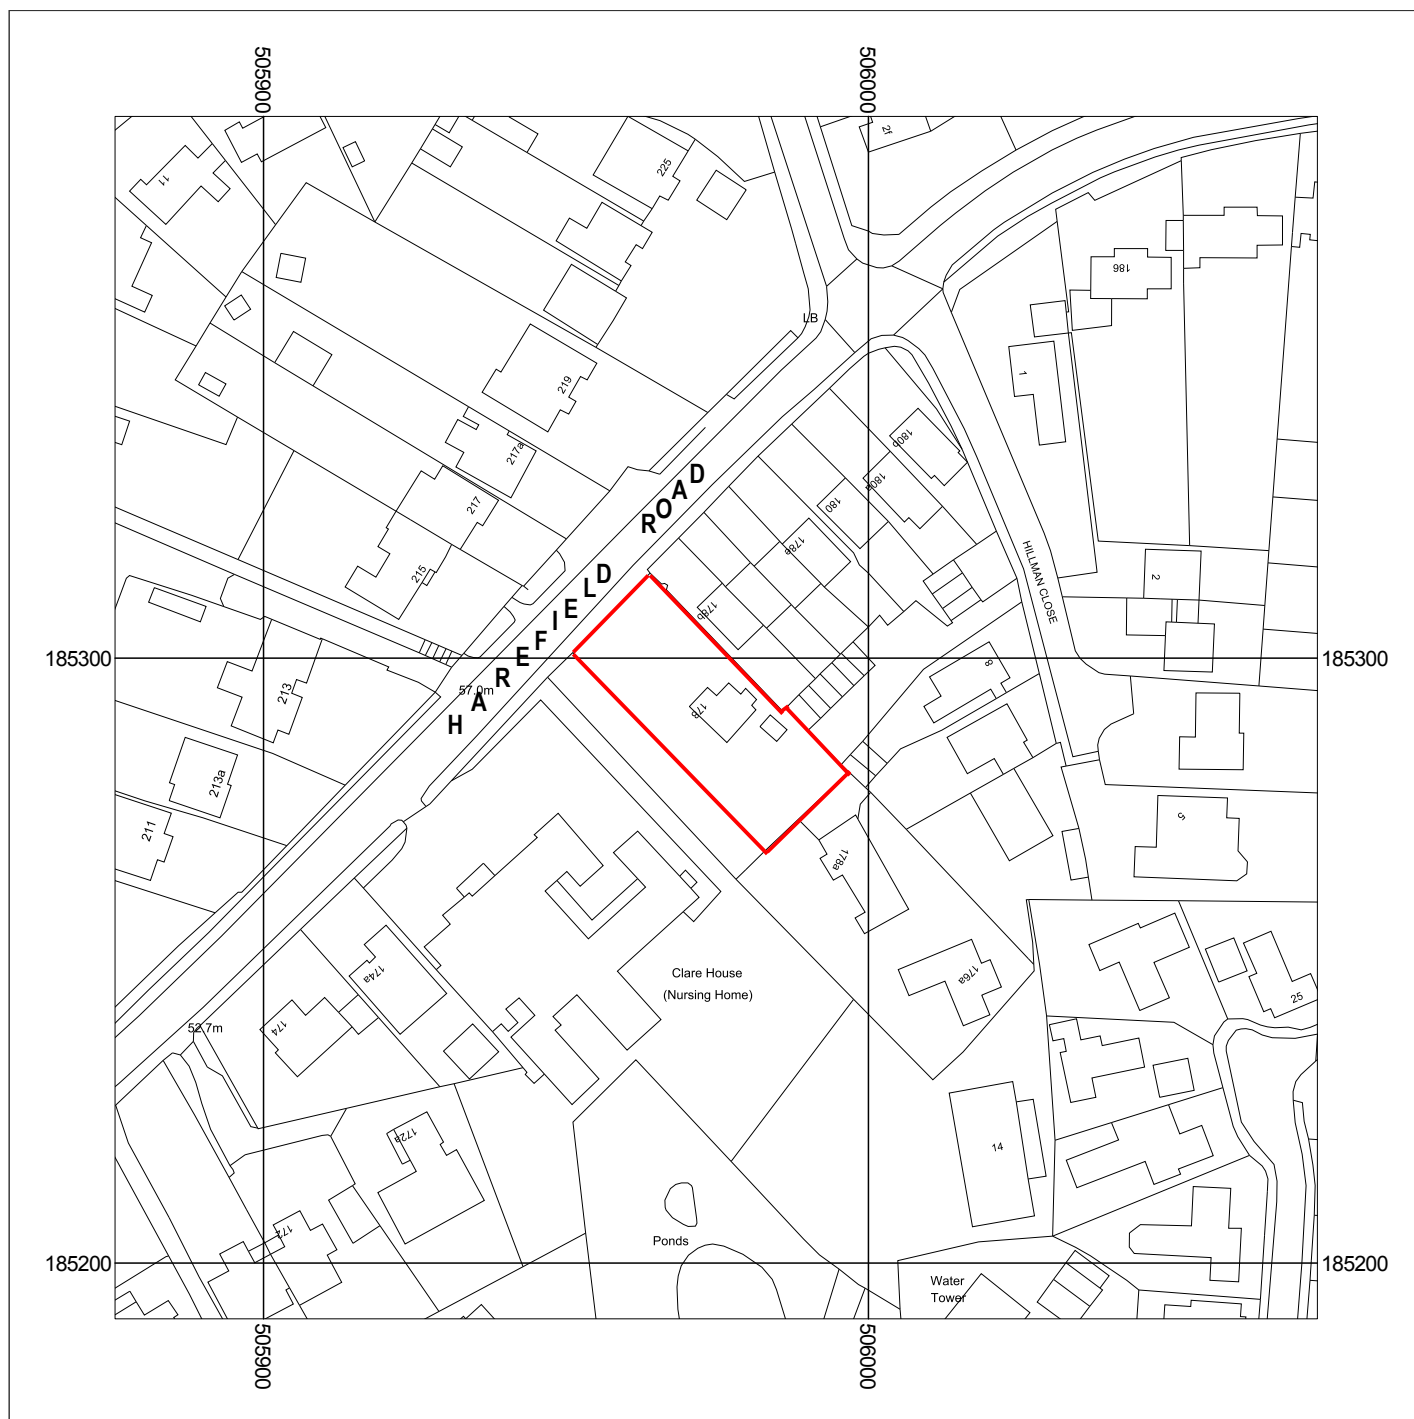

Metres
0 5 10 20 30 40 50
Scale: 1:1250



178 Harefield Road
Uxbridge
UB8 1PP

Supplied by: Cobra Design
License number: 100031961
Produced: 27/04/2019
Serial number: 2108393

Plot centre co-ordinates: 505975,185290
Download file: 178 Harefield Road.zip
Project name: 178 Harefield Road