


No.14

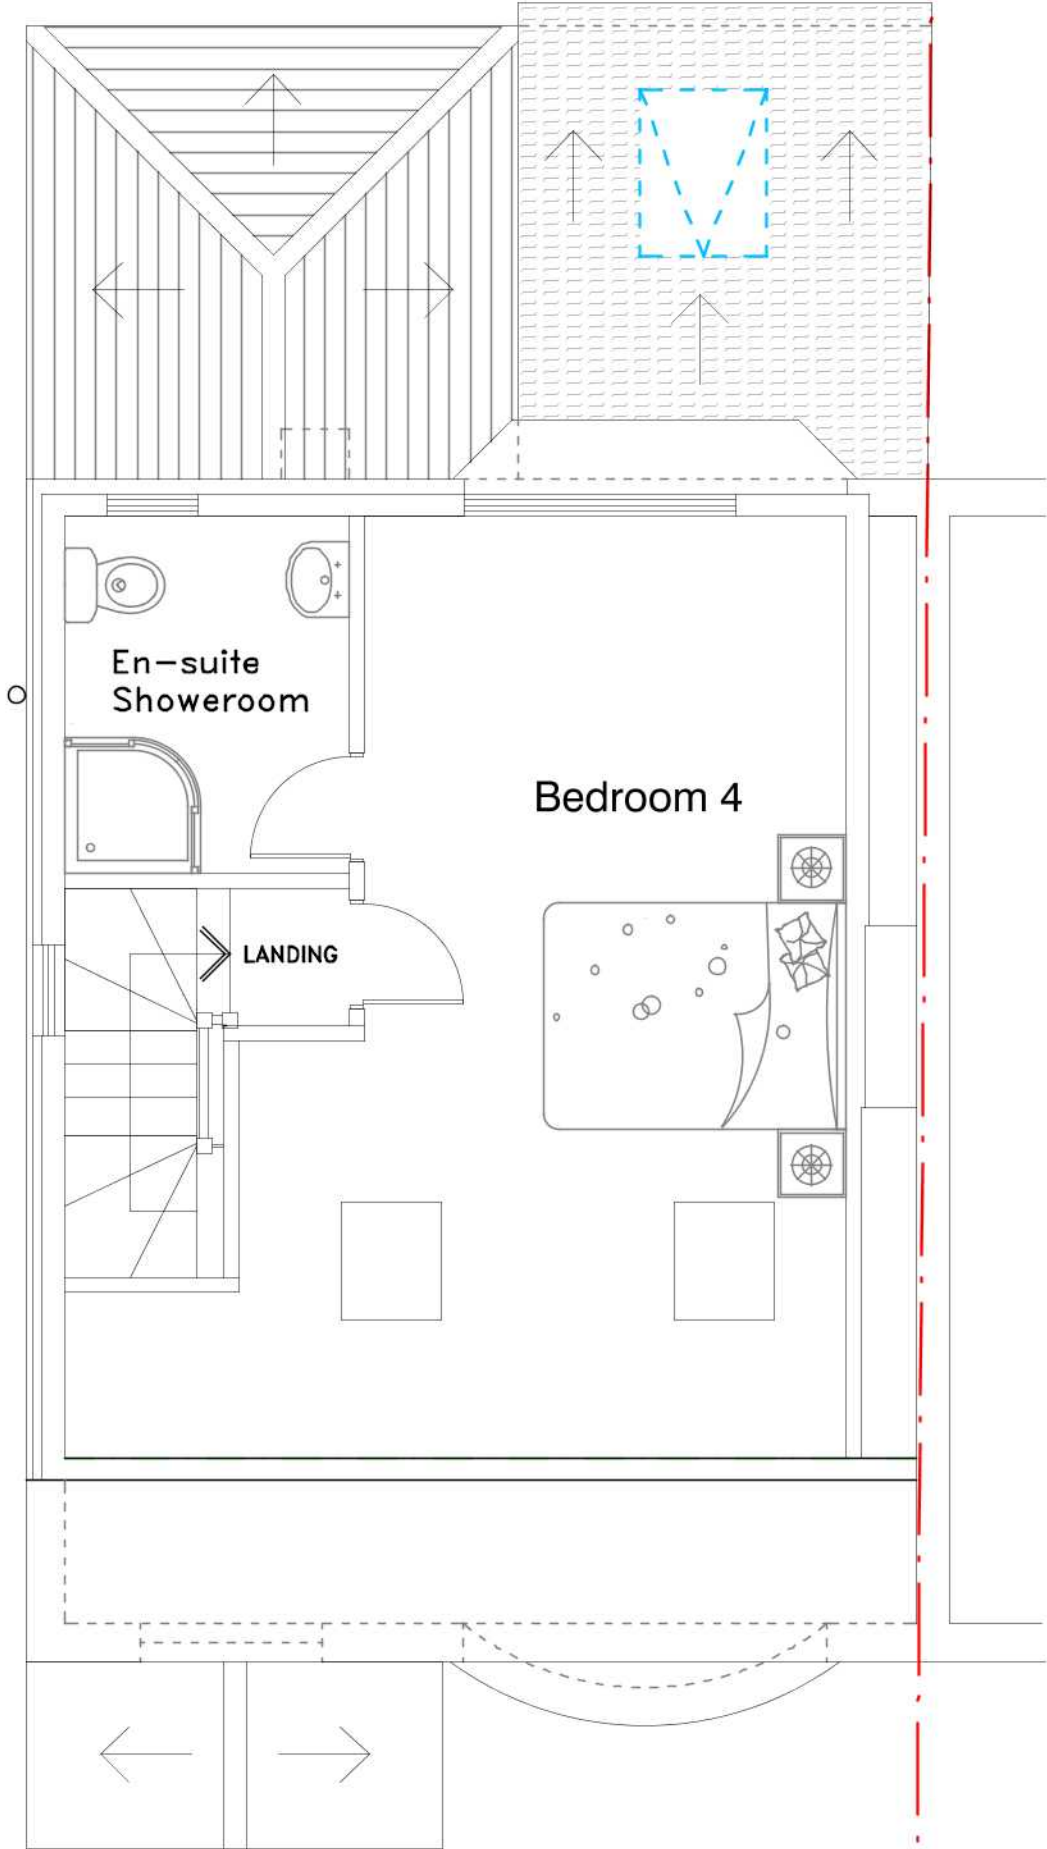

PROPOSED ROOF & LOFT PLAN

No.12

No.10

CHARTERHOUSE DESIGN AND BUILD LIMITED 14 REIGATE ROAD ILFORD ESSEX IG3 9HD T 0208 5988624 M 07861 258943 COPYRIGHT ACT 1988 Email charterhousedb@hotmail.com	title		scale	drawing no.	date	revision
	PROPOSED ROOF & LOFT PLAN		A3@1:50	23-2021.12-PL11	JAN 2021	—
	job 12 COLBROOK AVENUE, HAYES, UB3 1TG.		client MRS & MR N DHIMAN.		drawn by KD	