


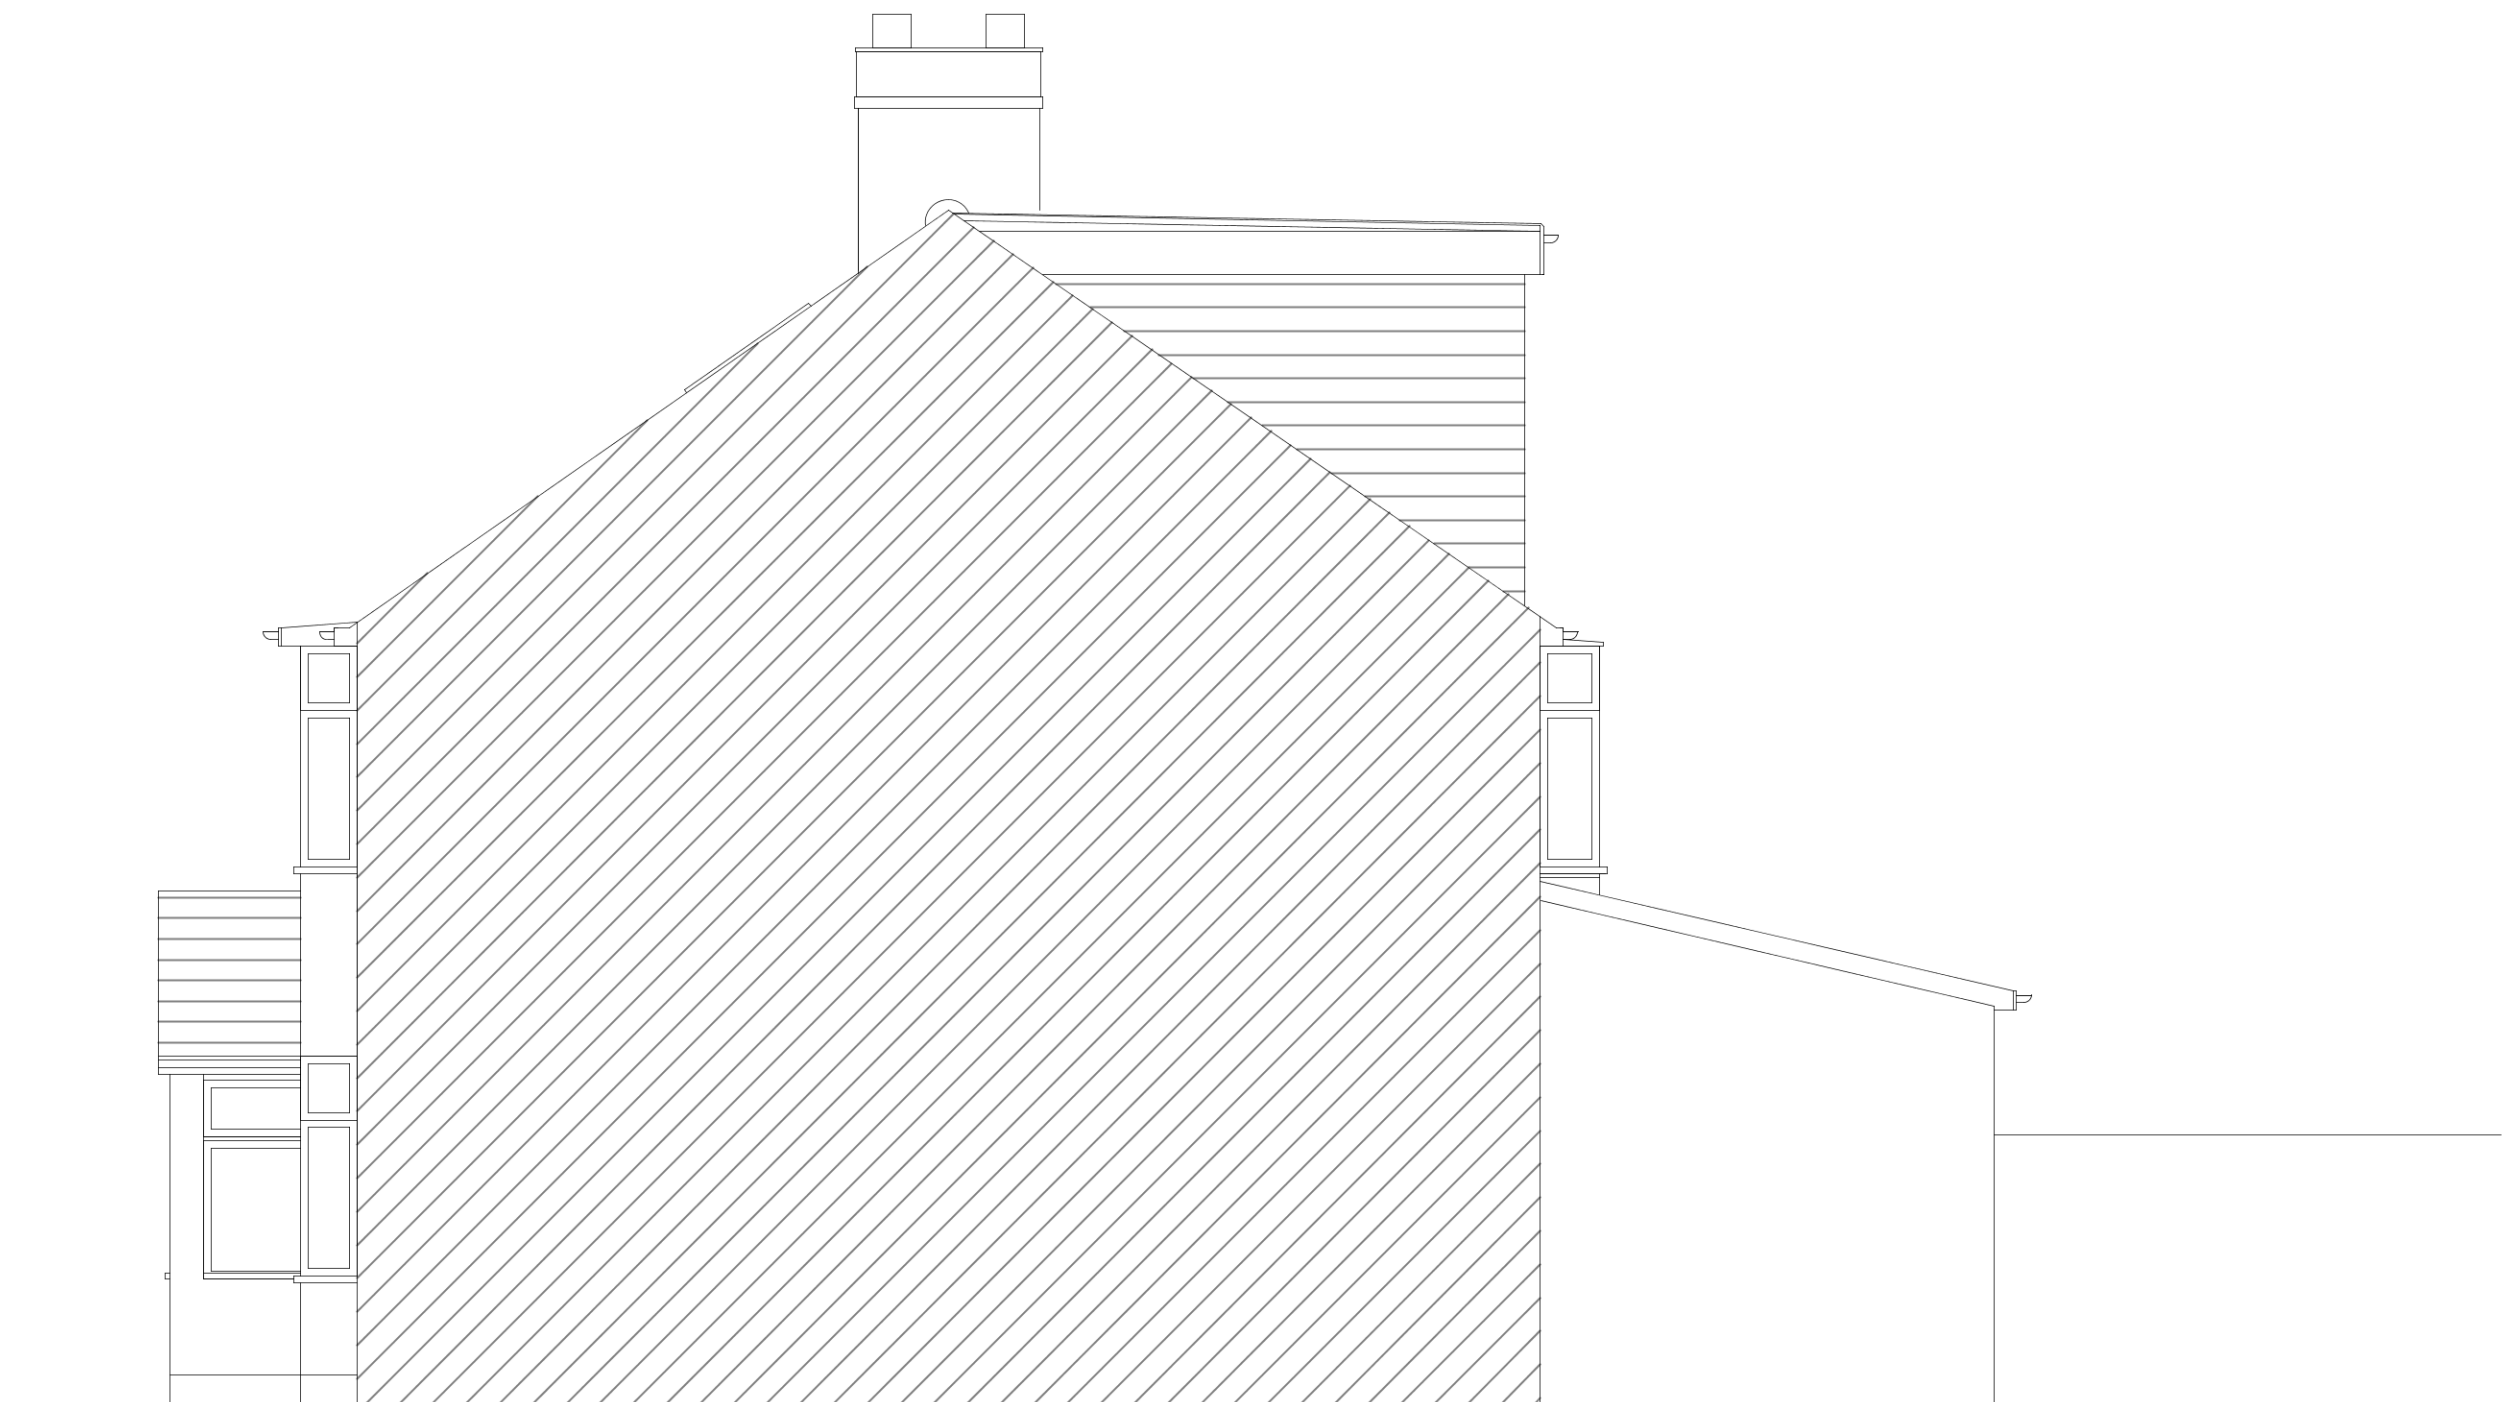

EXISTING SIDE ELEVATION



CHARTERHOUSE DESIGN AND BUILD LIMITED 14 REIGATE ROAD ILFORD ESSEX IG3 9HD	title EXISTING SIDE ELEVATION	scale A3@1:50	drawing no. 23-2021.12-PL08	date JAN 2021	revision —
T 0208 5988624 M 07861 258943 COPYRIGHT ACT 1988 Email charterhousedb@hotmail.com	job 12 COLBROOK AVENUE, HAYES, UB3 1TG.	client MRS & MR N DHIMAN.	drawn by KD		