




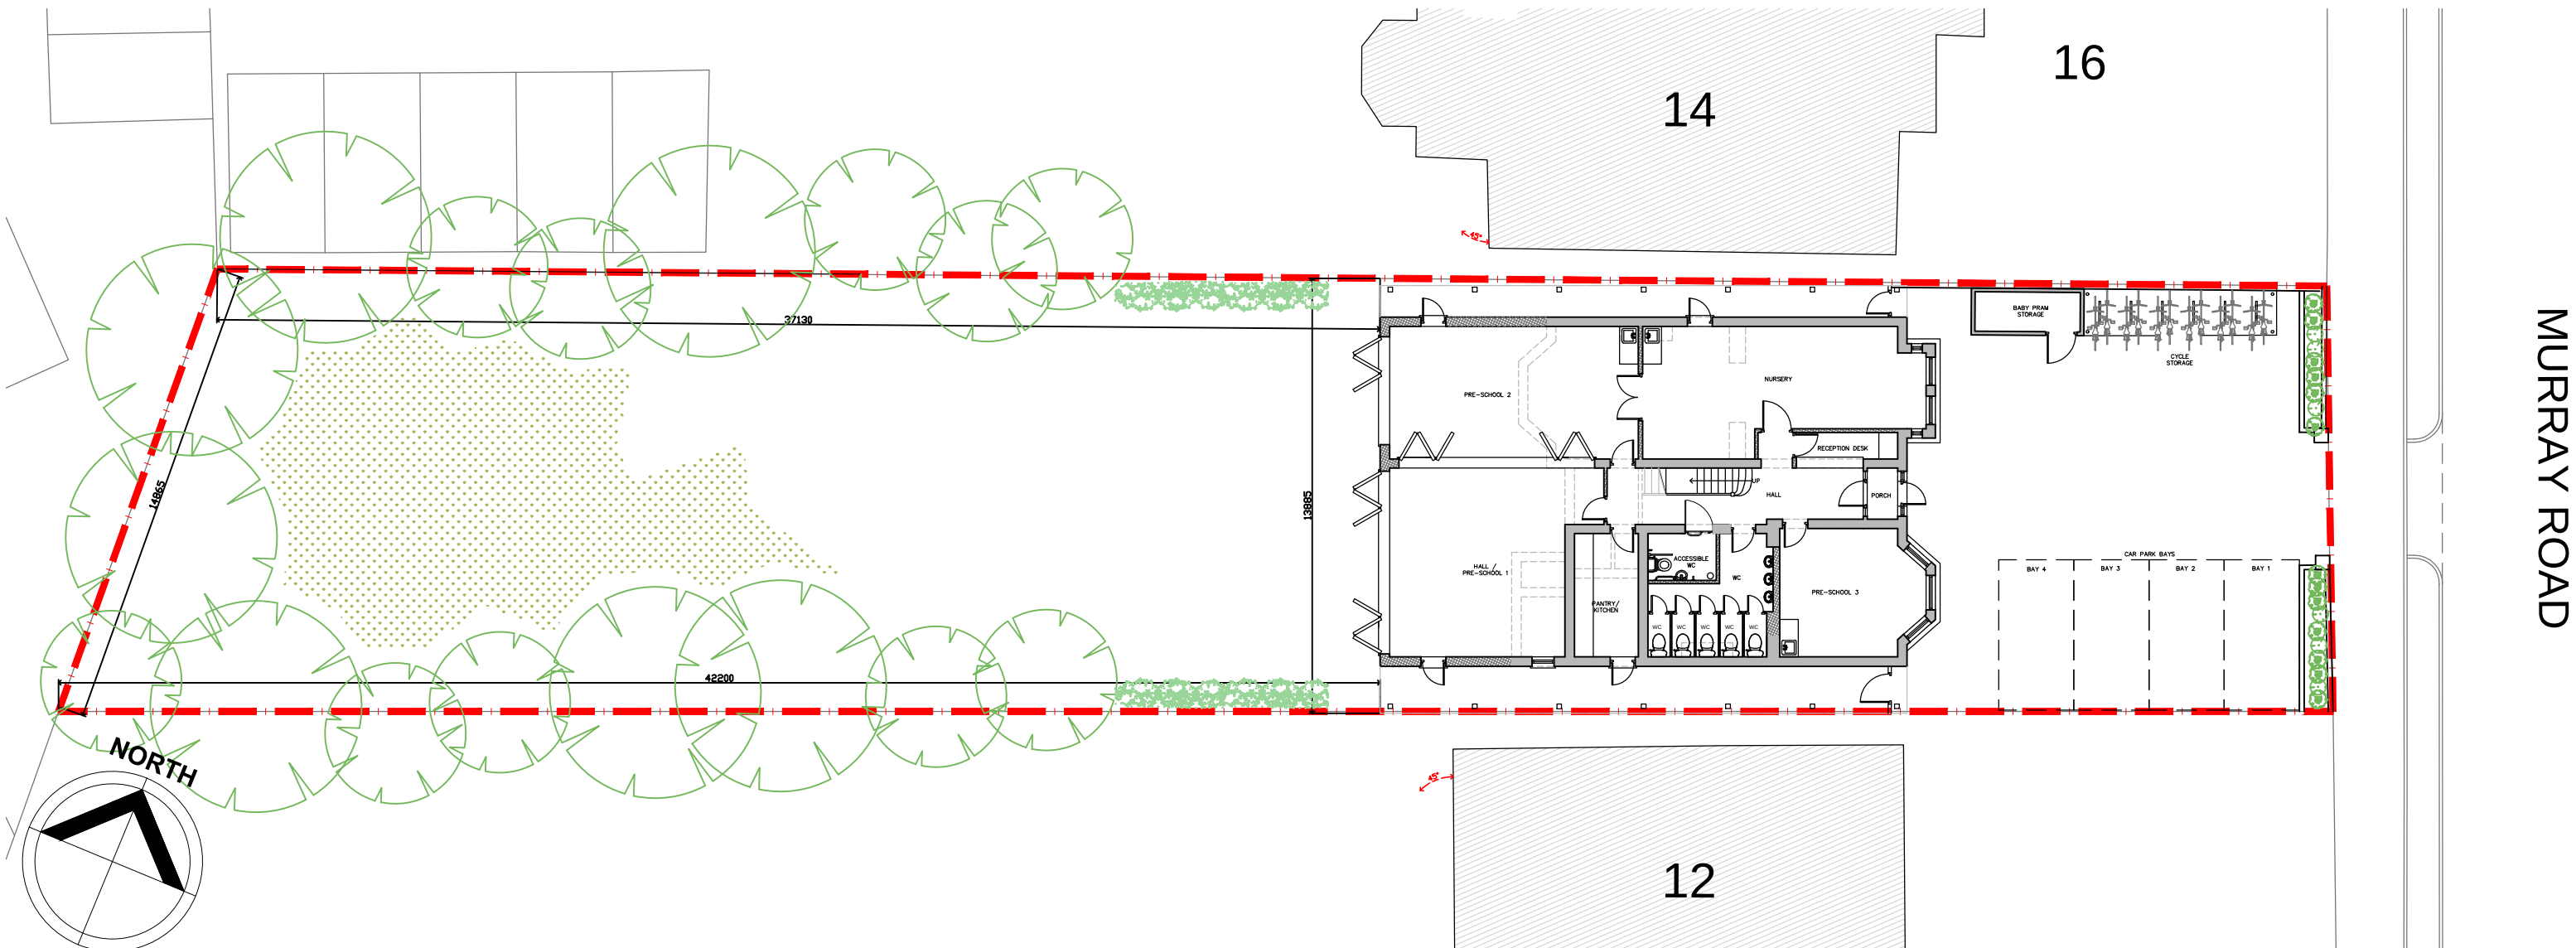

SITE LOCATION PLAN
1:1250

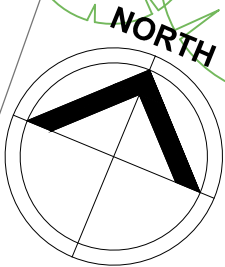

BLOCK PLAN LAYOUT
1:200

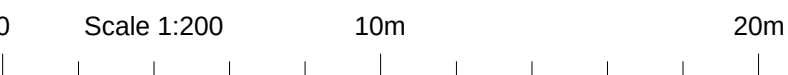

Amendments/Notes

Rev.	Detail	By	Date
------	--------	----	------

PLANNING

All dimensions and levels to be checked on site by contractor prior to preparation of shop drawings and commencement of work on site.
This drawing and the copyrights and patents therein are the property of the Architect and may not be used or reproduced without consent.
This drawing is to be read in conjunction with all relevant consultants and/or specialist's drawings/documents and any discrepancies or variations are to be notified to the Architect before the affected work commences.
All works on site are to be carried out fully in accordance with current CDM regulations and recommendations, current Building Regulations, British Standards and Codes of Practice as appropriate.

Project
16 MURRAY ROAD
NORTHWOOD
HA6 2YJ

Drawing
SITE LOCATION PLAN &
BLOCK PLAN LAYOUT

SEABROOK
ARCHITECTS
CHARTERED ARCHITECTS
The Studio Barn, Bury Farm Courtyard, Pednor Road, Chesham,
Bucks HP5 2JU Tel: 01494 778918 Fax: 01494 770620
e-mail: gsp@gsparchitects.co.uk

Drawn By	NHQ	Date	Feb 2019
Checked By	-	Date	-
Approved By	-	Scale	1:1250/200@A2
Drawing No.	5618-PL100	Rev.	-