Revisions

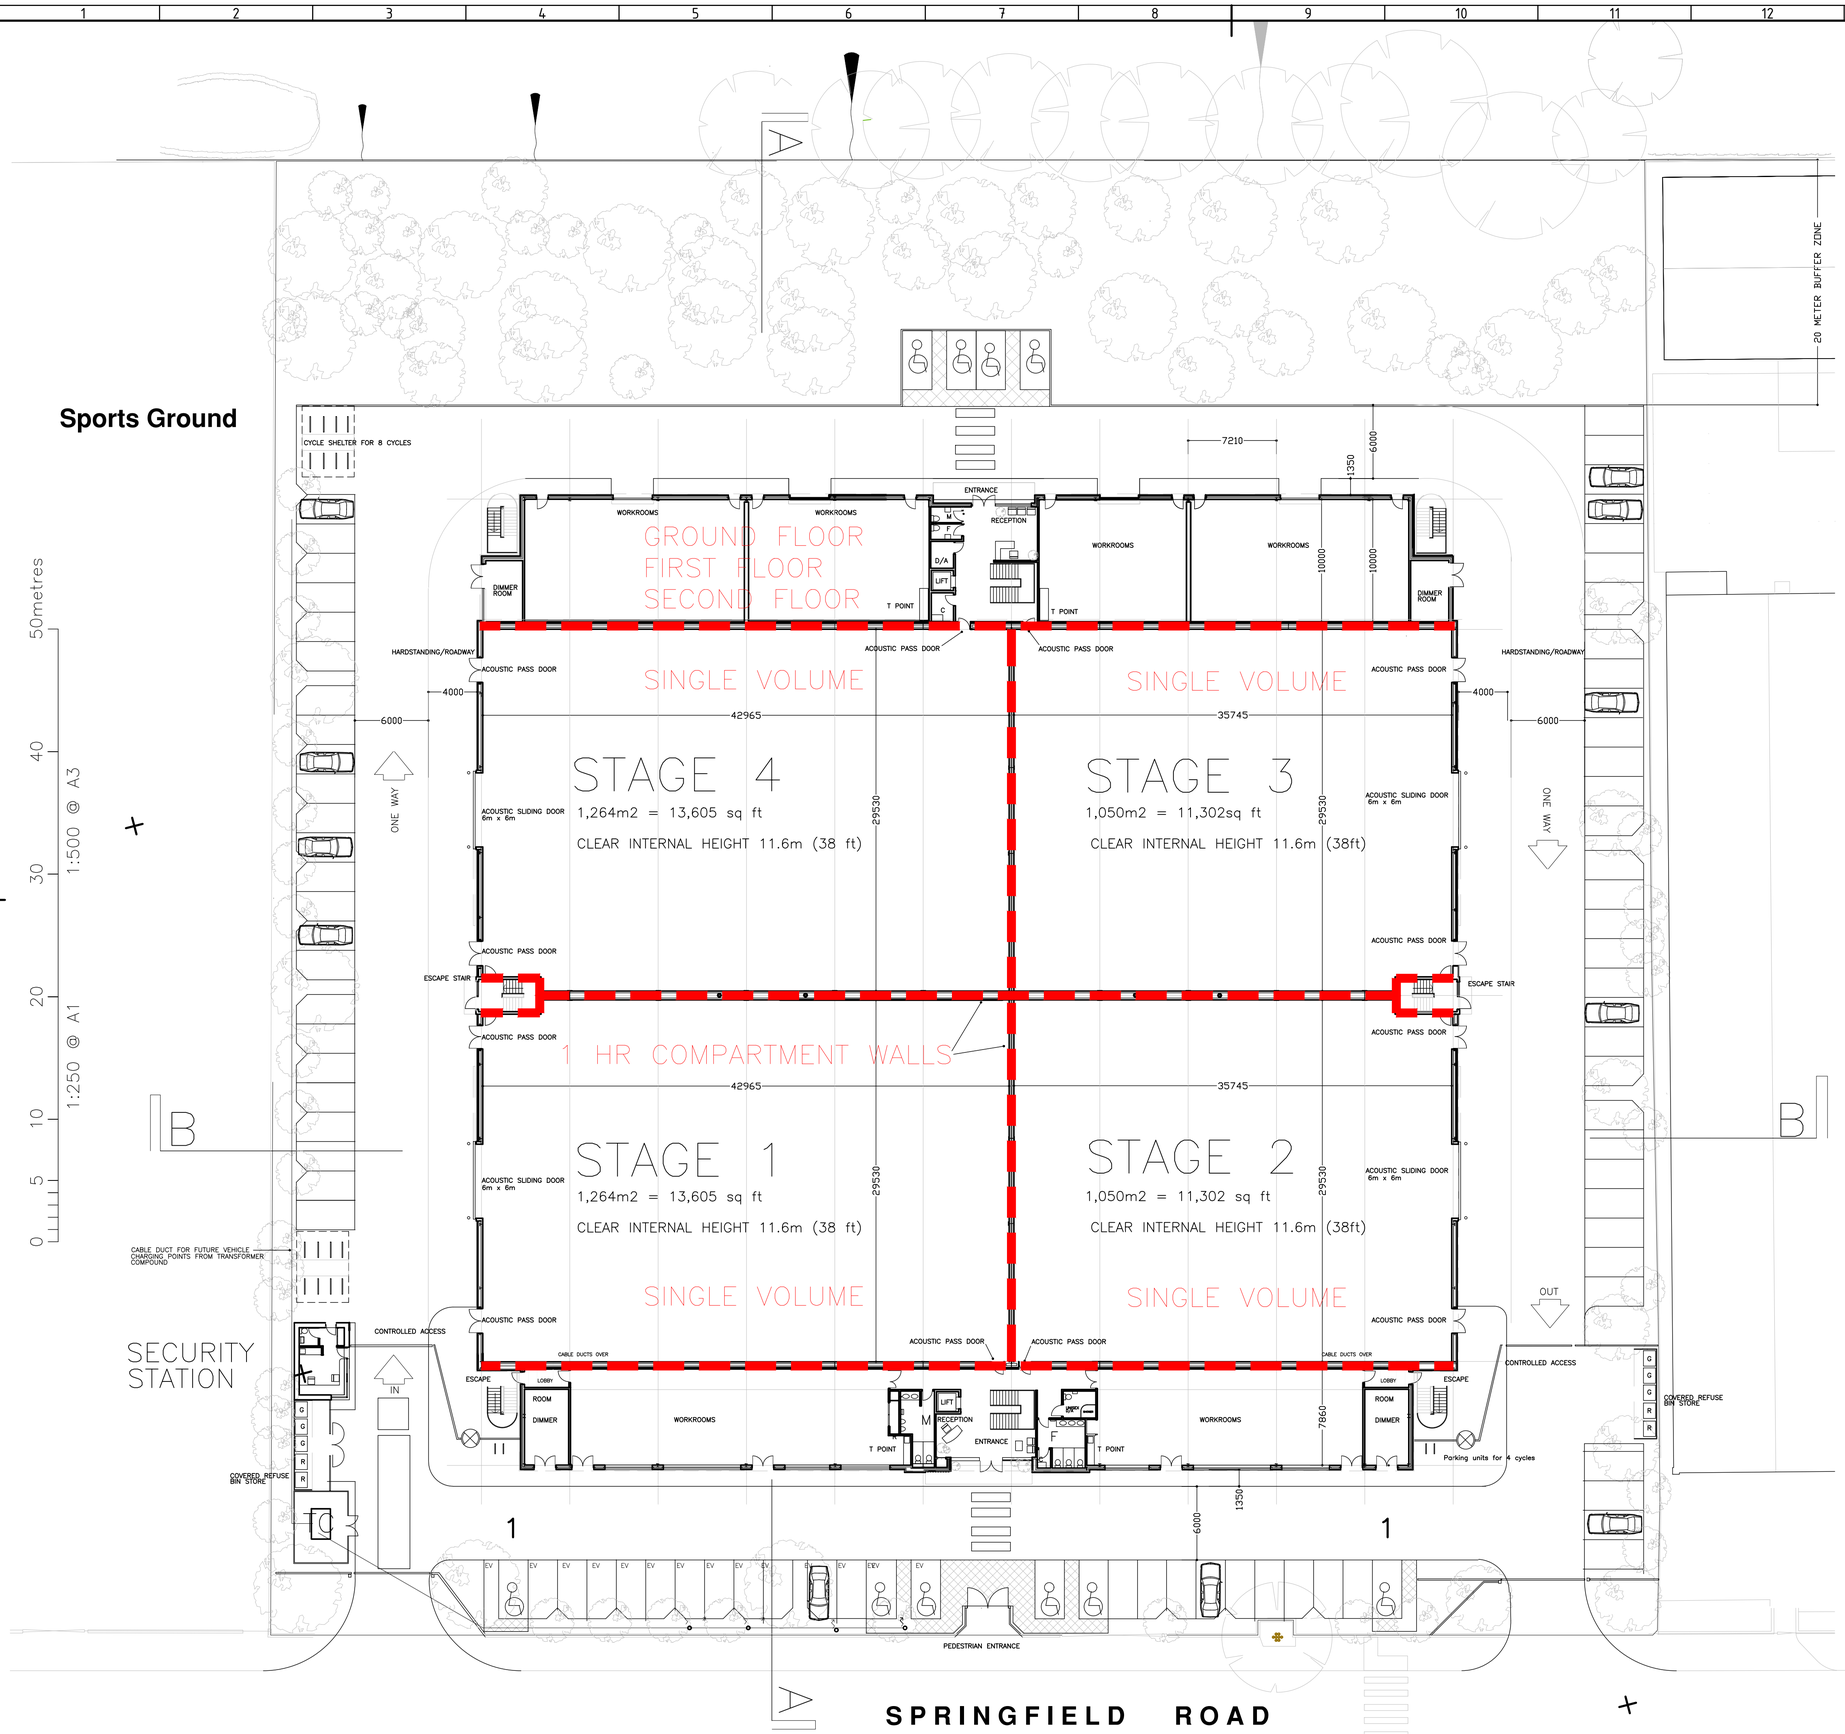

1 HOUR FIRE COMPARTMENT WALLS

Note

Do not scale from this drawing.
All dimensions to be checked on site.
Report any discrepancies to the Architect.
The property of this drawing is vested in Barnsley Hewett & Mallinson Ltd and must not be copied or reproduced in any way without their written consent
© BHM Architects Ltd

2907 A201	Sheet No. 1	Barnsley Hewett & Mallinson
Project: WEST LONDON FILM STUDIOS SPRINGFIELD ROAD, HAYES NEW STUDIO COMPLEX	Scale 1:250	Unit P04, Old Power Station, 121 Mortlake High Street, London, SW14 8SN
	Date 2021-08	Tel. 0208 878 4667 E-mail. mail@bhmarchitects.com Web. www.bhmarchitects.com
Document type: GENERAL ARRANGEMENT	Drawn by RHP	
Title: G FLOOR PLAN FIRE	Approved by RHP	