Revisions

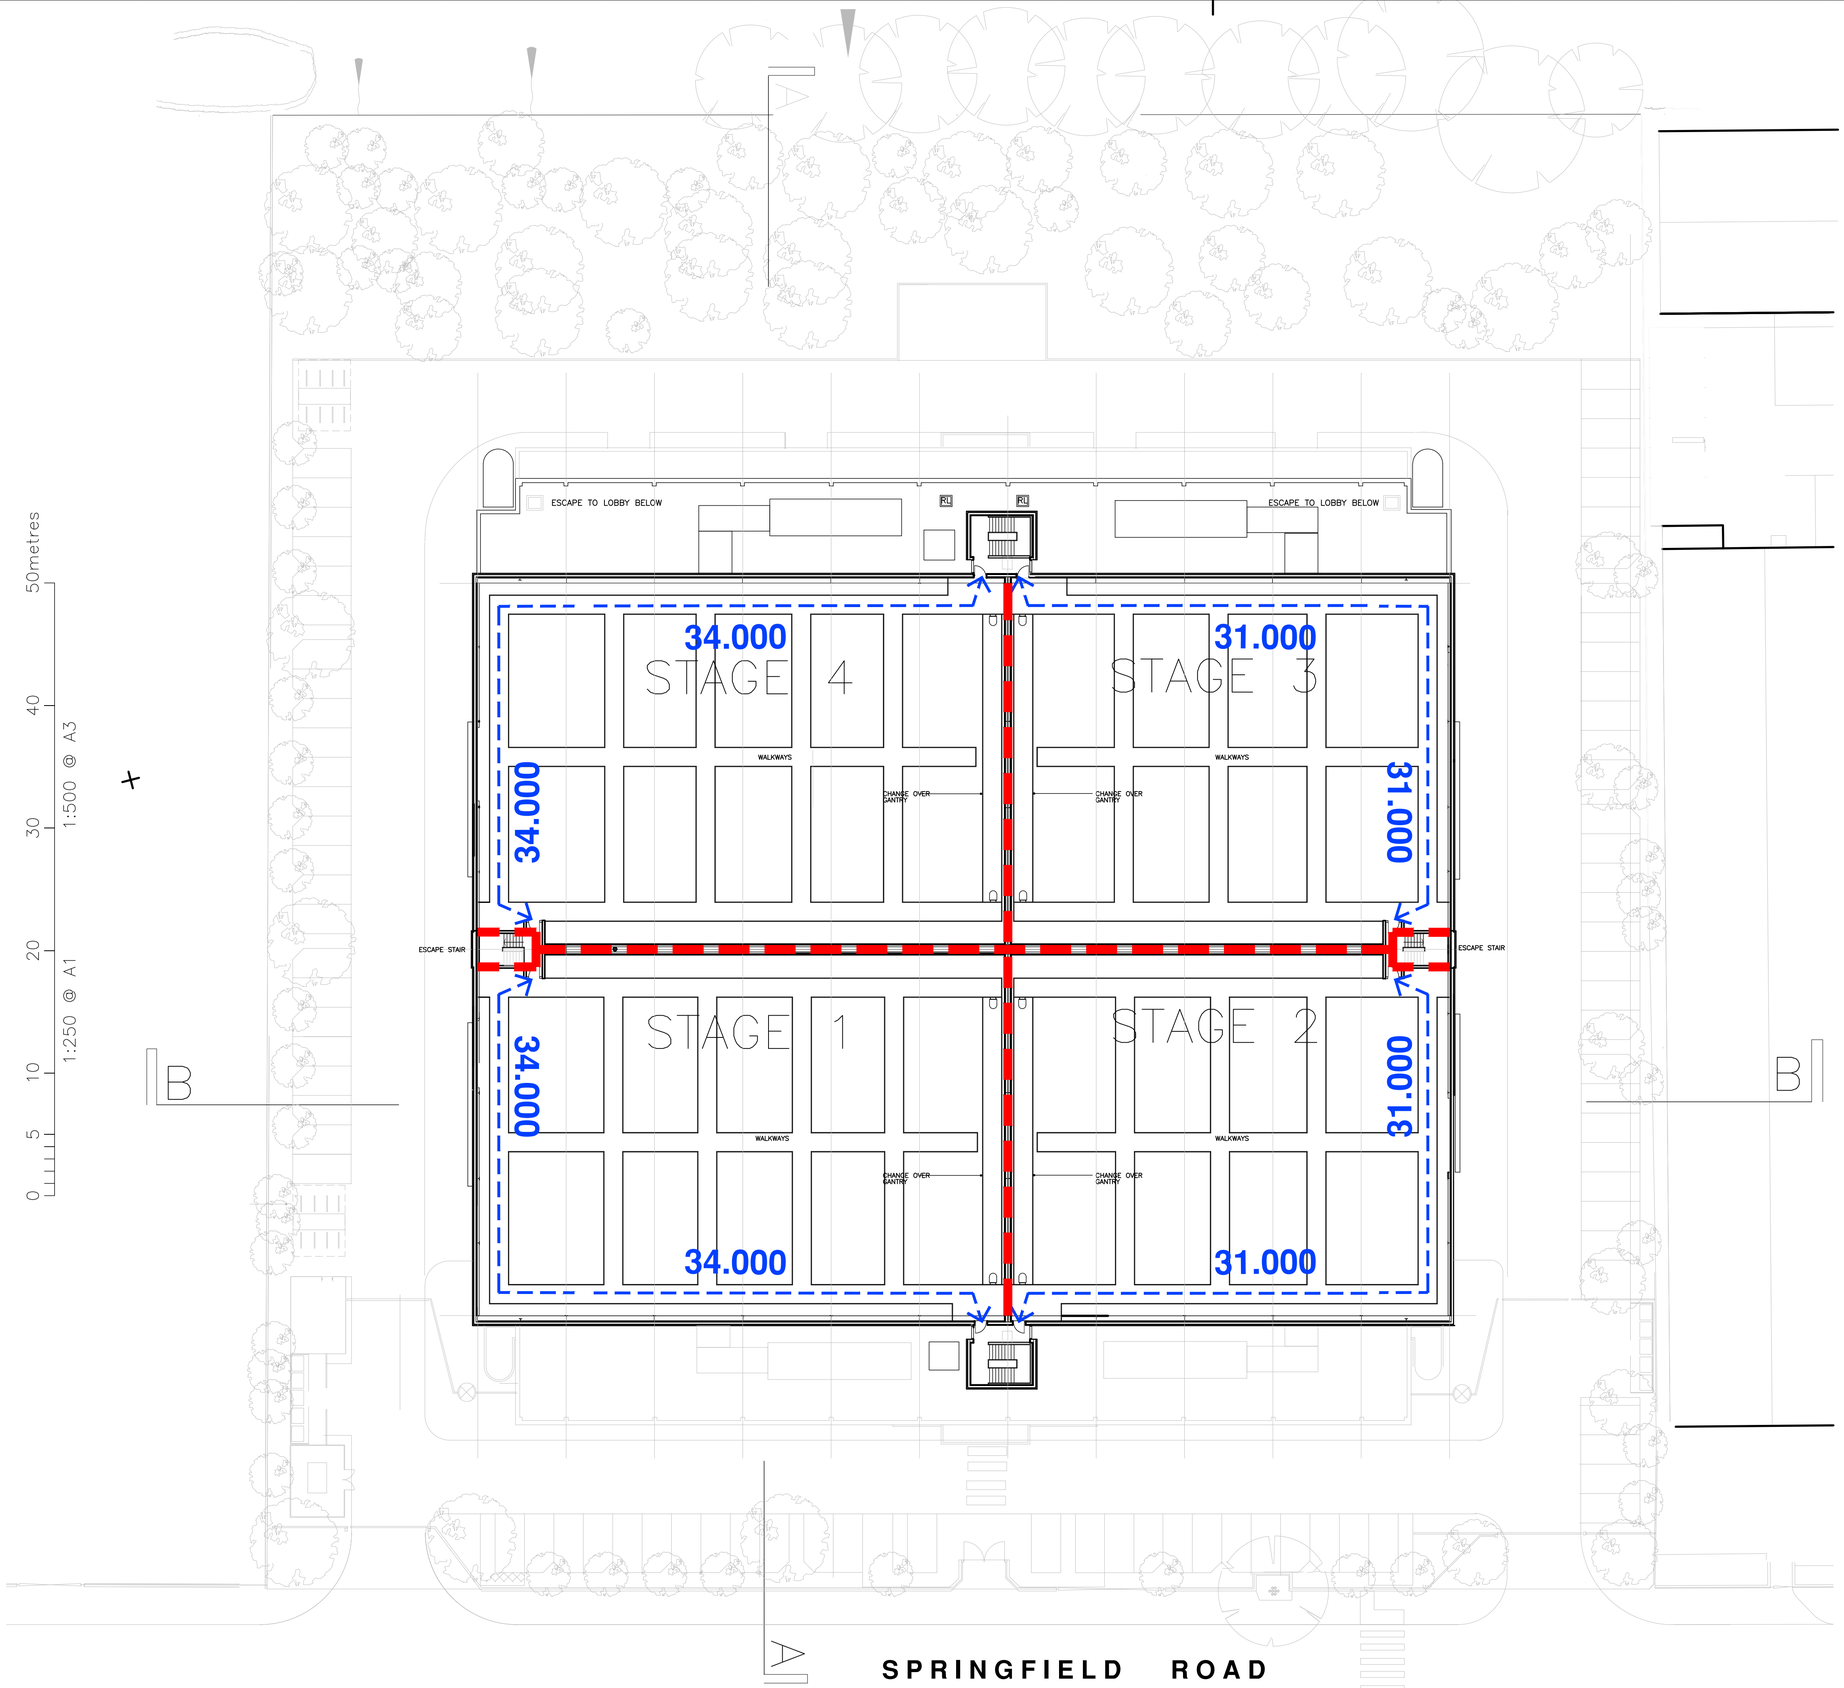

1 HOUR FIRE COMPARTMENT WALLS

MAX TRAVEL DISTANCE

Note

Do not scale from this drawing.
All dimensions to be checked on site.
Report any discrepancies to the Architect.
The property of this drawing is vested in Barnsley Hewett & Mallinson Ltd and must not be copied or reproduced in any way without their written consent
© BHM Architects Ltd

2907 A219	Sheet No. 1
Project: WEST LONDON FILM STUDIOS SPRINGFIELD ROAD, HAYES NEW STUDIO COMPLEX	Scale 1:250
	Date 2021-09
Document type: GENERAL ARRANGEMENT	Drawn by RHP
Title: WALKWAY LEV ESCAPE DIST	Approved by RHP

Barnsley Hewett & Mallinson
Unit P04,
Old Power Station,
121 Mortlake High Street,
London,
SW14 8SN
Tel. 0208 878 4667
E-mail. mail@bhmarchitects.com
Web. www.bhmarchitects.com

A1