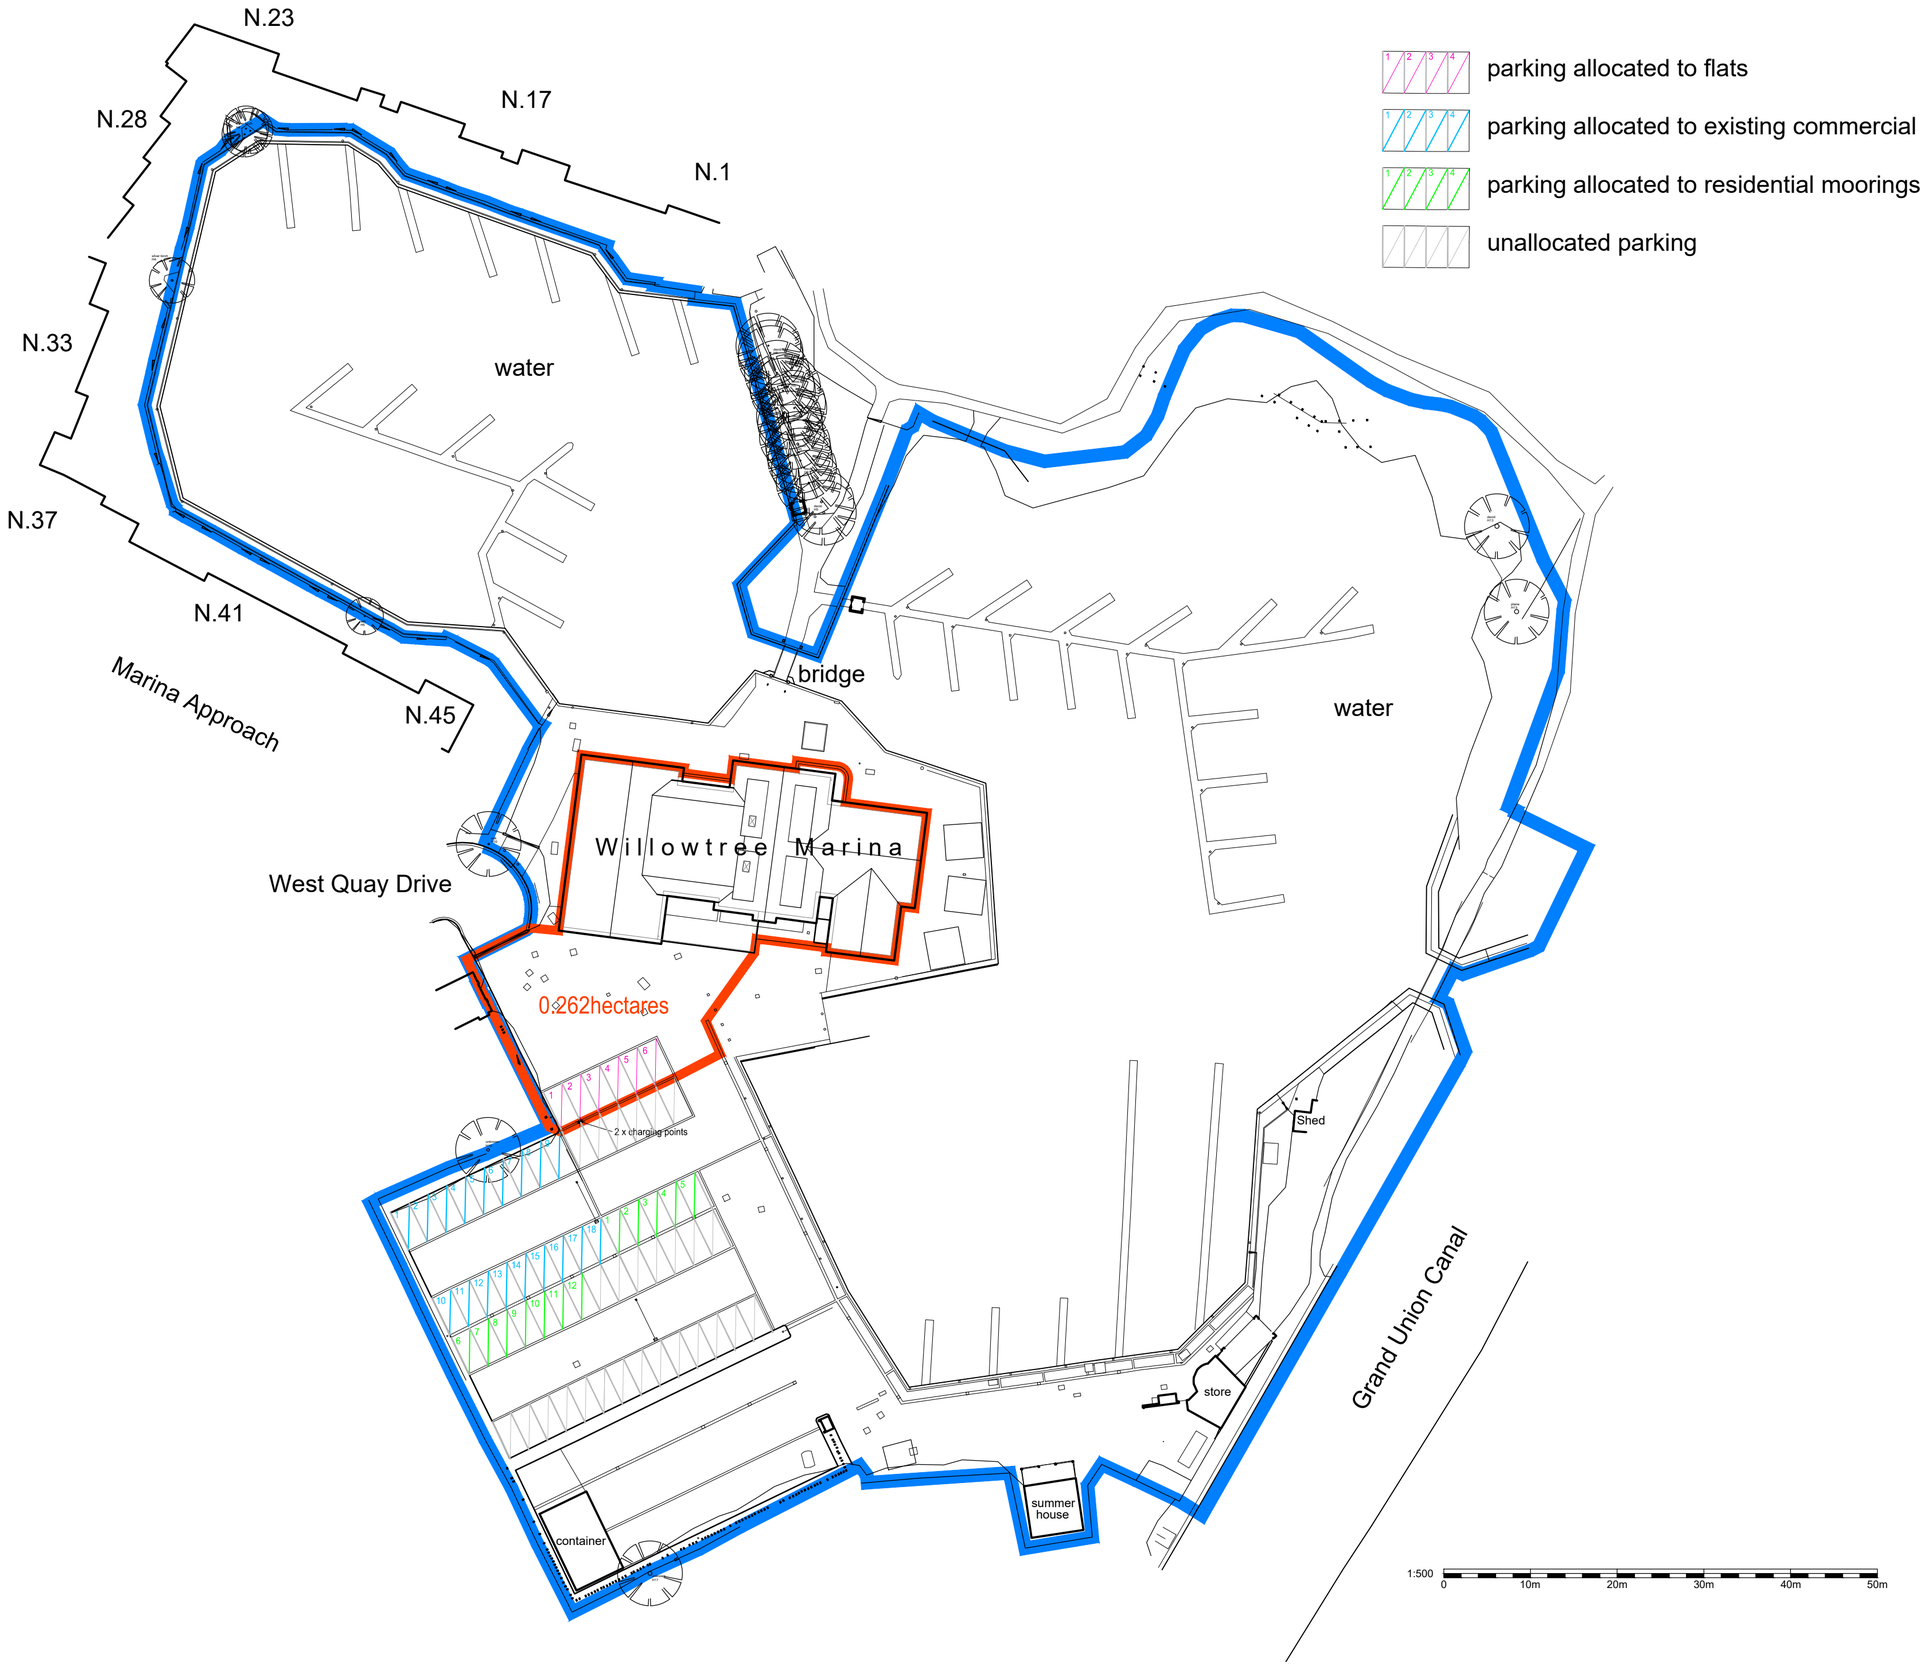

N:\Drawings\Willow Tree Marina, Yeading\Application_July 2024\WTMWQD_PLN_102 - proposed site layout 25.06.2024.dwg, A2_proposed site layout_500, 27/06/2024 12:41:07, DWG to PDF.pc3

Rev	Date	Description
-	** ** **	***

SORBON ESTATES

Project
Willowtree Marina, West Quay Drive, Yeading, UB4 9TB.

Planning

Drawing

Proposed Site Layout

Date	Scale @ A2	Drawn
18.06.2024	1:500	jd

Drawing number	Revision
WTMWQD_PLN_102	-