


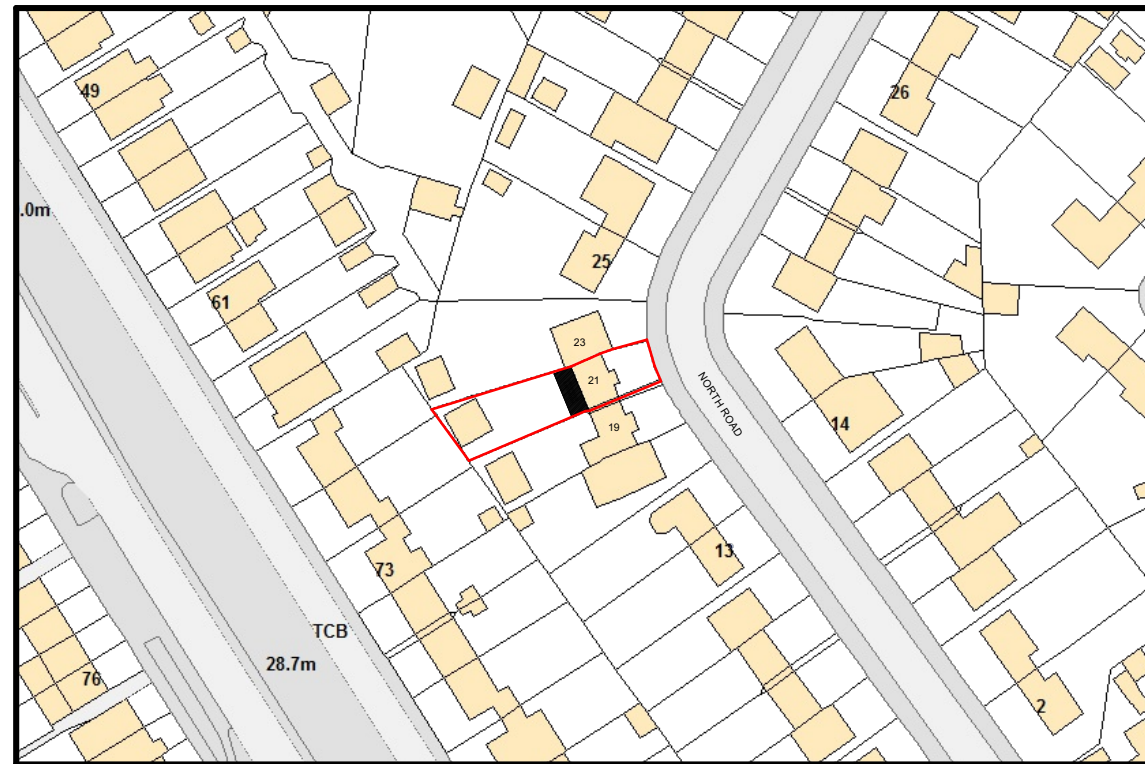


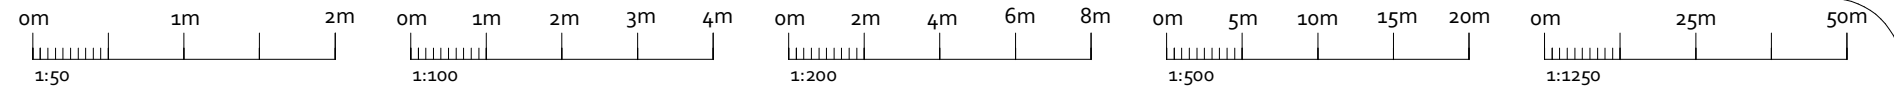


LOCATION PLAN (1:1250)

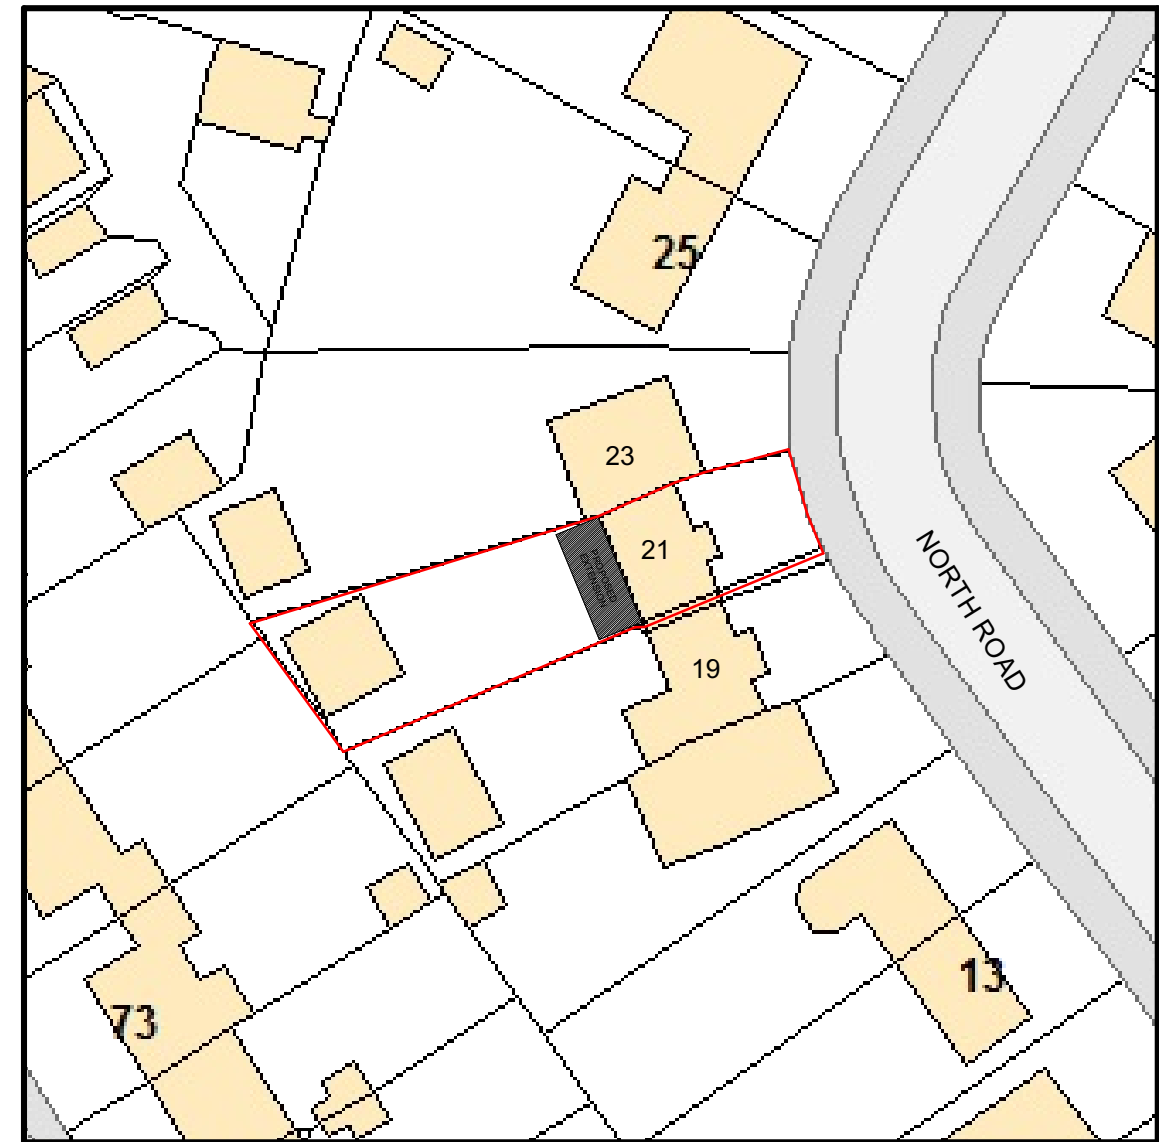


SITE PLAN (1:500)

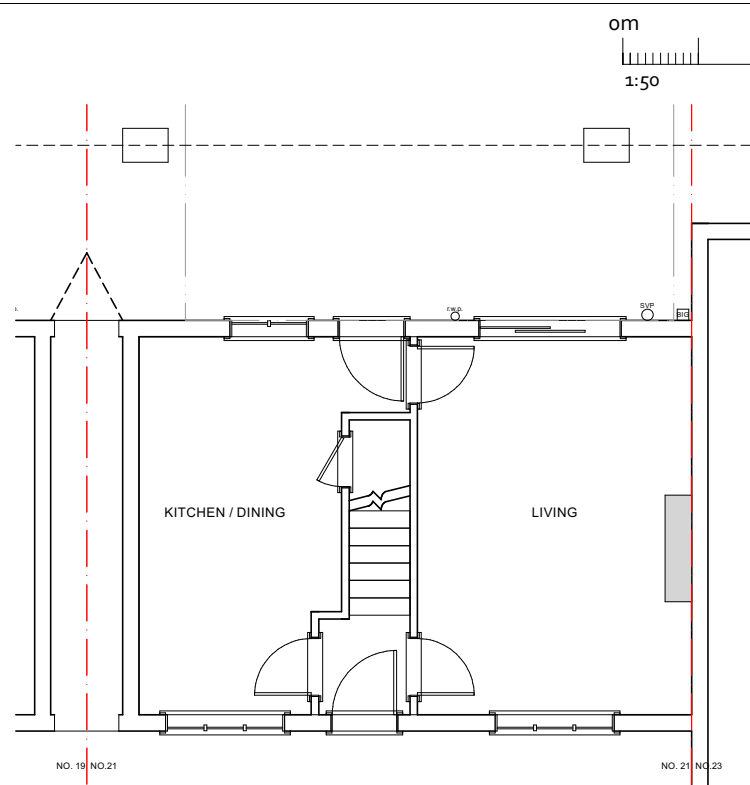


EXISTING G/F (1:100)

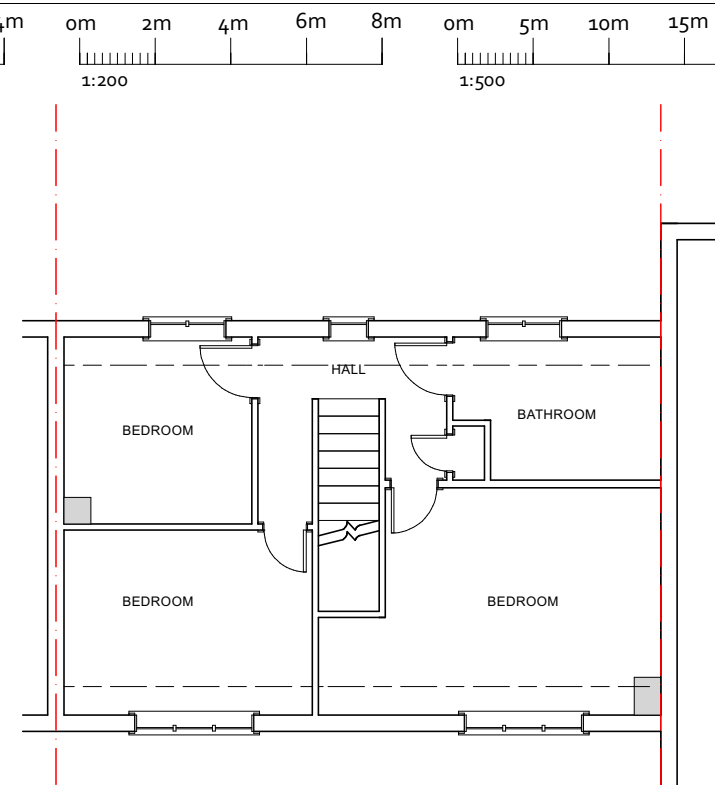



EXISTING 1/F (1:100)

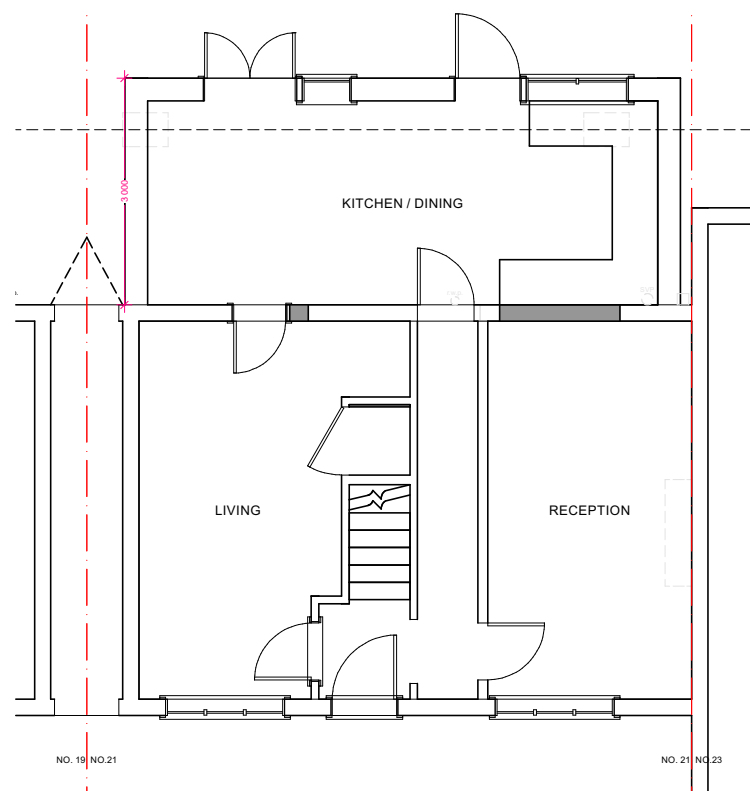


PROPOSED G/F (1:100)

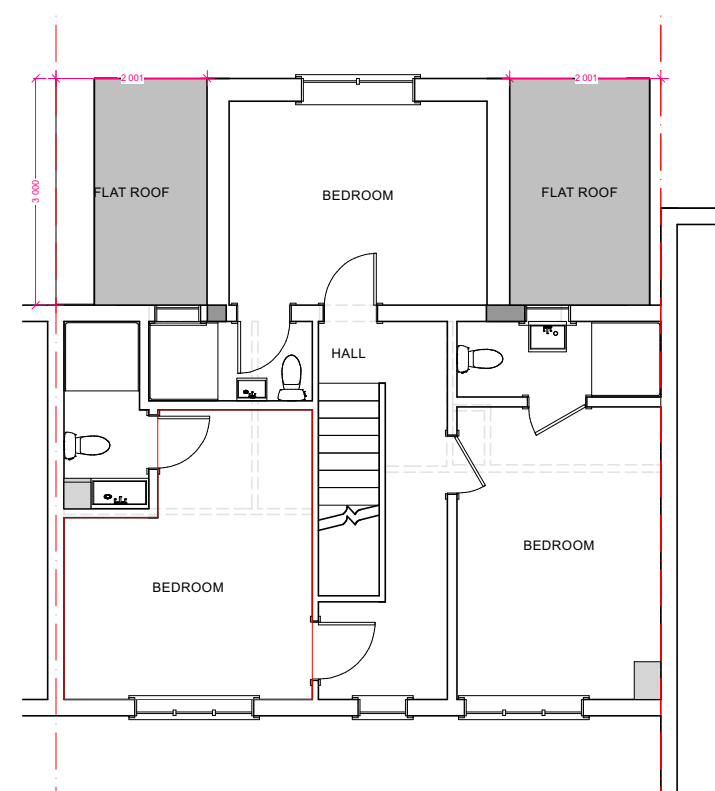


PROPOSED 1/F (1:100)

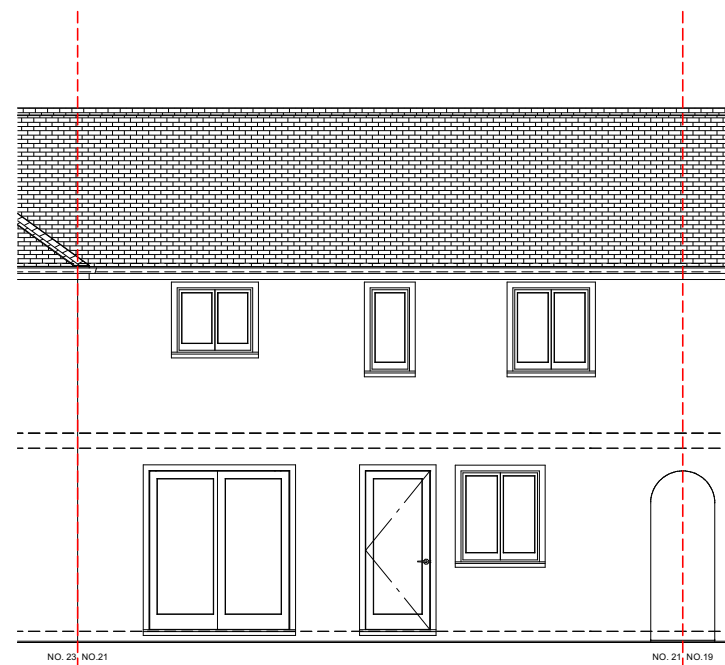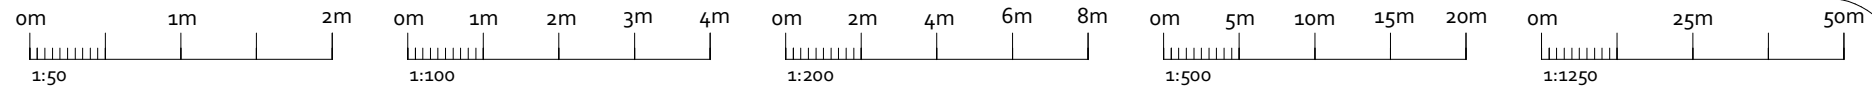


EXISTING REAR (1:100)

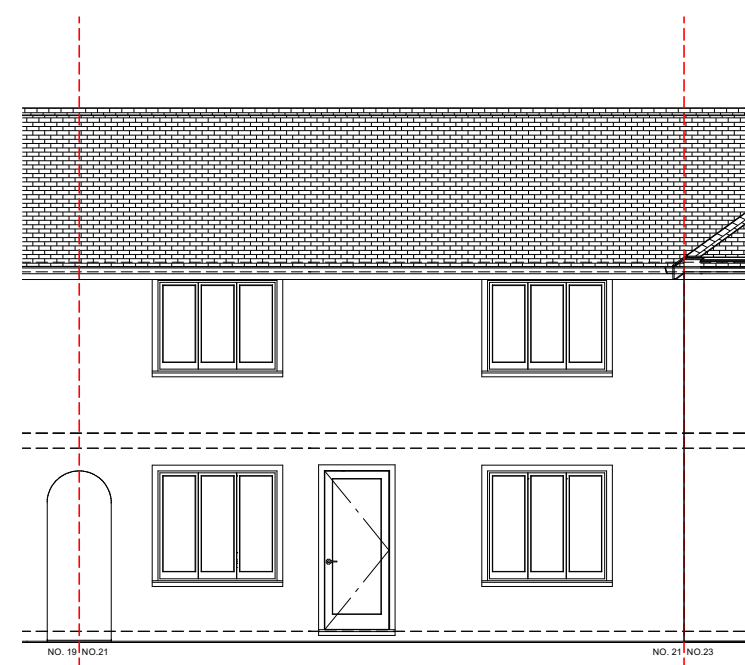



EXISTING FRONT (1:100)

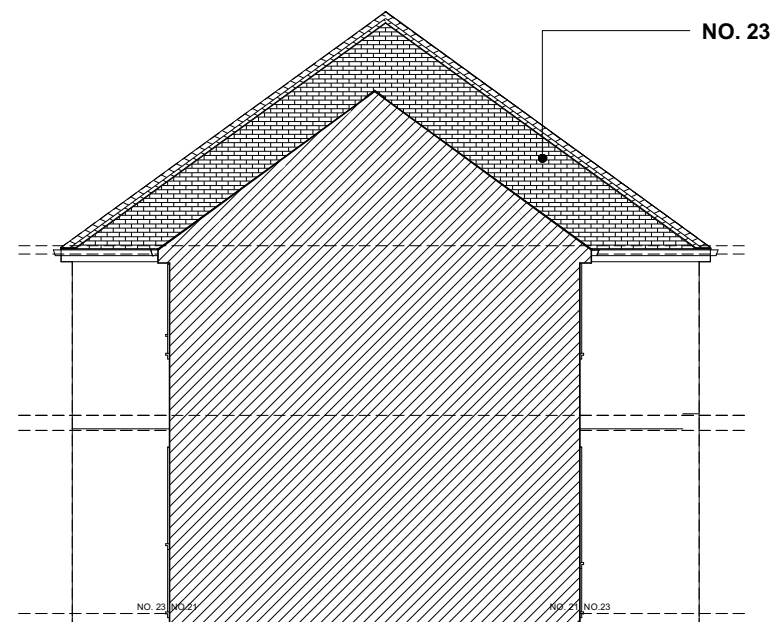


EXISTING SIDE (1:100)
(VIEWING FROM NO. 19)

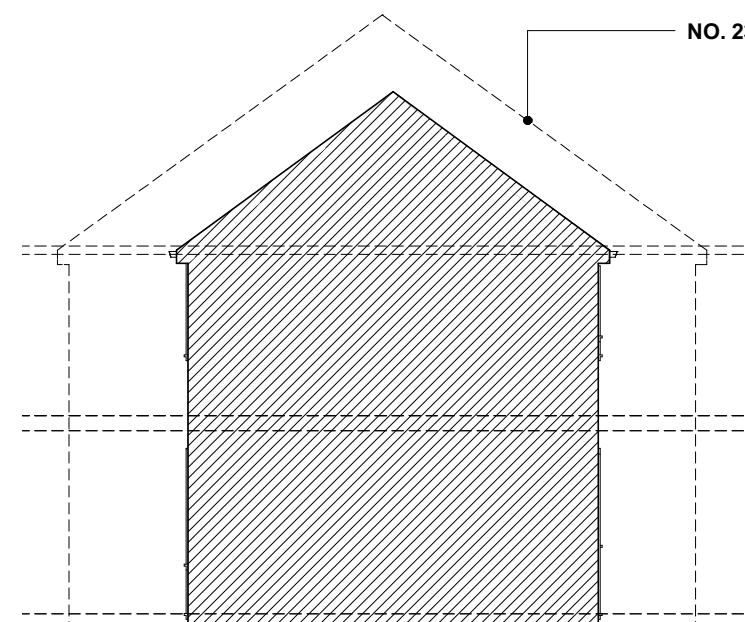


EXISTING SIDE (1:100)
(VIEWING FROM NO. 23)

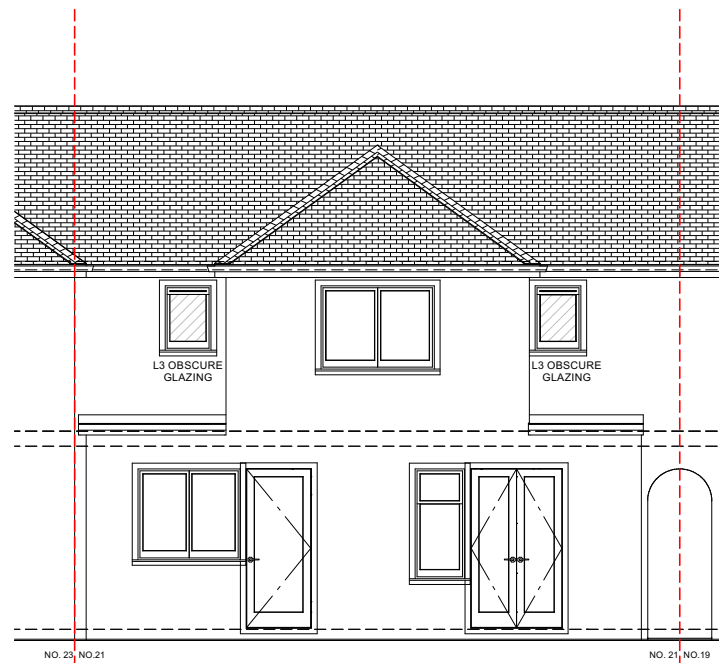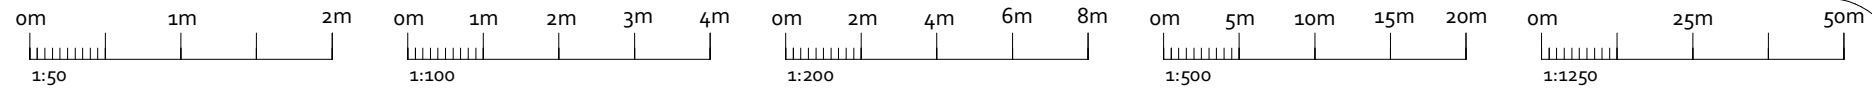

PROPOSED REAR (1:100)

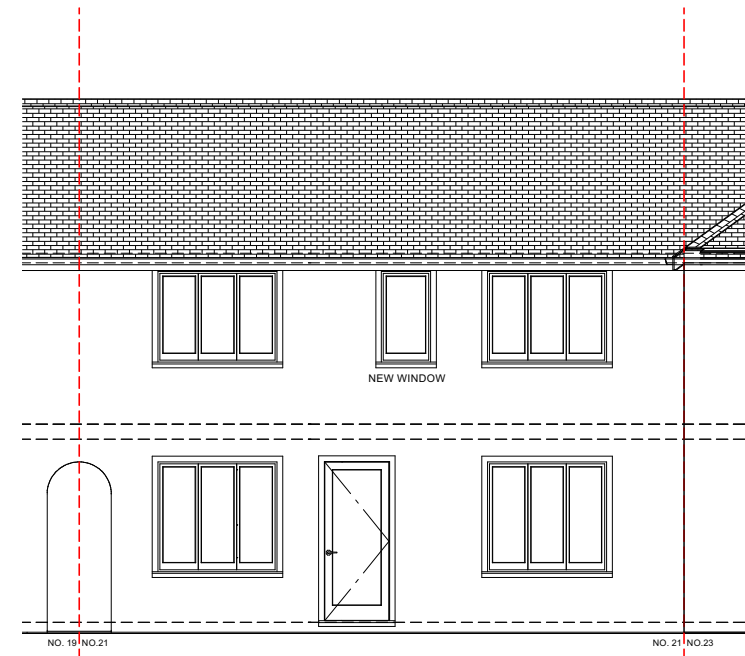


PROPOSED FRONT (1:100)

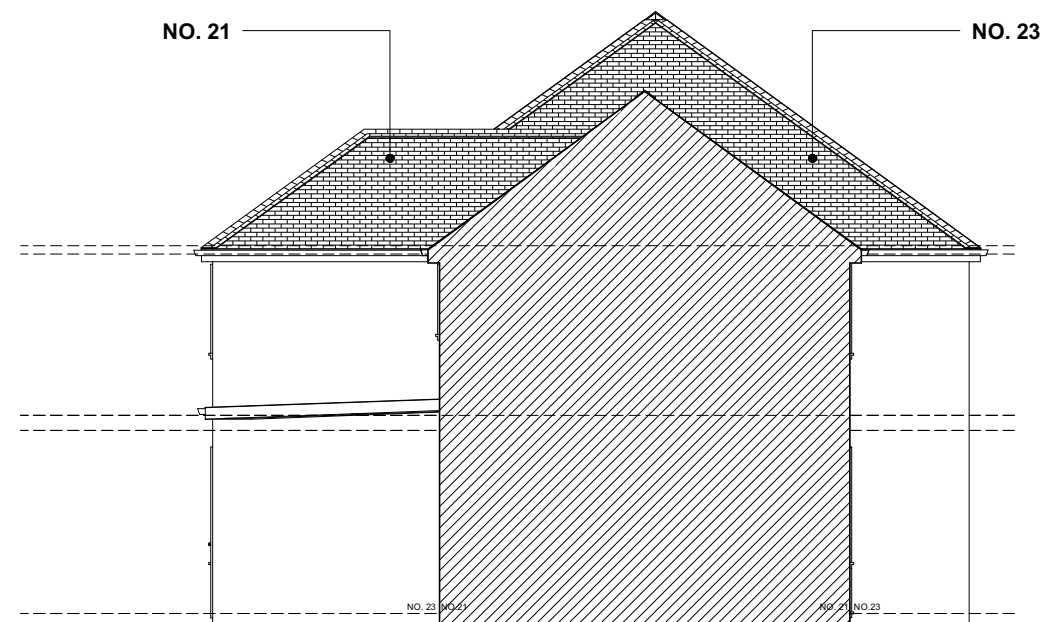

PROPOSED SIDE (1:100)
(VIEWING FROM NO. 19)

ALL MATERIALS TO
MATCH EXISTING

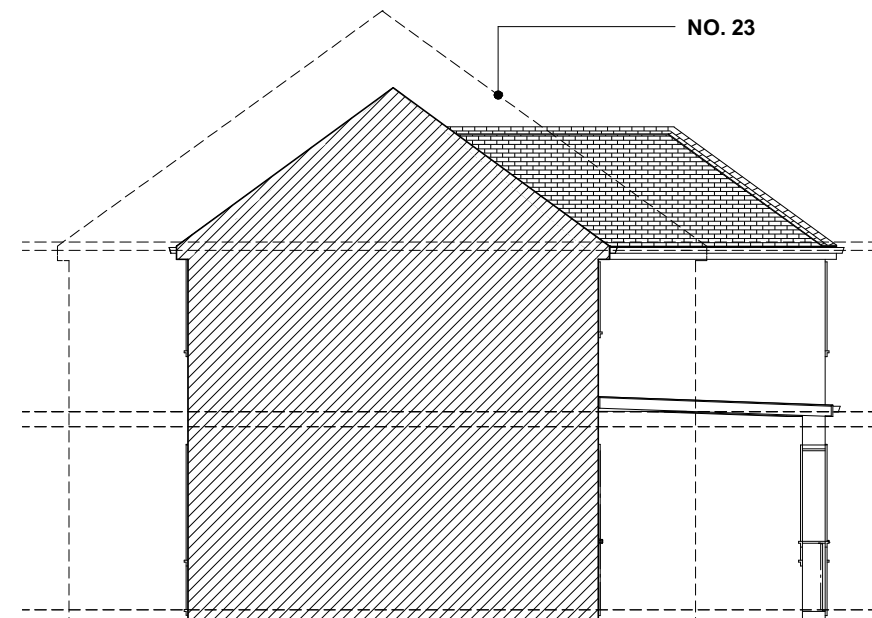

PROPOSED SIDE (1:100)
(VIEWING FROM NO. 23)