SITE LOCATION PLAN
AREA 2 HA
SCALE 1:1250 on A4
CENTRE COORDINATES: 508343, 191708

Supplied by Streetwise Maps Ltd
www.streetwise.net
Licence No: 100047474
25/04/2026 16:11

LOCATION PLAN
1:1250 SCALE

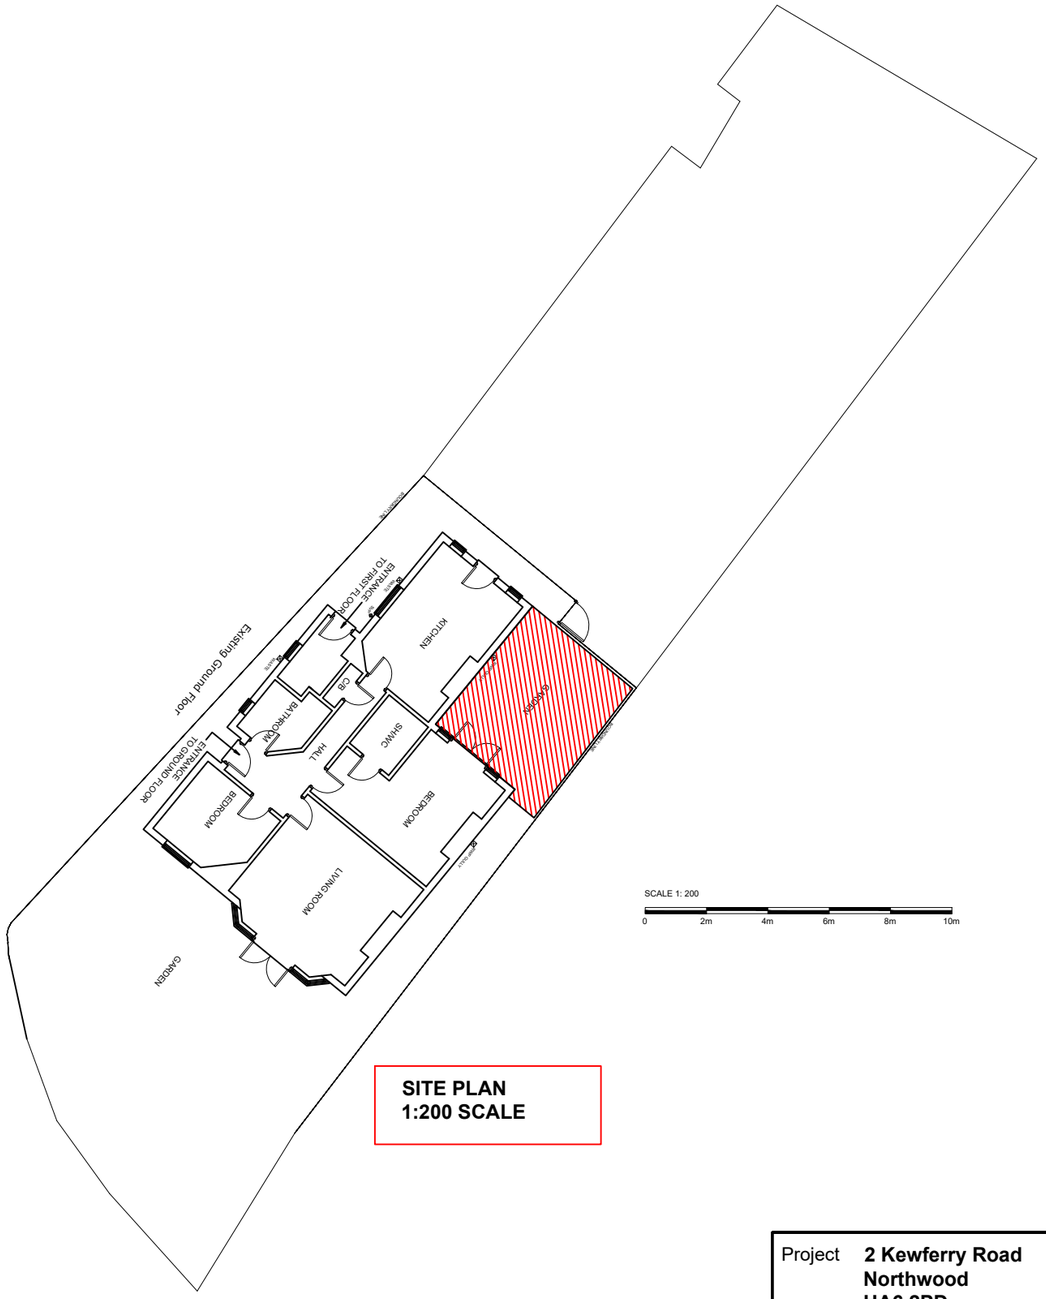

SITE PLAN
1:200 SCALE

Project	**2 Kewferry Road** **Northwood** **HA6 2PD**	
Drawing Title	**Location Plan & Site Plan**	
Drawing Title	**2 /P/A**	Rev.
Rev.	Scale: **1/1250 1: 200 @A3**	Date: **April 2026**