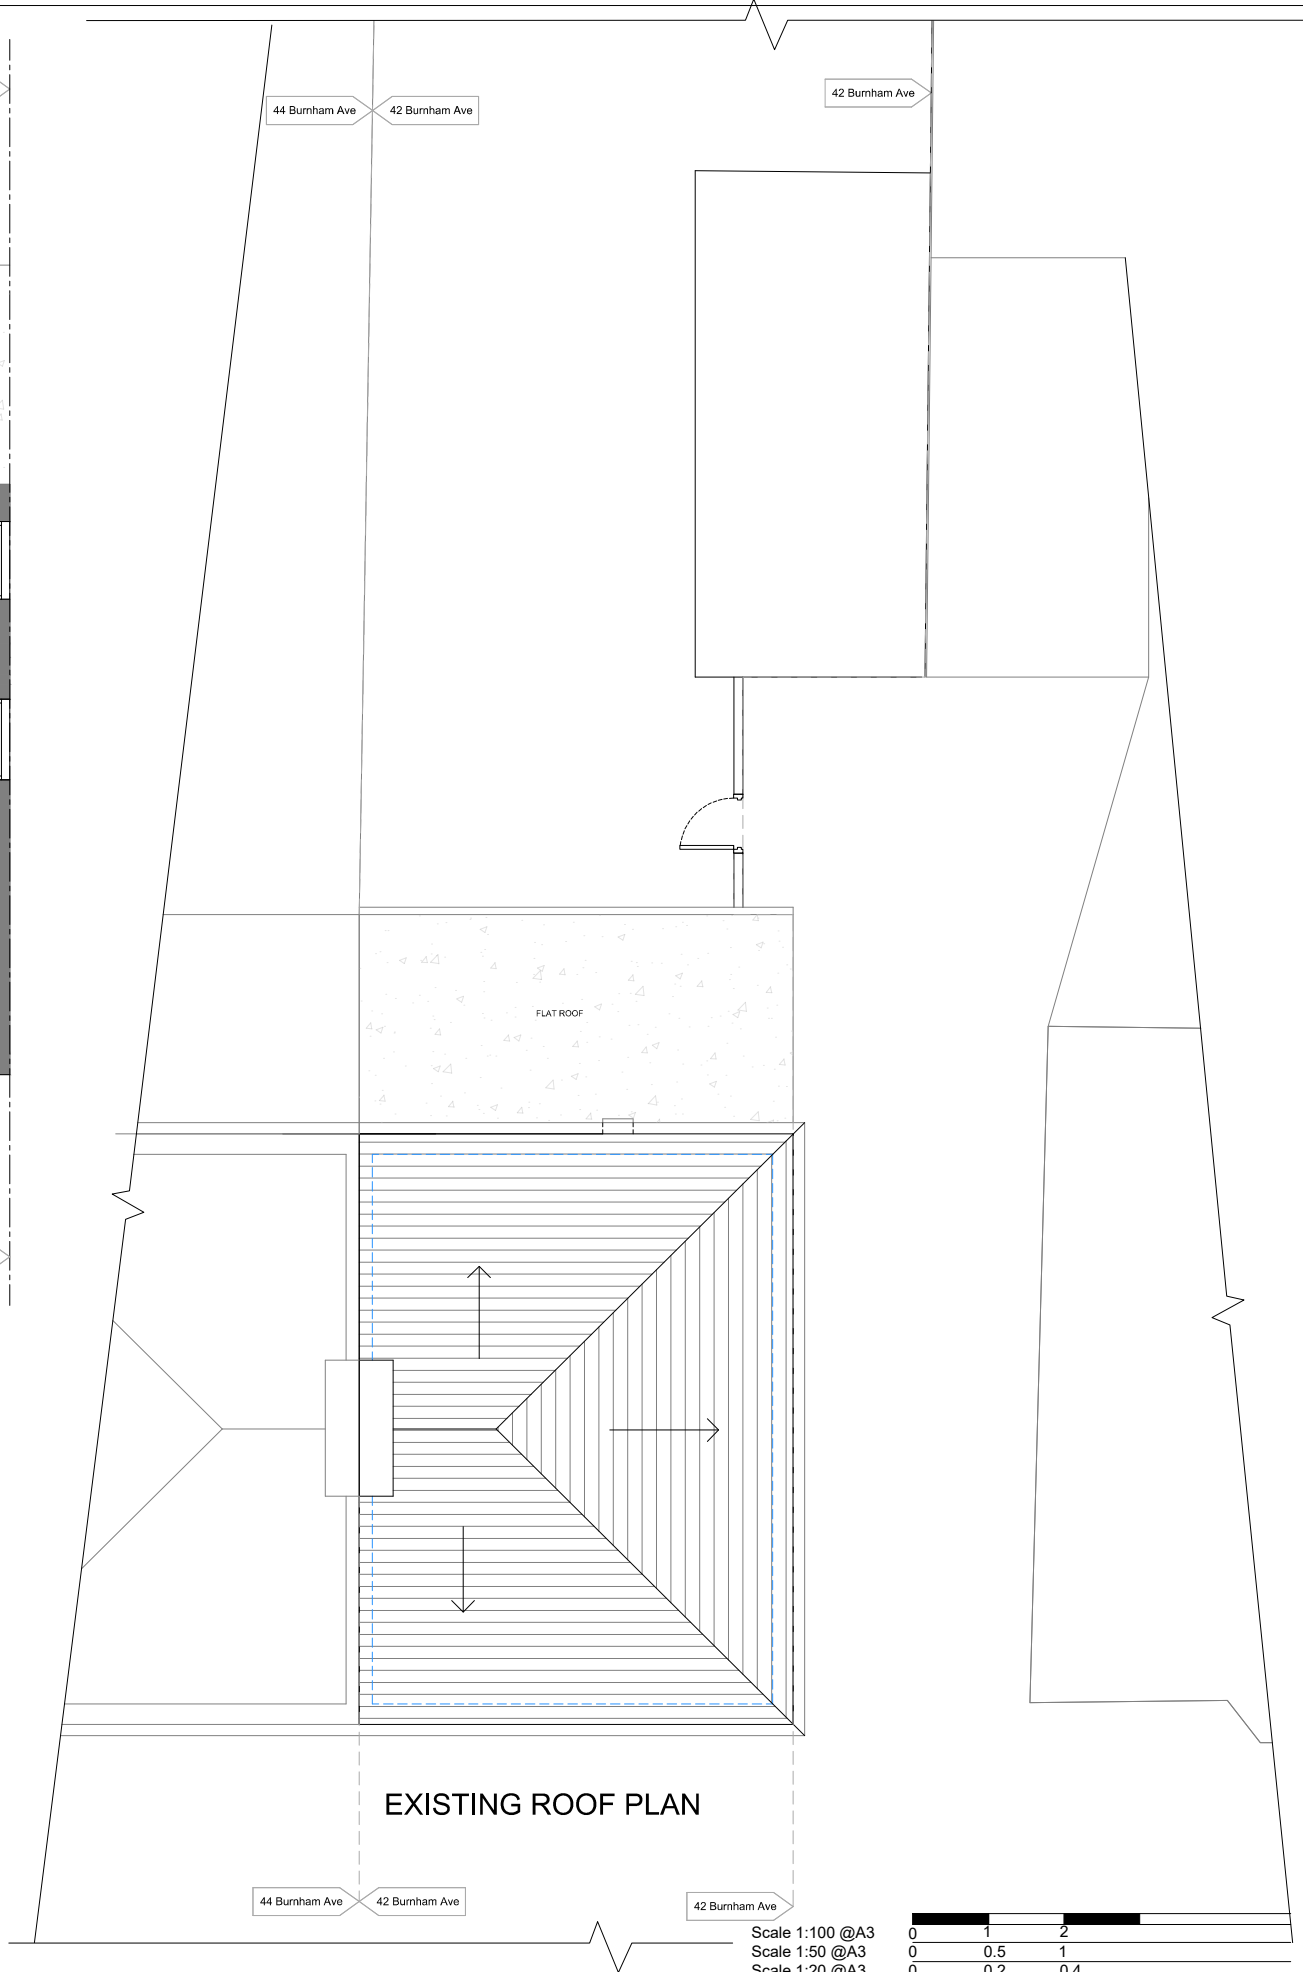
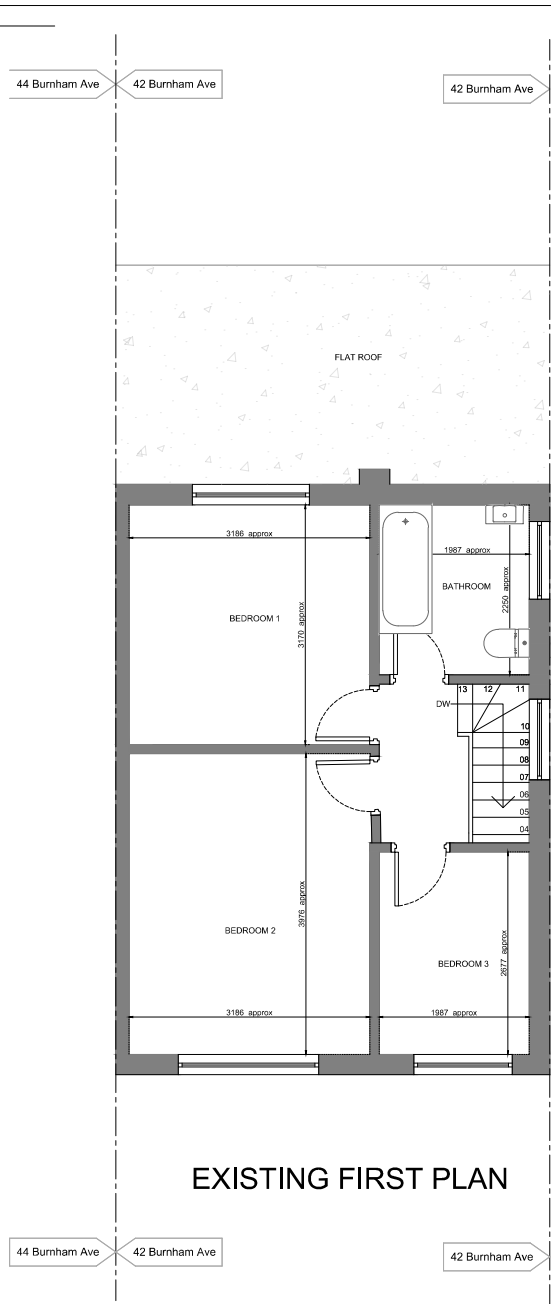
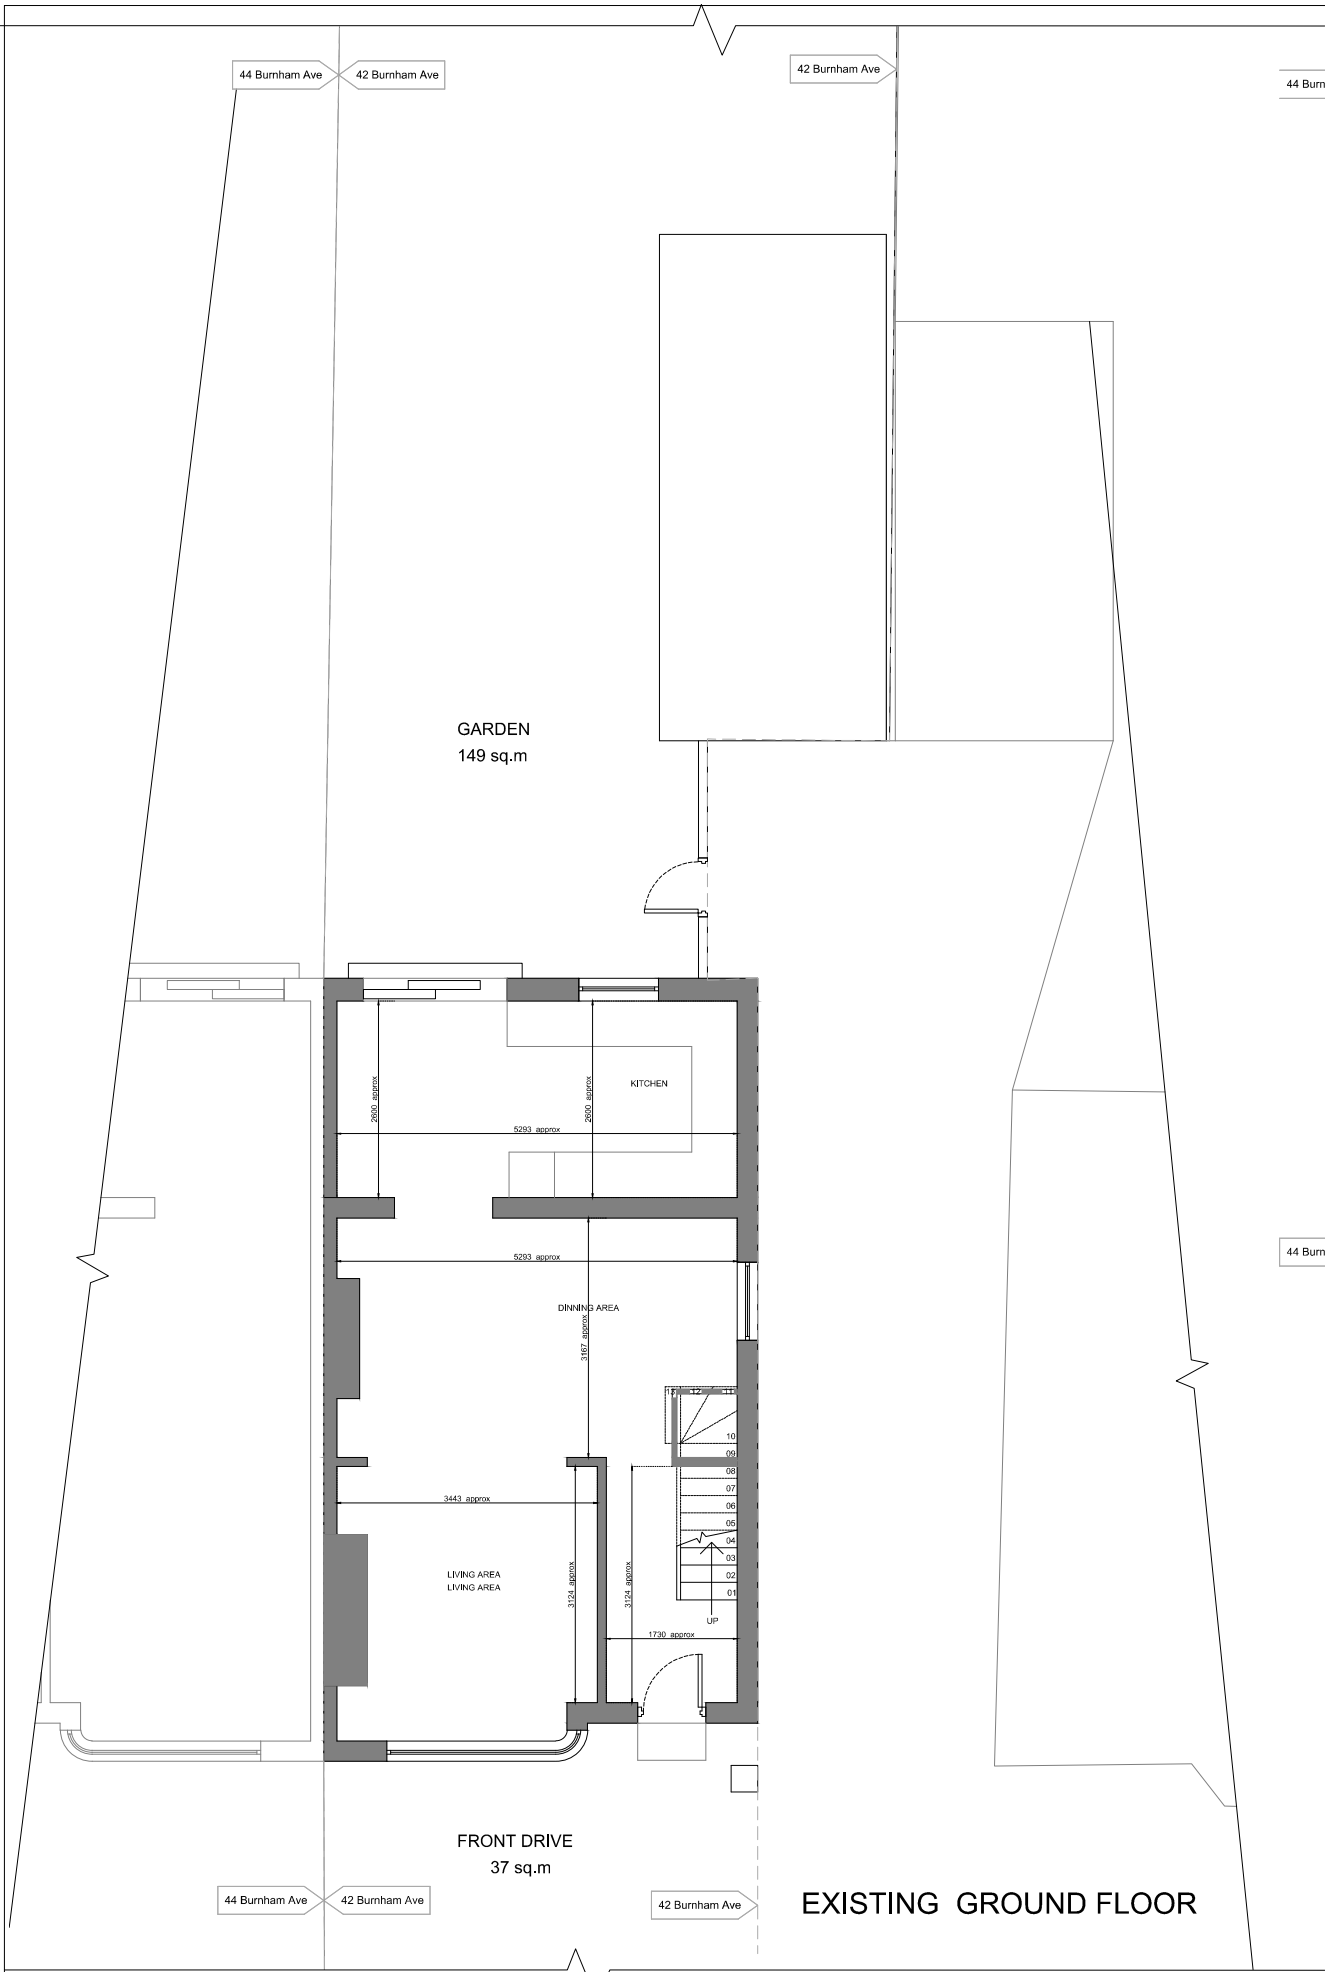


This drawing is prepared solely for design and planning submission purposes. It is not intended or suitable for either building regulations or construction purposes and should not be used for such. All dimension shall be check and confirmed with site rep. and any discrepancies between the drawings and site shall be reported to PM. This drawing to be read in conjunction with engineers specification and details. For construction information please refer to all drawings and specification of works.

For any structural steelworks details please refer to structural engineer's drawings & calculations.

CLIENT		NOTES			SCALE	DATE
Mr Arvind Lamba & Mrs Priya Malhotra					1:100	17.09.2026
PROJECT		VERSION	DESCRIPTION	DATE	DRAWN	VERSION
42 Burnham Avenue, Uxbridge UB10 8RT					PM	
TITLE					SHEET REF. NO	
Existing Floor Plan & Elevations					42BA -01	