


The Contractor is to check all dimensions on site and report any discrepancies to the Contract Administrator. This drawing is to be read in conjunction with all other standard documentation. Dimensions are not to be scaled from this drawing.

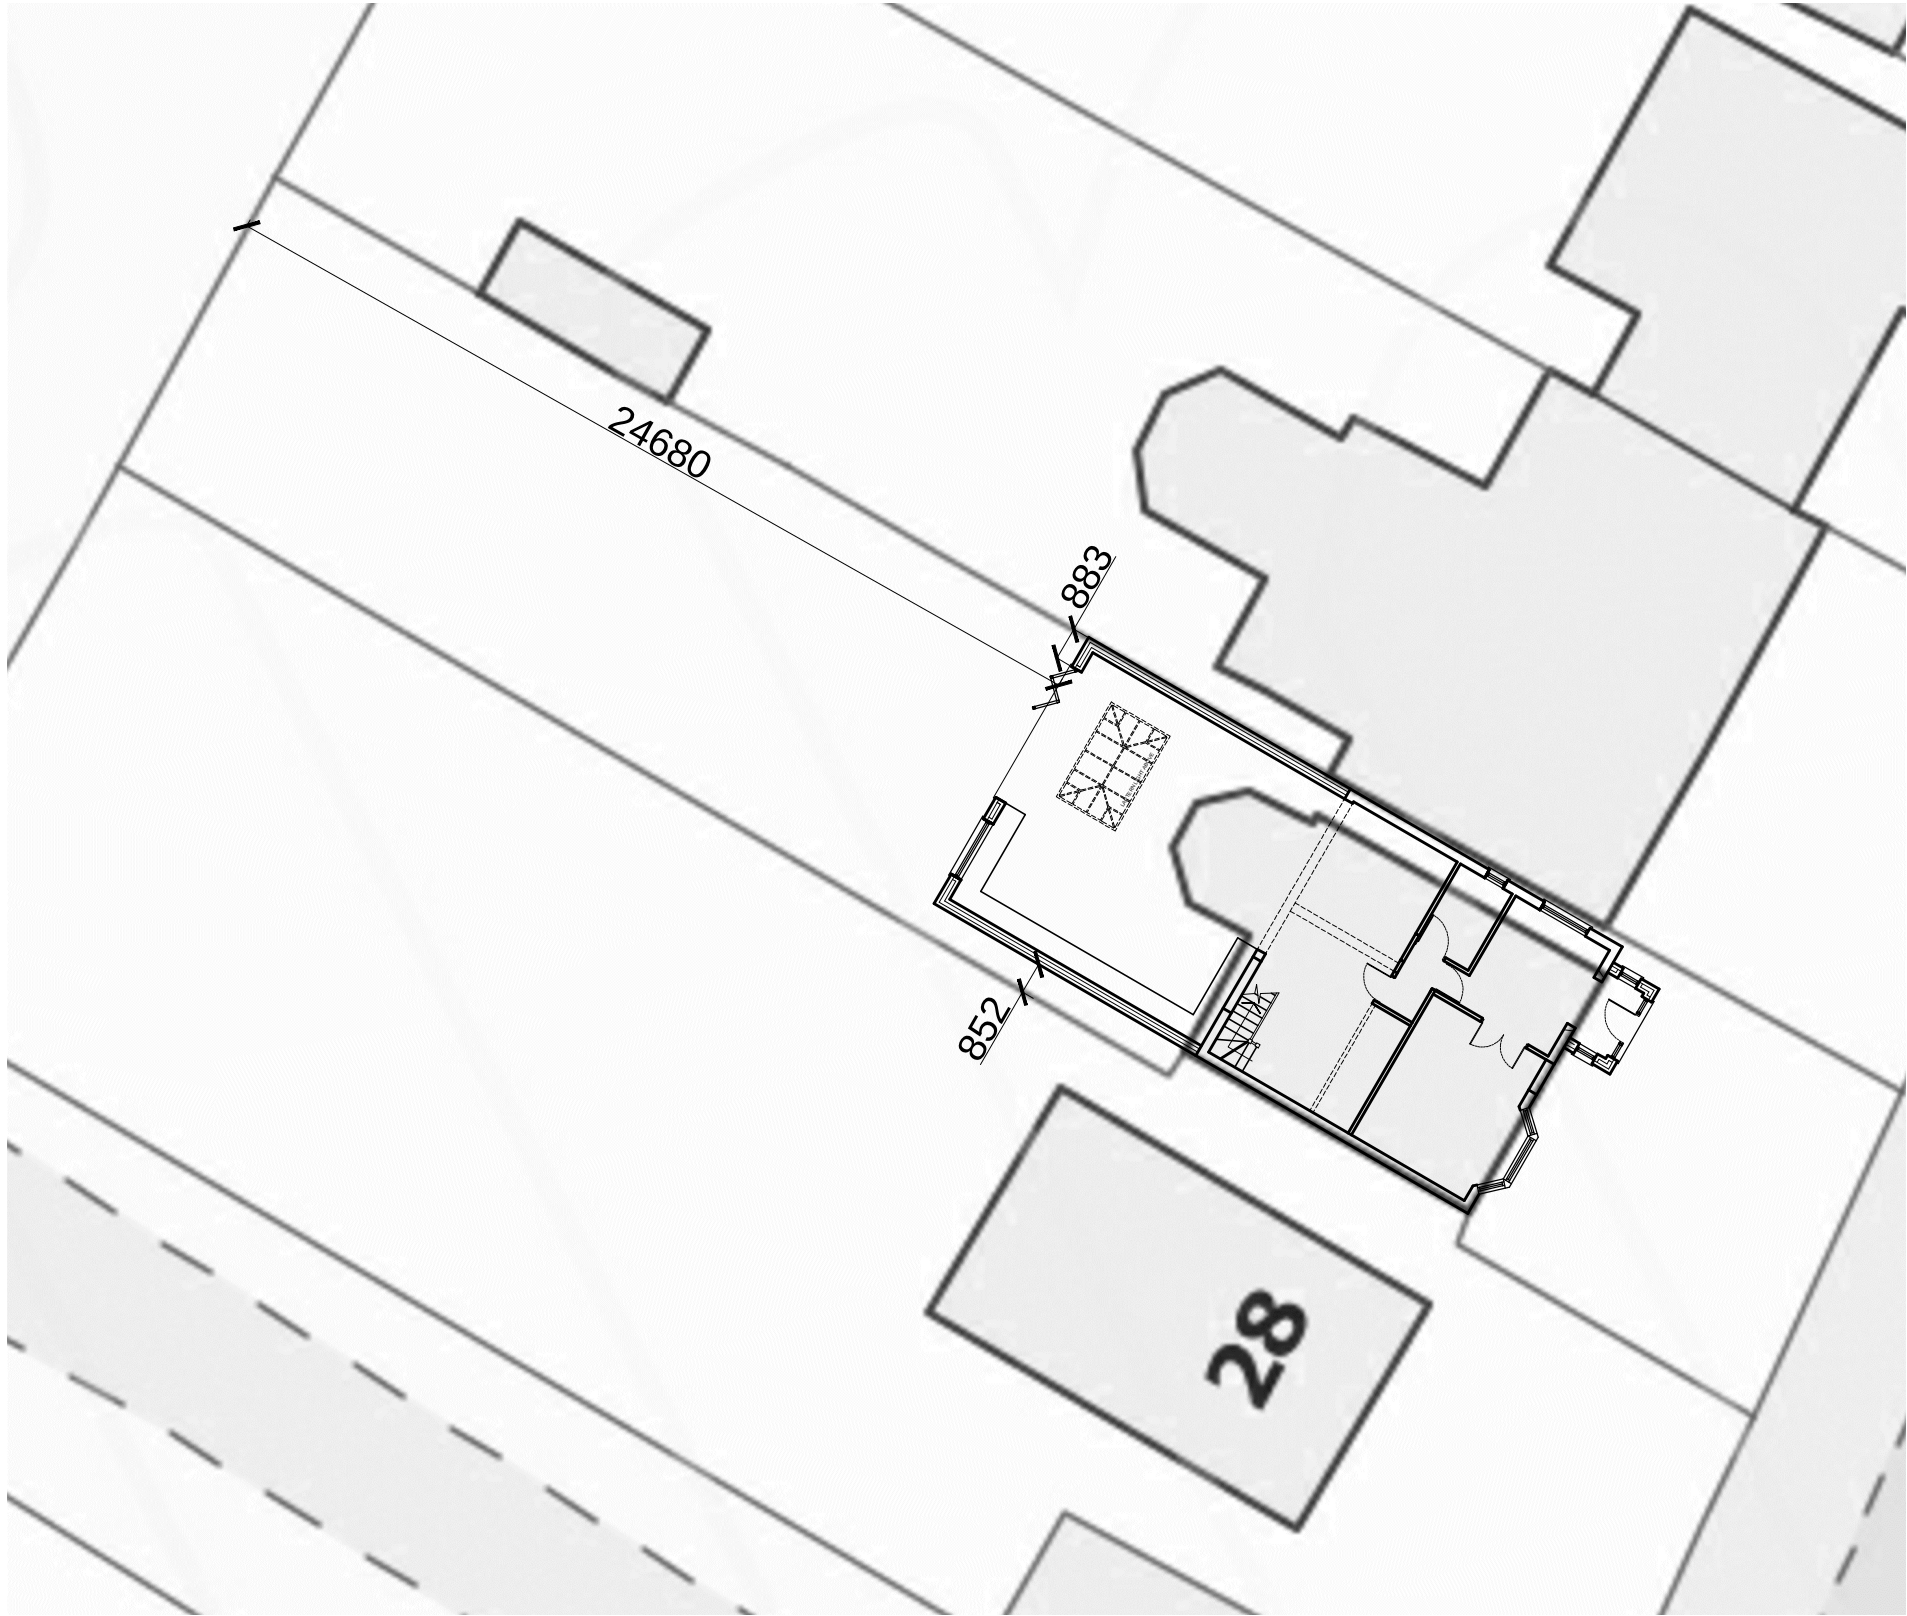

BLOCK PLAN - SCALE 1:200

rev.	description	date	chkd.
------	-------------	------	-------



14 Leechcroft Avenue
Sidcup Kent DA15 8RS

020 3004 9238
07931 931 035

s.nagpal@dapconsultants.co.uk
www.dapconsultants.co.uk

project : 26 Lees Road
Uxbridge

drawing title :

Proposed Block Plan

drawn: SN	chkd : SS	date: 06.10.2020
status: Planning		scale: 1:200@A3
proj no : 1293	drg no: 04	rev no: A