


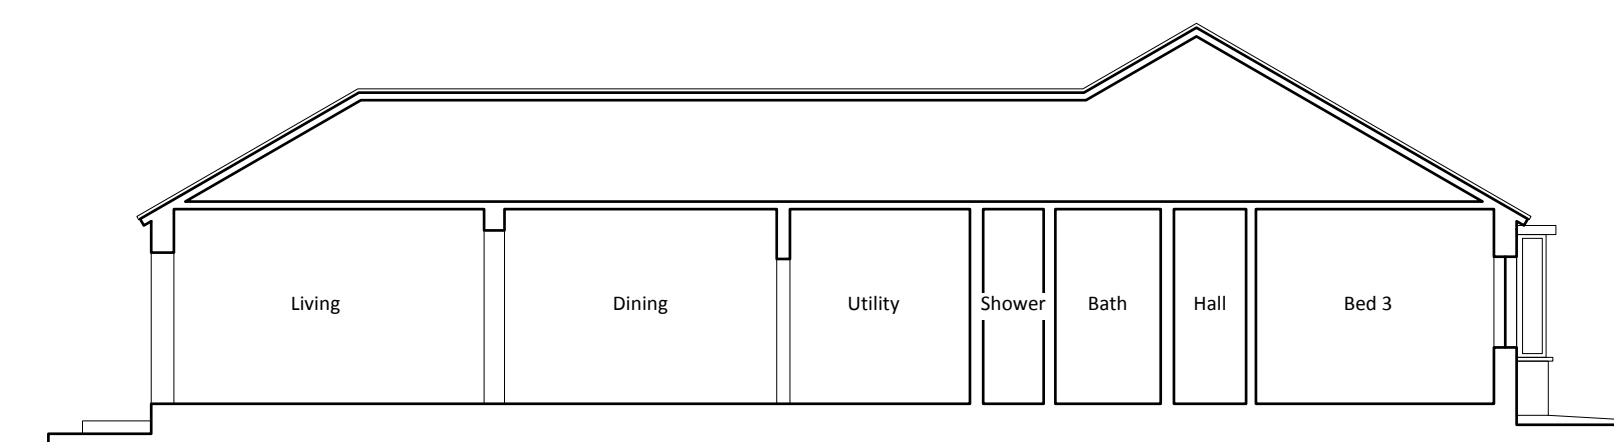
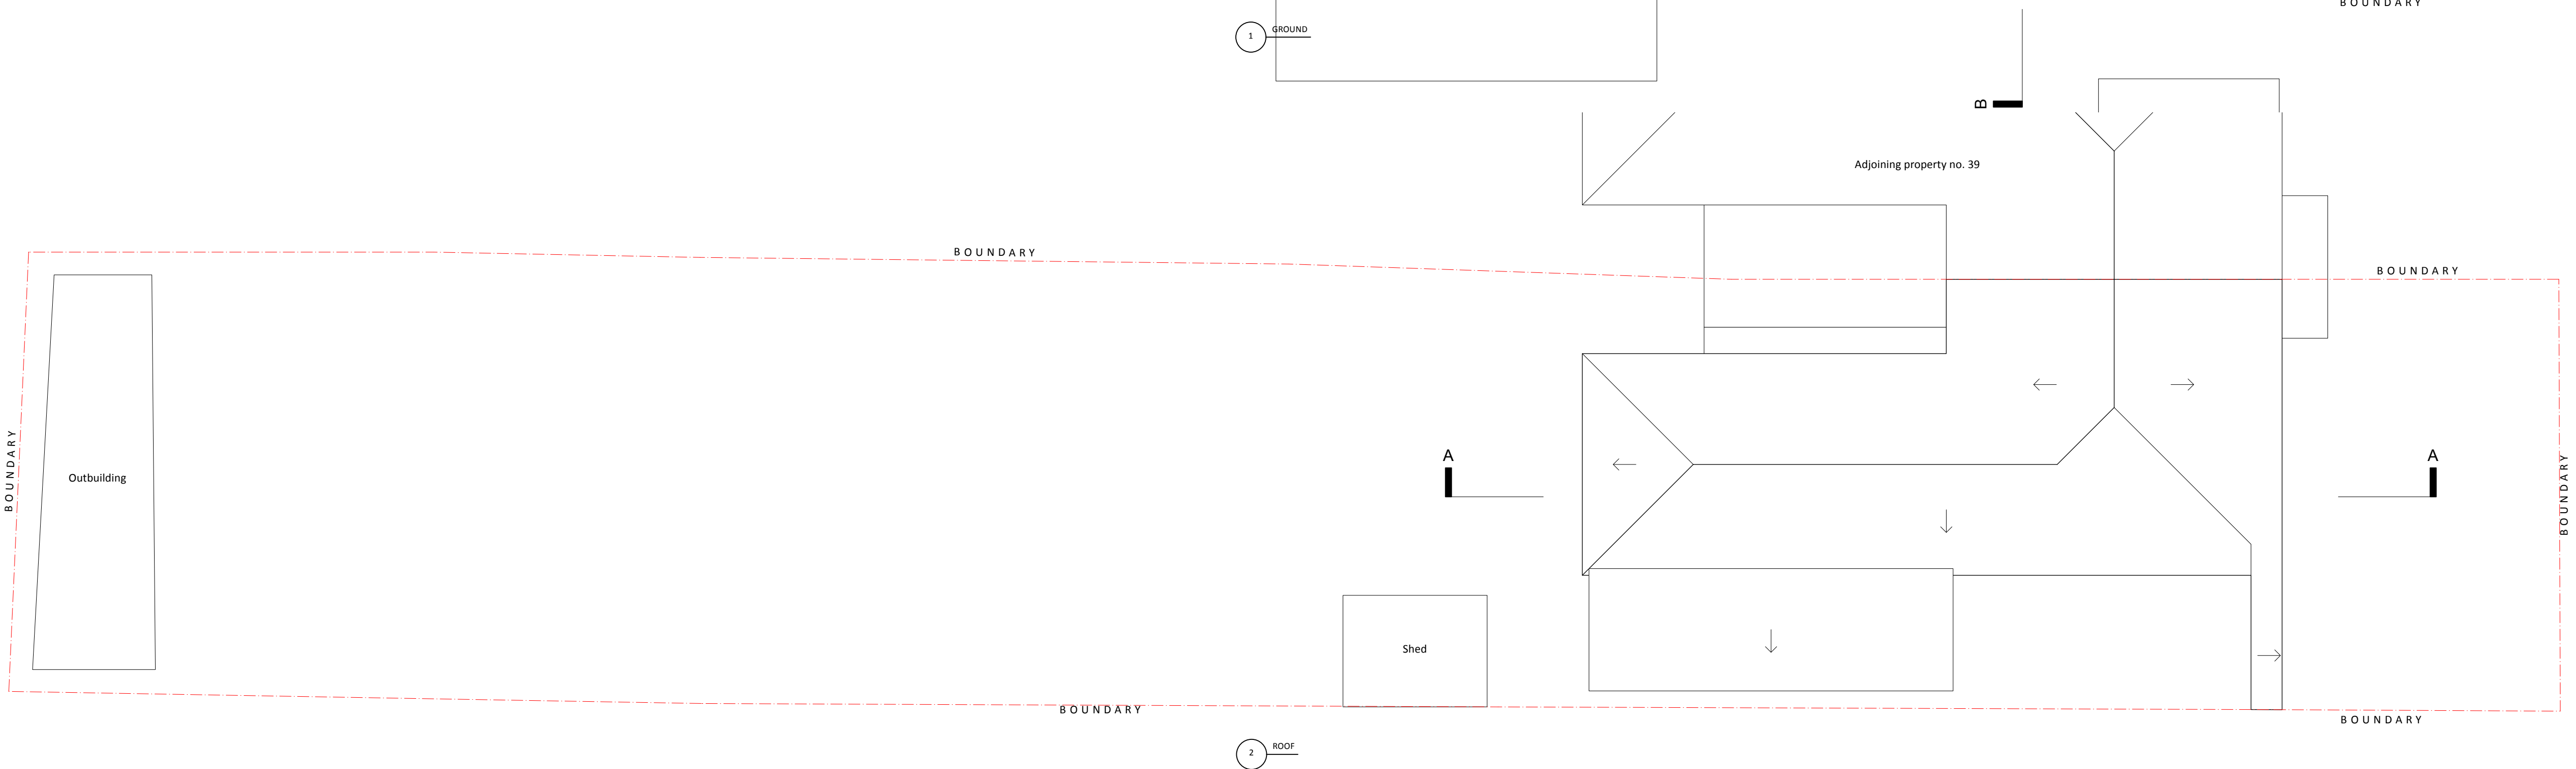


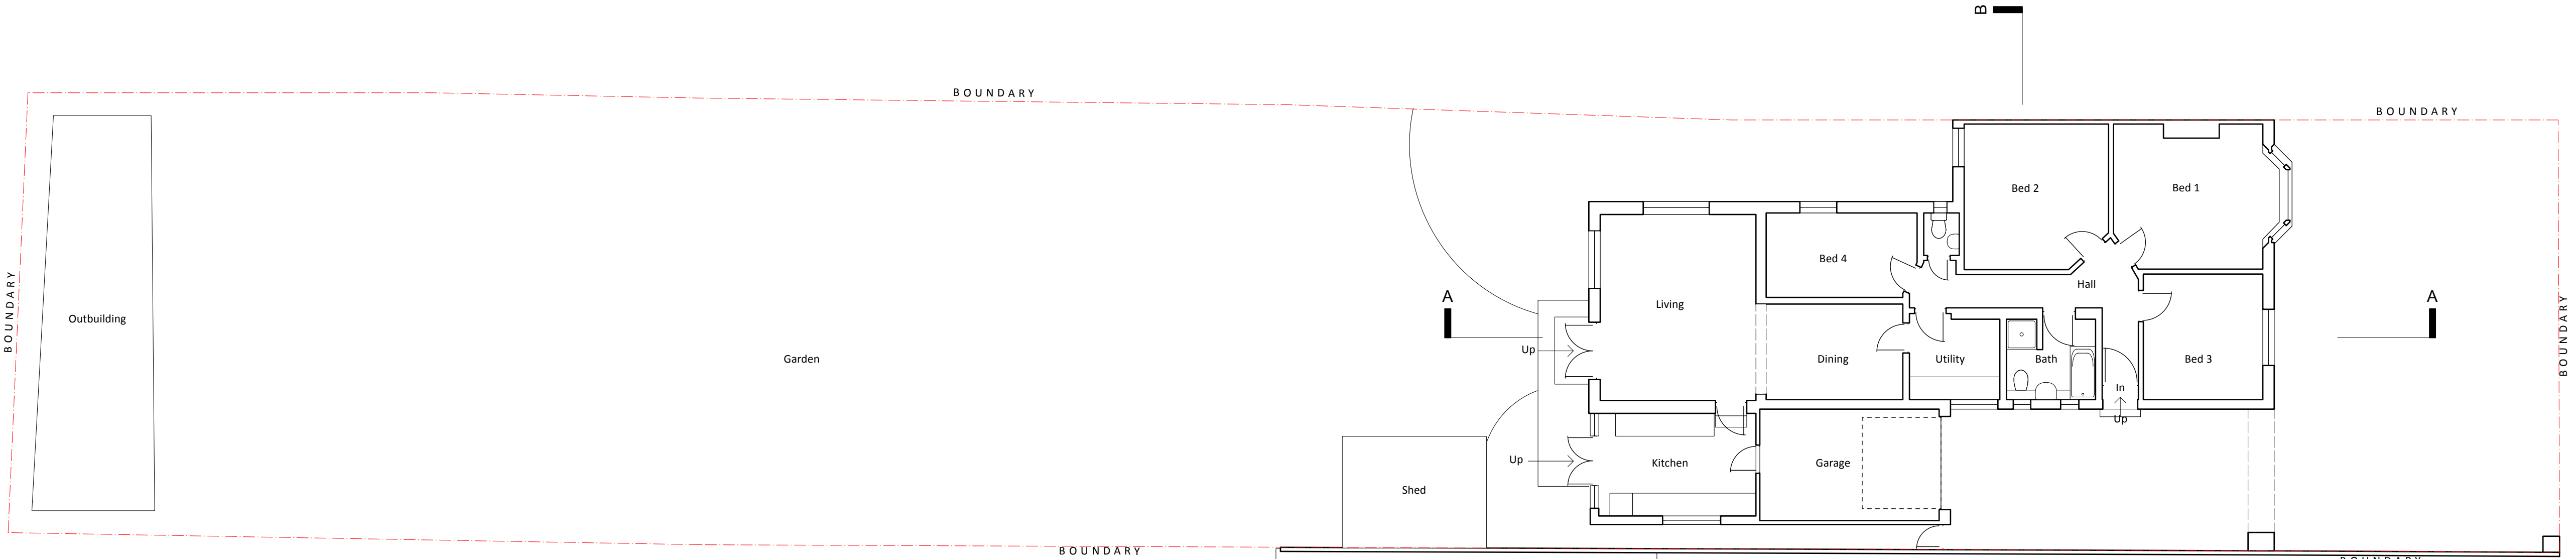


3 SECTION A-A

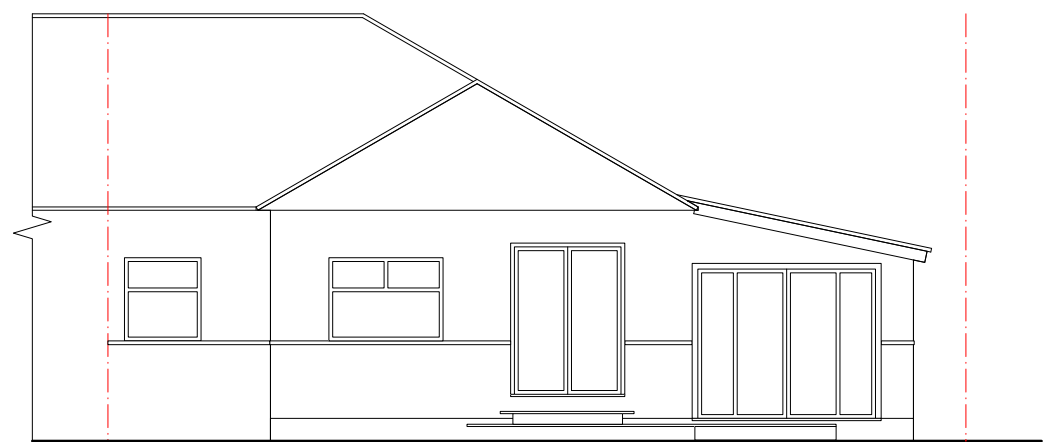


4 WEST

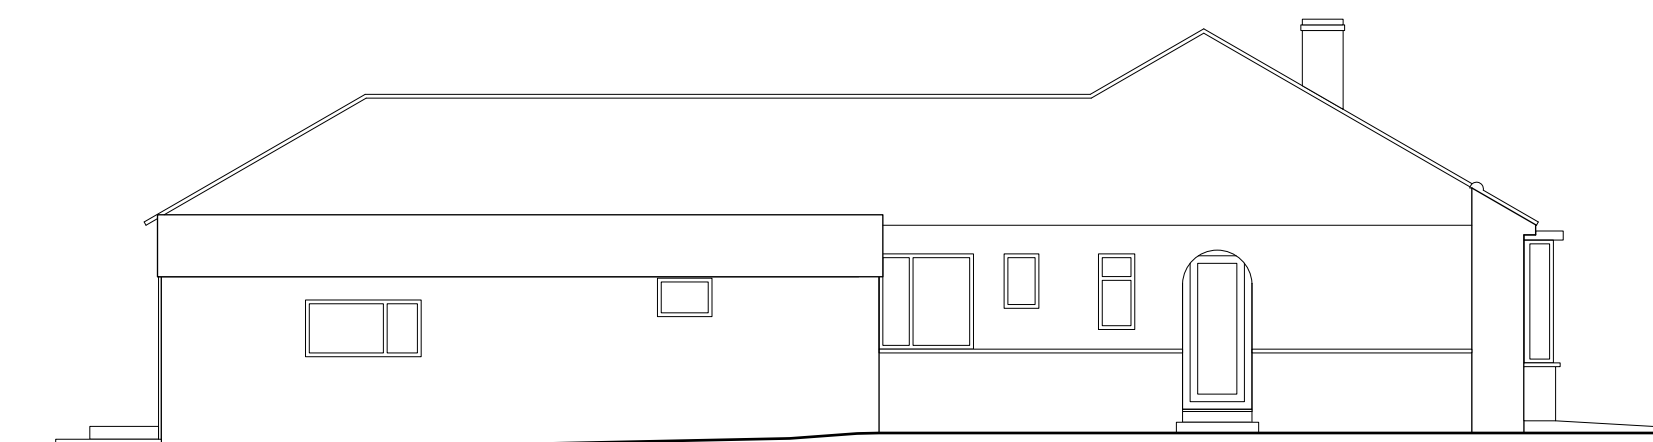

5 NORTH

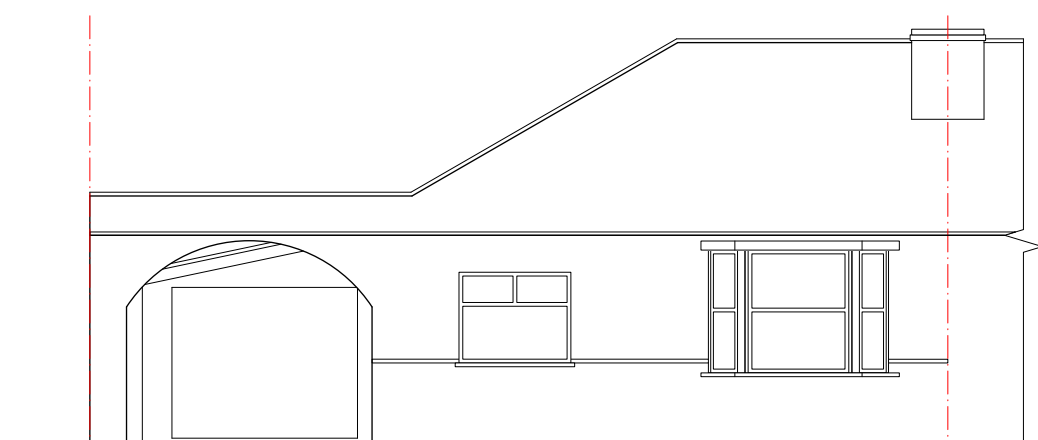

6 EAST

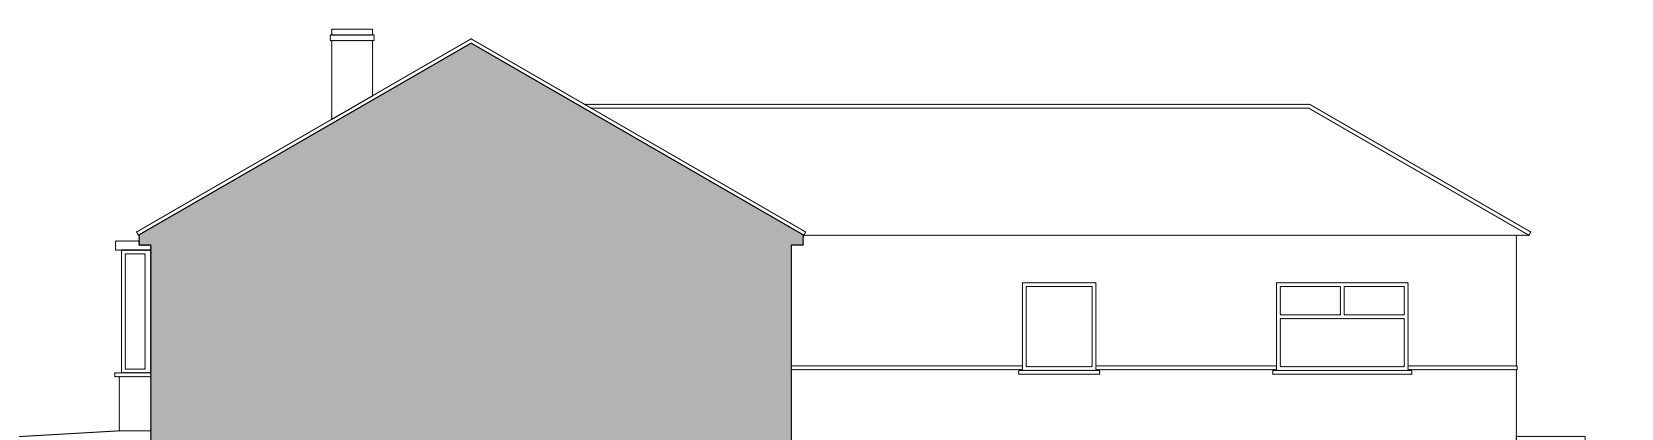

7 SOUTH

B	09/10/2026	Outbuilding updated
A	07/10/2026	Shed added
ISSUE	DATE	REVISION

PROJECT
37 Micawber Avenue, Uxbridge UB8 3NY

CLIENT
Mr & Mrs Pocock

DRAWING
EXISTING PLANS SECTION AND ELEV.S



PROJECT #	2026.003	DWG #	REV
DATE	09/10/2026		
SCALE	1:100		
DRAWN	FA	CHKD	JC

Stones Architects Ltd
3 Noble Corner Great West Road Hounslow TW5 0PA
t 020 8969 0000 e mail@stonesarchitects.co.uk w stonesarchitects.co.uk

