Land Situated at Trout Lane, West Drayton, UB7 7RT

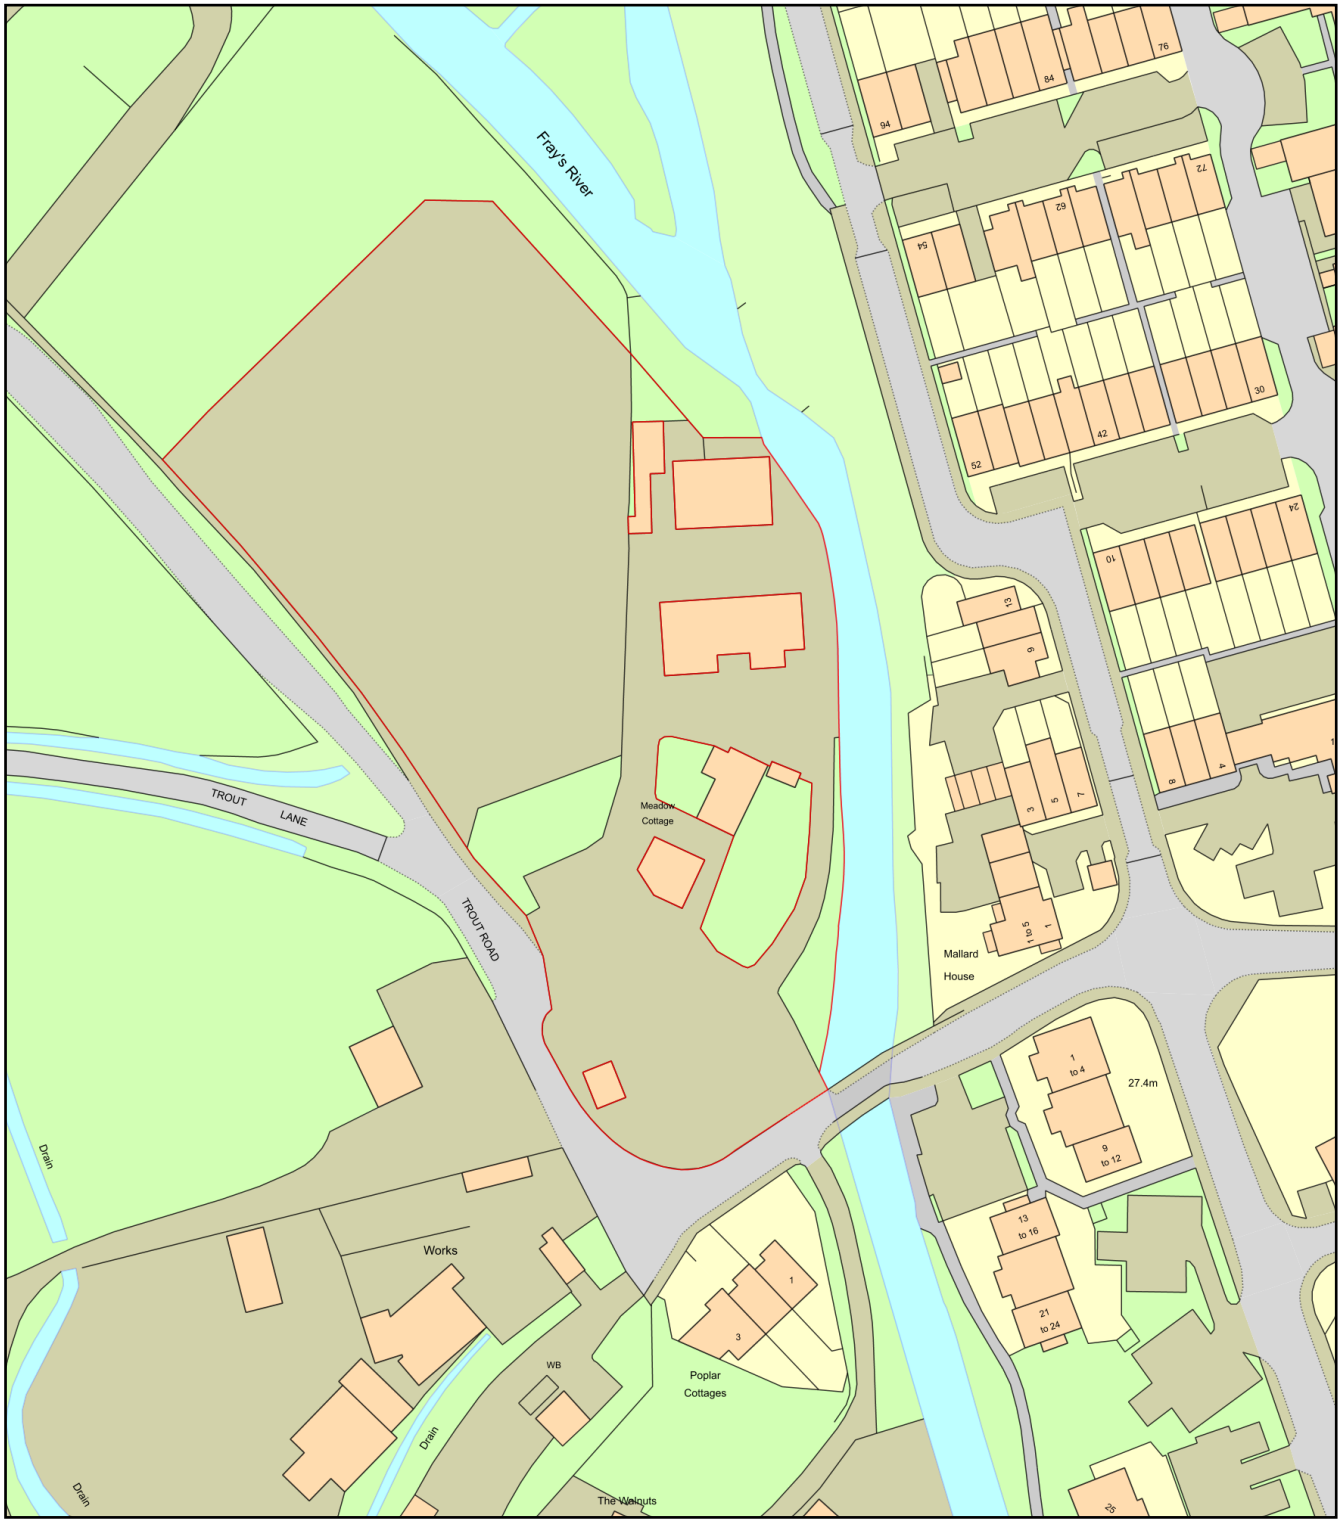

0 50
Metres

N

ReQuestaPlan

Plan Produced for:	Richard Tillyer
Date Produced:	27 Jun 2019
Plan Number/Project ID:	TQRQM19178103219929
Scale:	1:1250 @ A4

© Crown copyright, All rights reserved. 2019 Licence number 0100042766