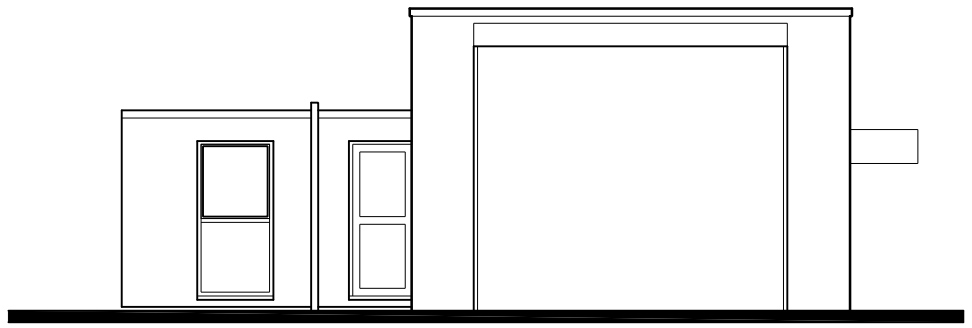

EXISTING FRONT ELEVATION

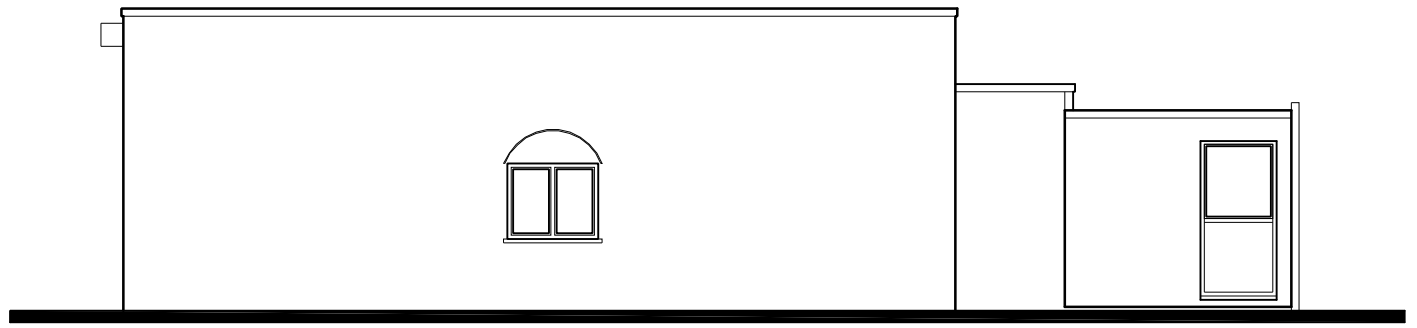

EXISTING SIDE ELEVATION

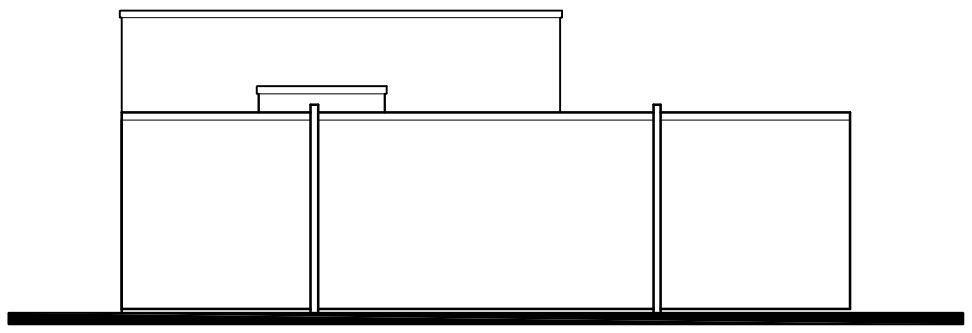

EXISTING REAR ELEVATION

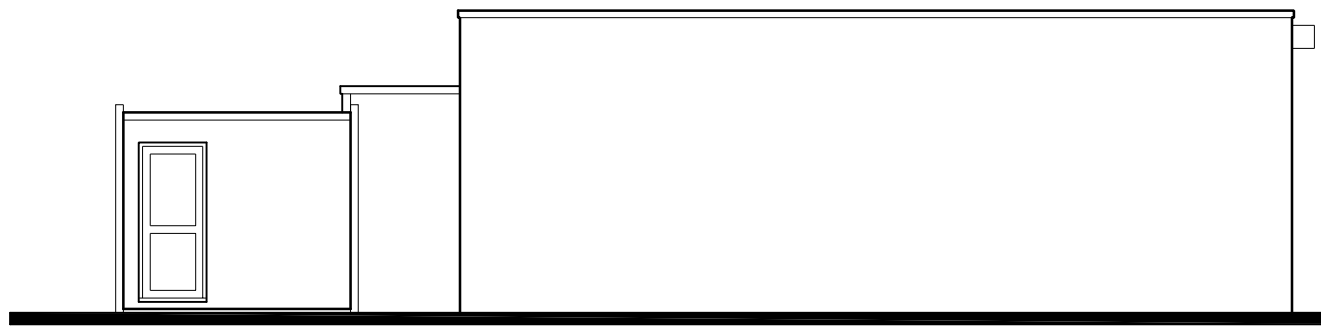

EXISTING FLANK ELEVATION

Scale Bar 1:100 0 1 2 3 4 5 6 7 8 9 10m

Scale Bar 1:50 0 1 2 3 4 5m

client	Mr R Tillyer Land To The North East Side Of Trout Lane Yiewsley West Drayton. UB7 7RT
date	08.07.2020
scale	1:100 @ A3
title	Retrospective Planning Application: Temporary (12 Month) Decontamination Unit Existing Elevations
drawing no.	PL 2020 02