
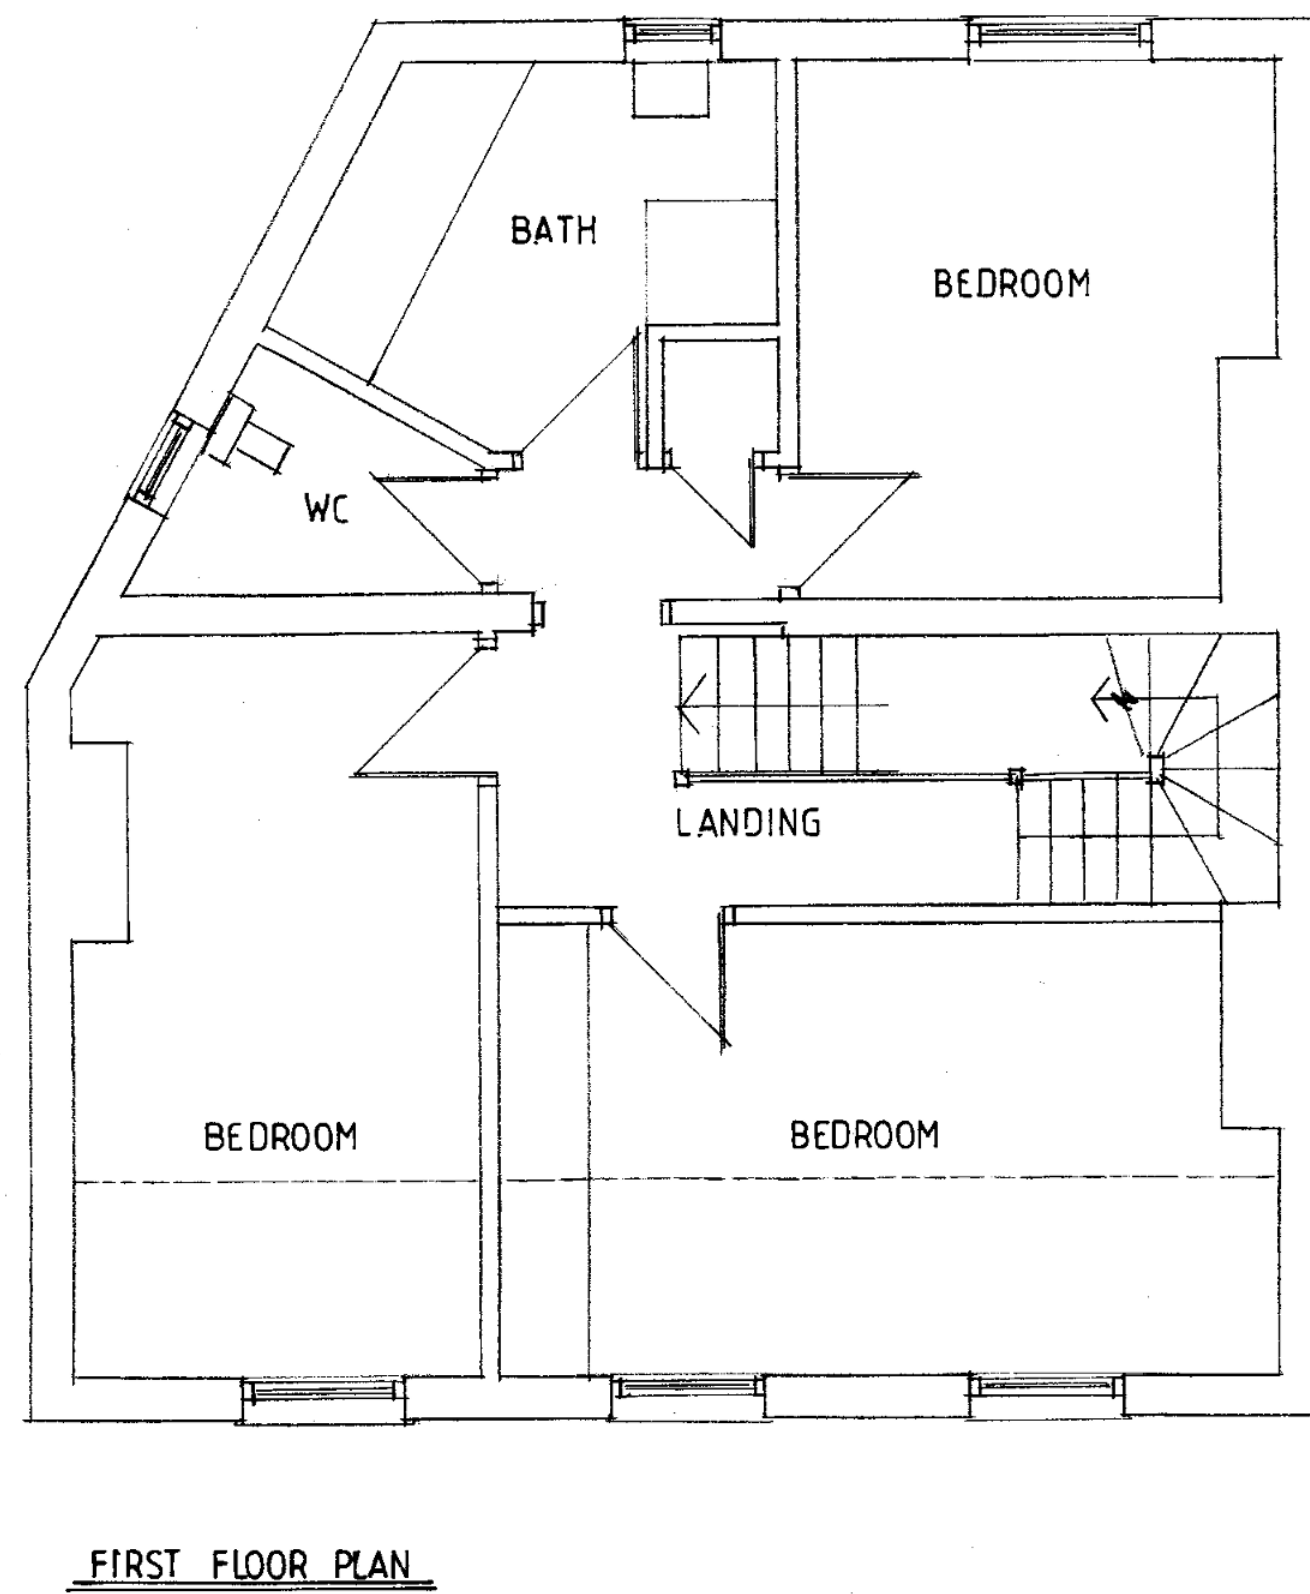
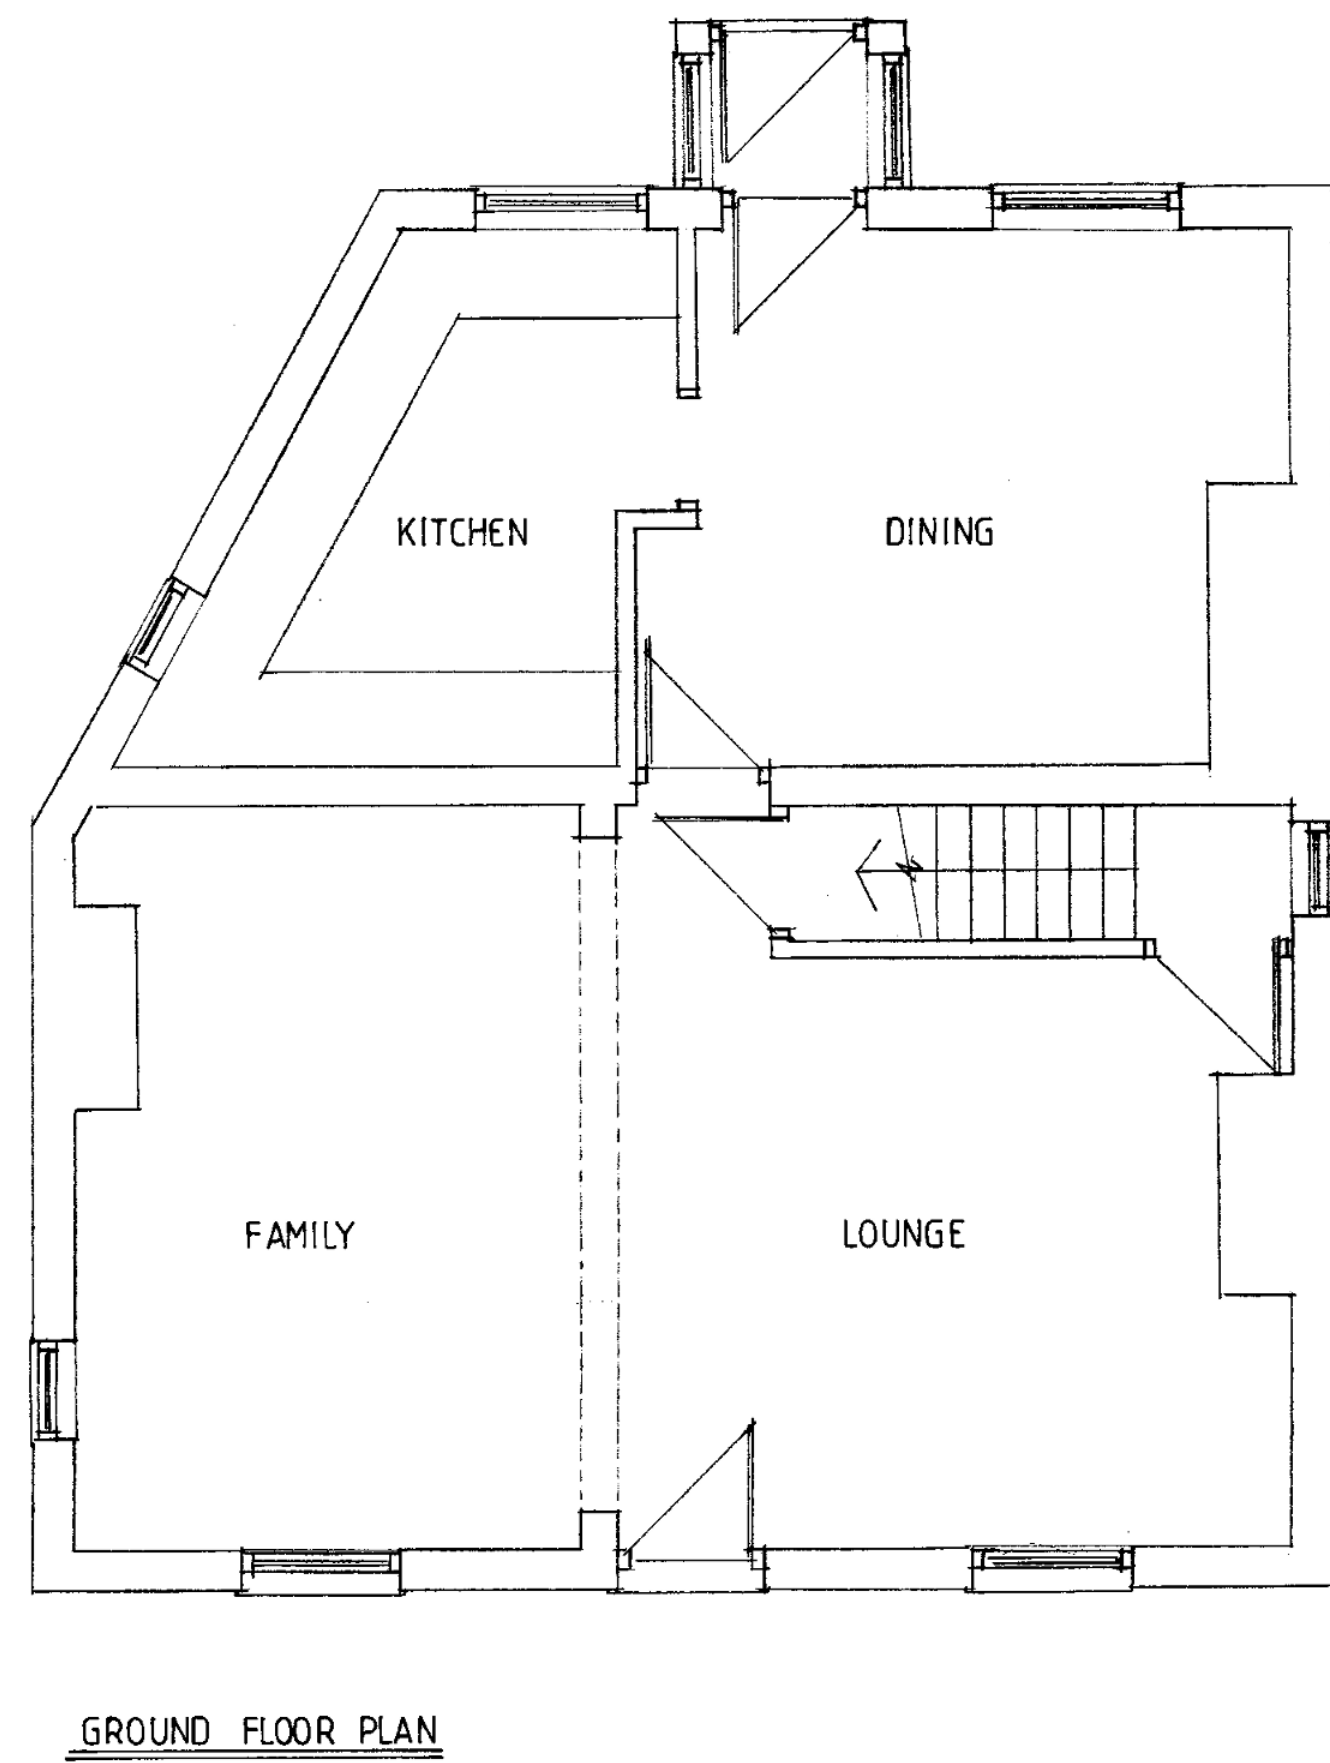
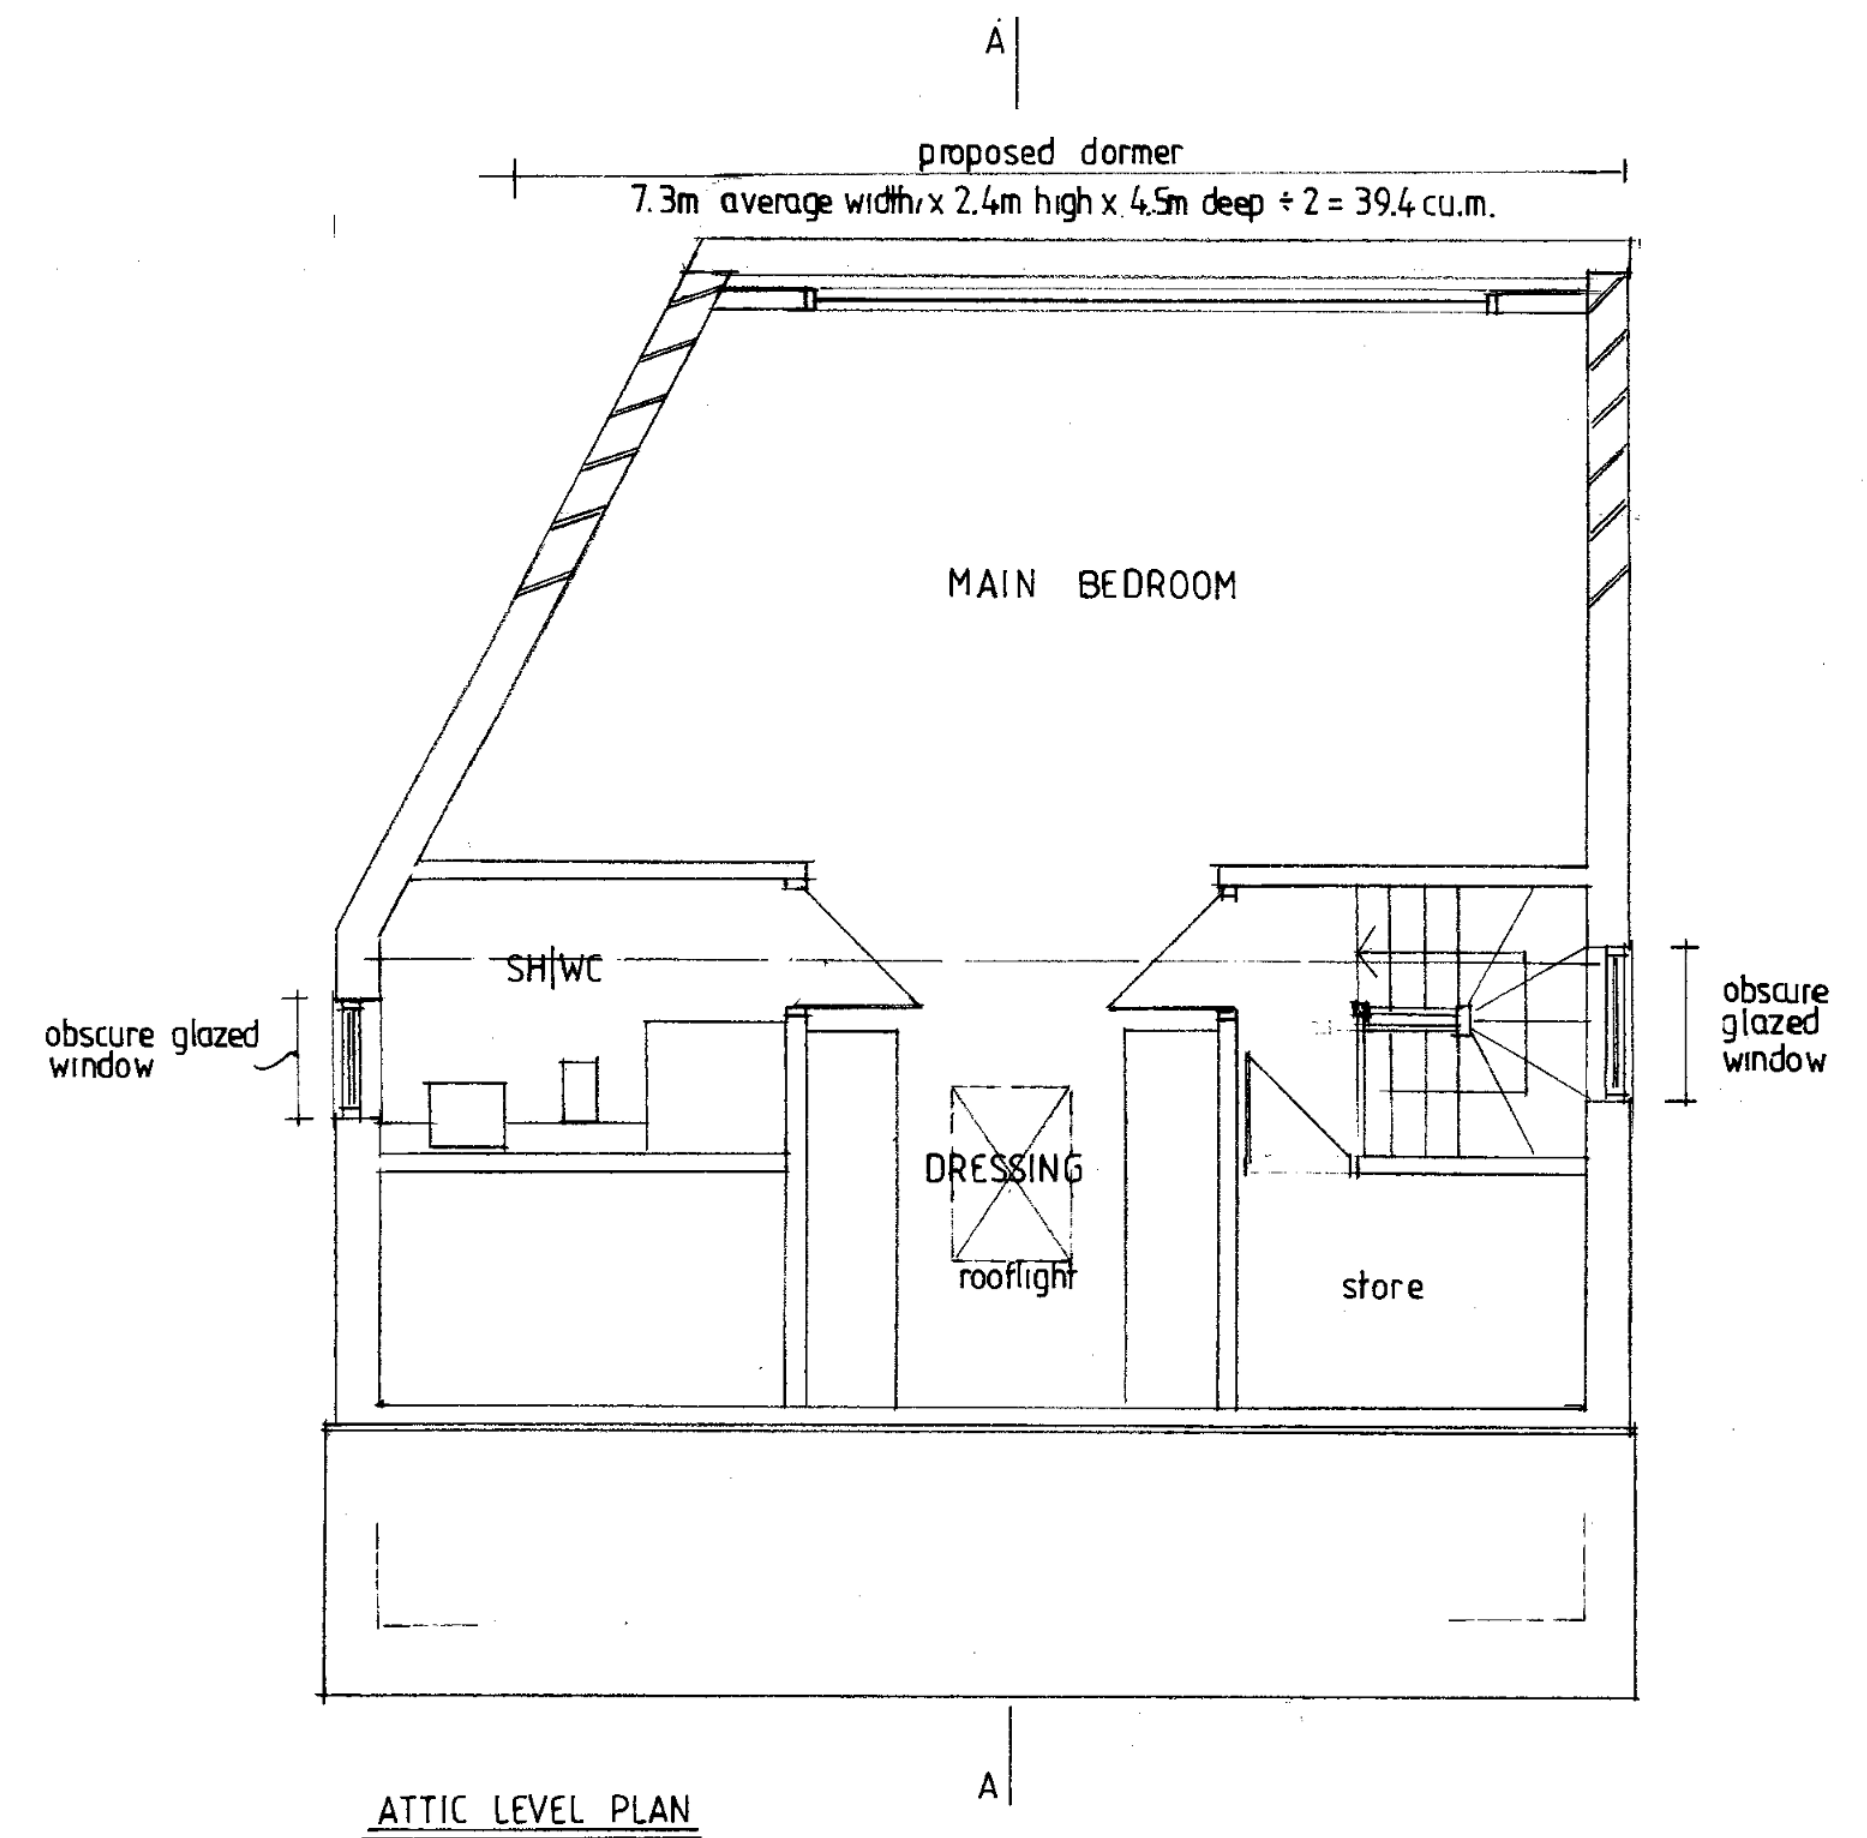
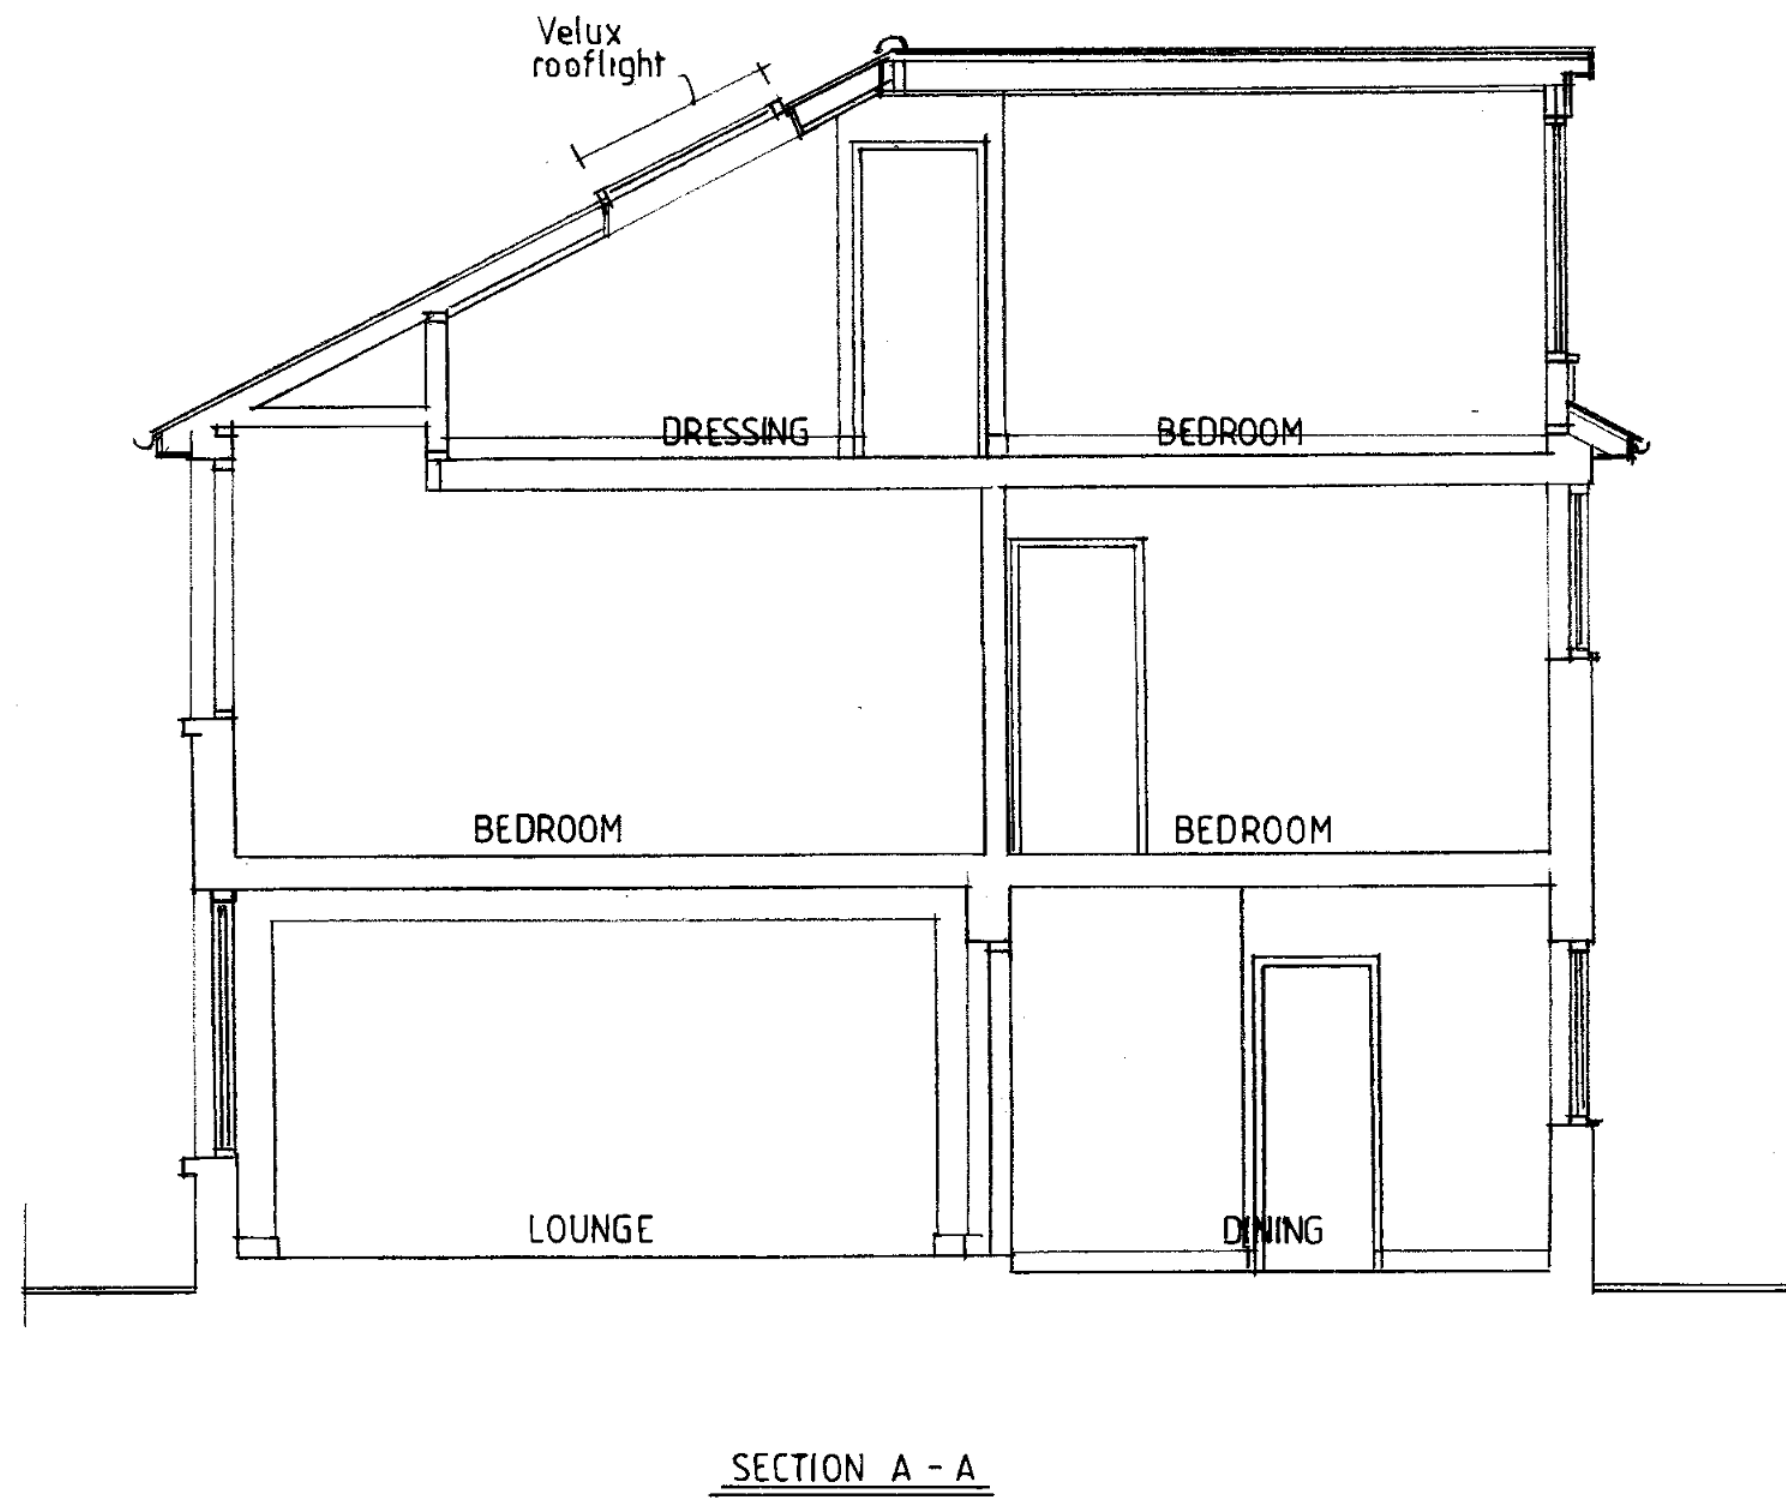
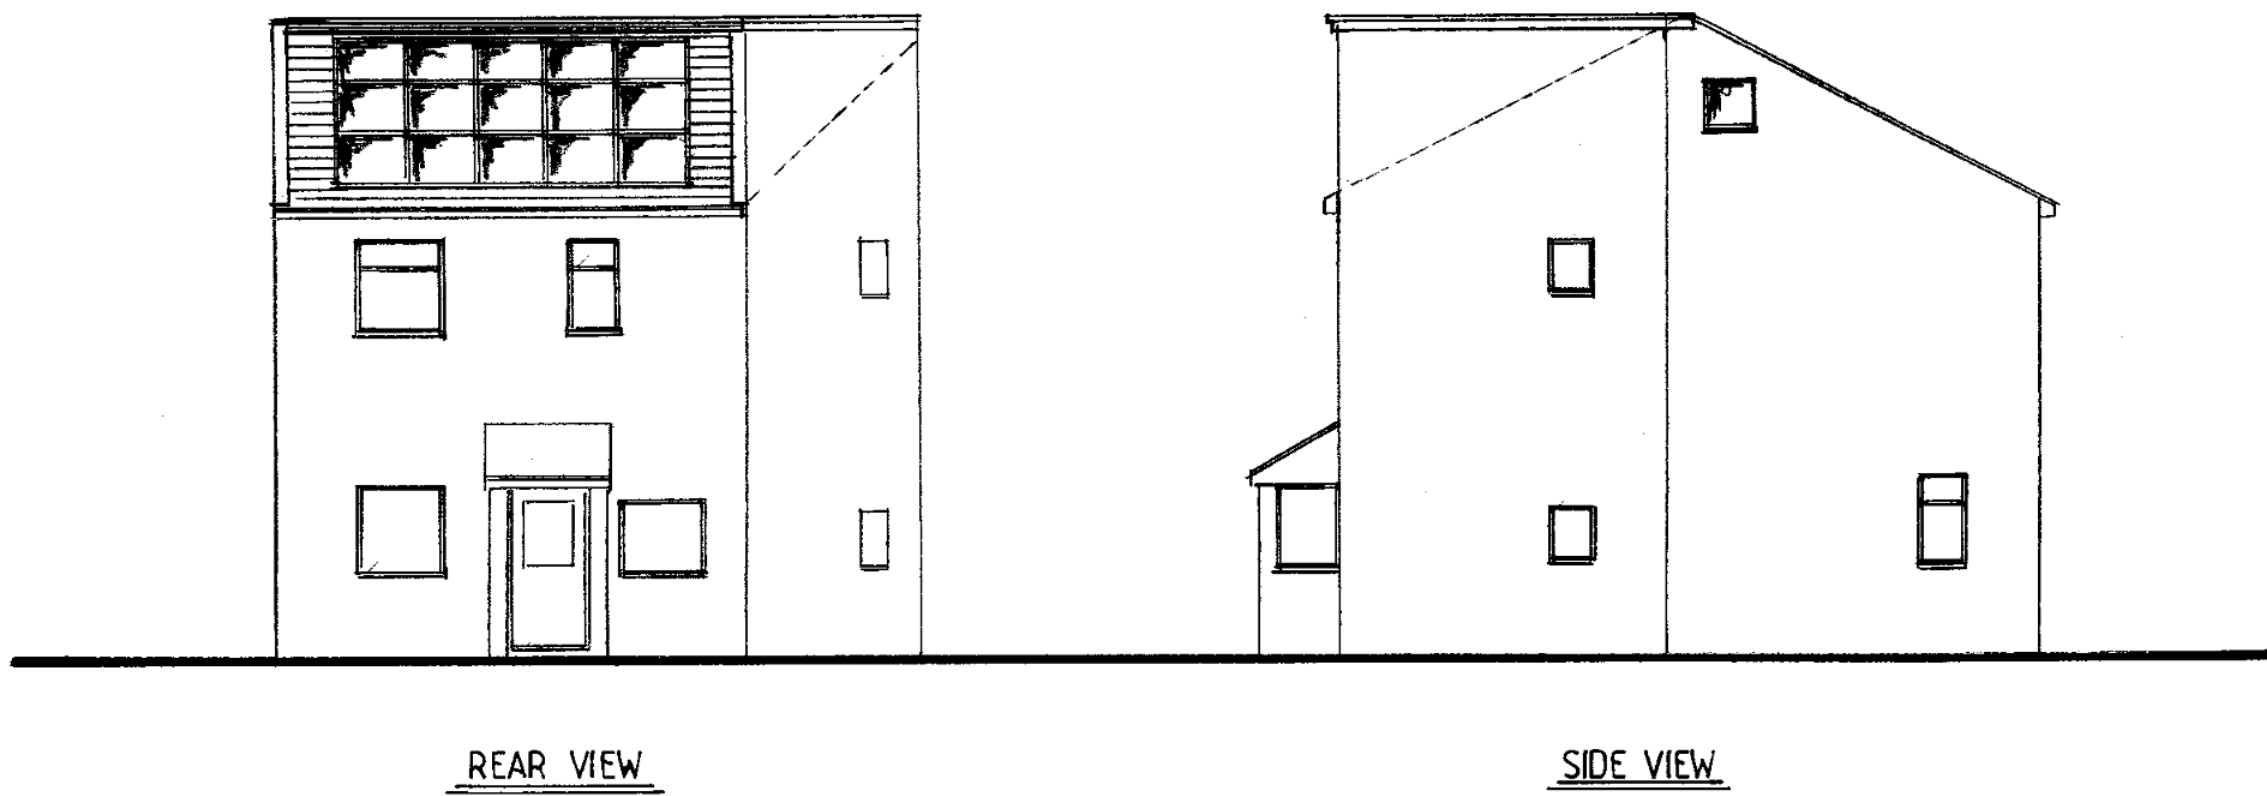


REVISION:	DATE:	NOTE:
A	Jan 2020	Notes added
B	Feb. 2020	Side view added + notes

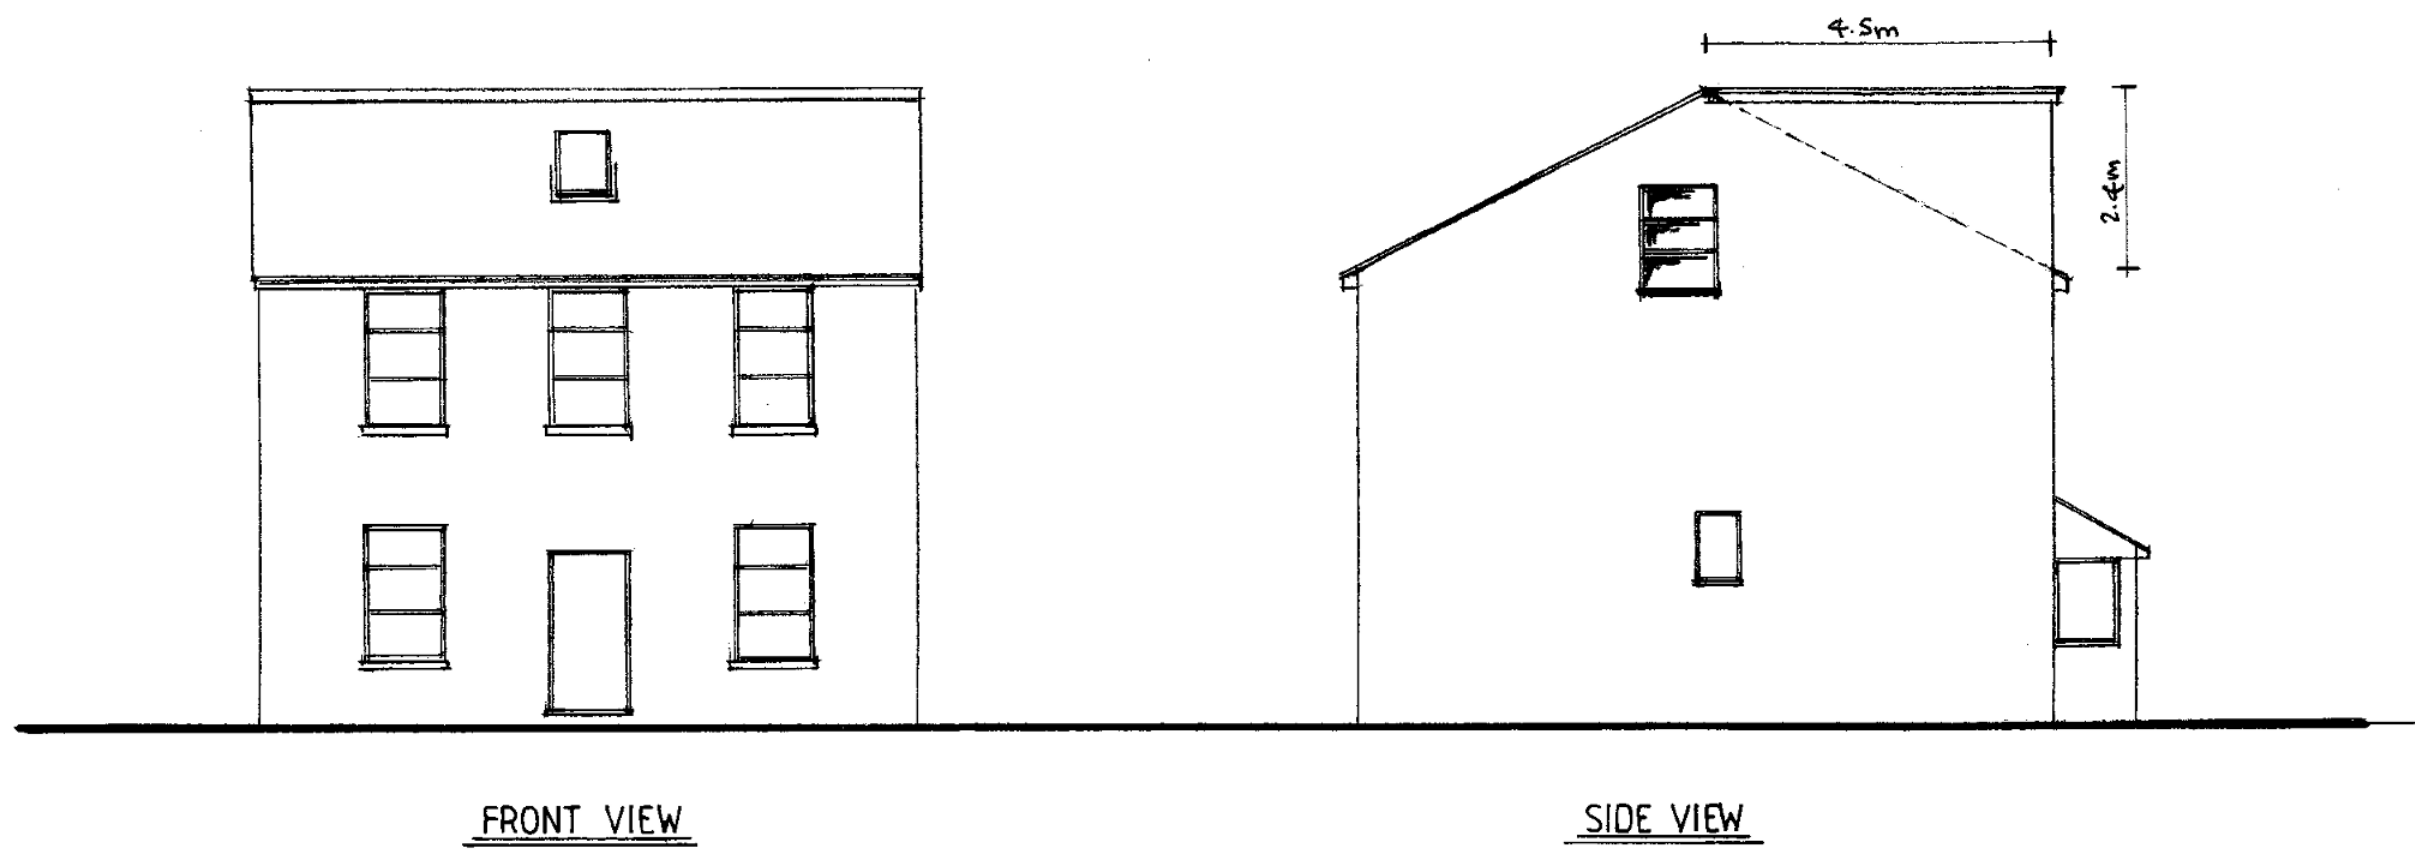

homeplans

Church Gardens, Church Hill, Harefield, Middlesex UB9 6DU

T: 01895 822488
E: patrick@homeplansharefield.com
W: www.homeplansharefield.com



CLIENT: MR R TILLYER

PROJECT: 1 MEADOW COTTAGES
TROUT ROAD, YIEWSLEY

TITLE: DESIGN PROPOSAL • LOFT CONVERSION
PLANS • ELEVATIONS • SECTION

DRG NO:
2093/2

DATE:
OCT 2019

SCALE:
1:50/1:100 AT A1

DRAWN: *[Signature]*

A B

