
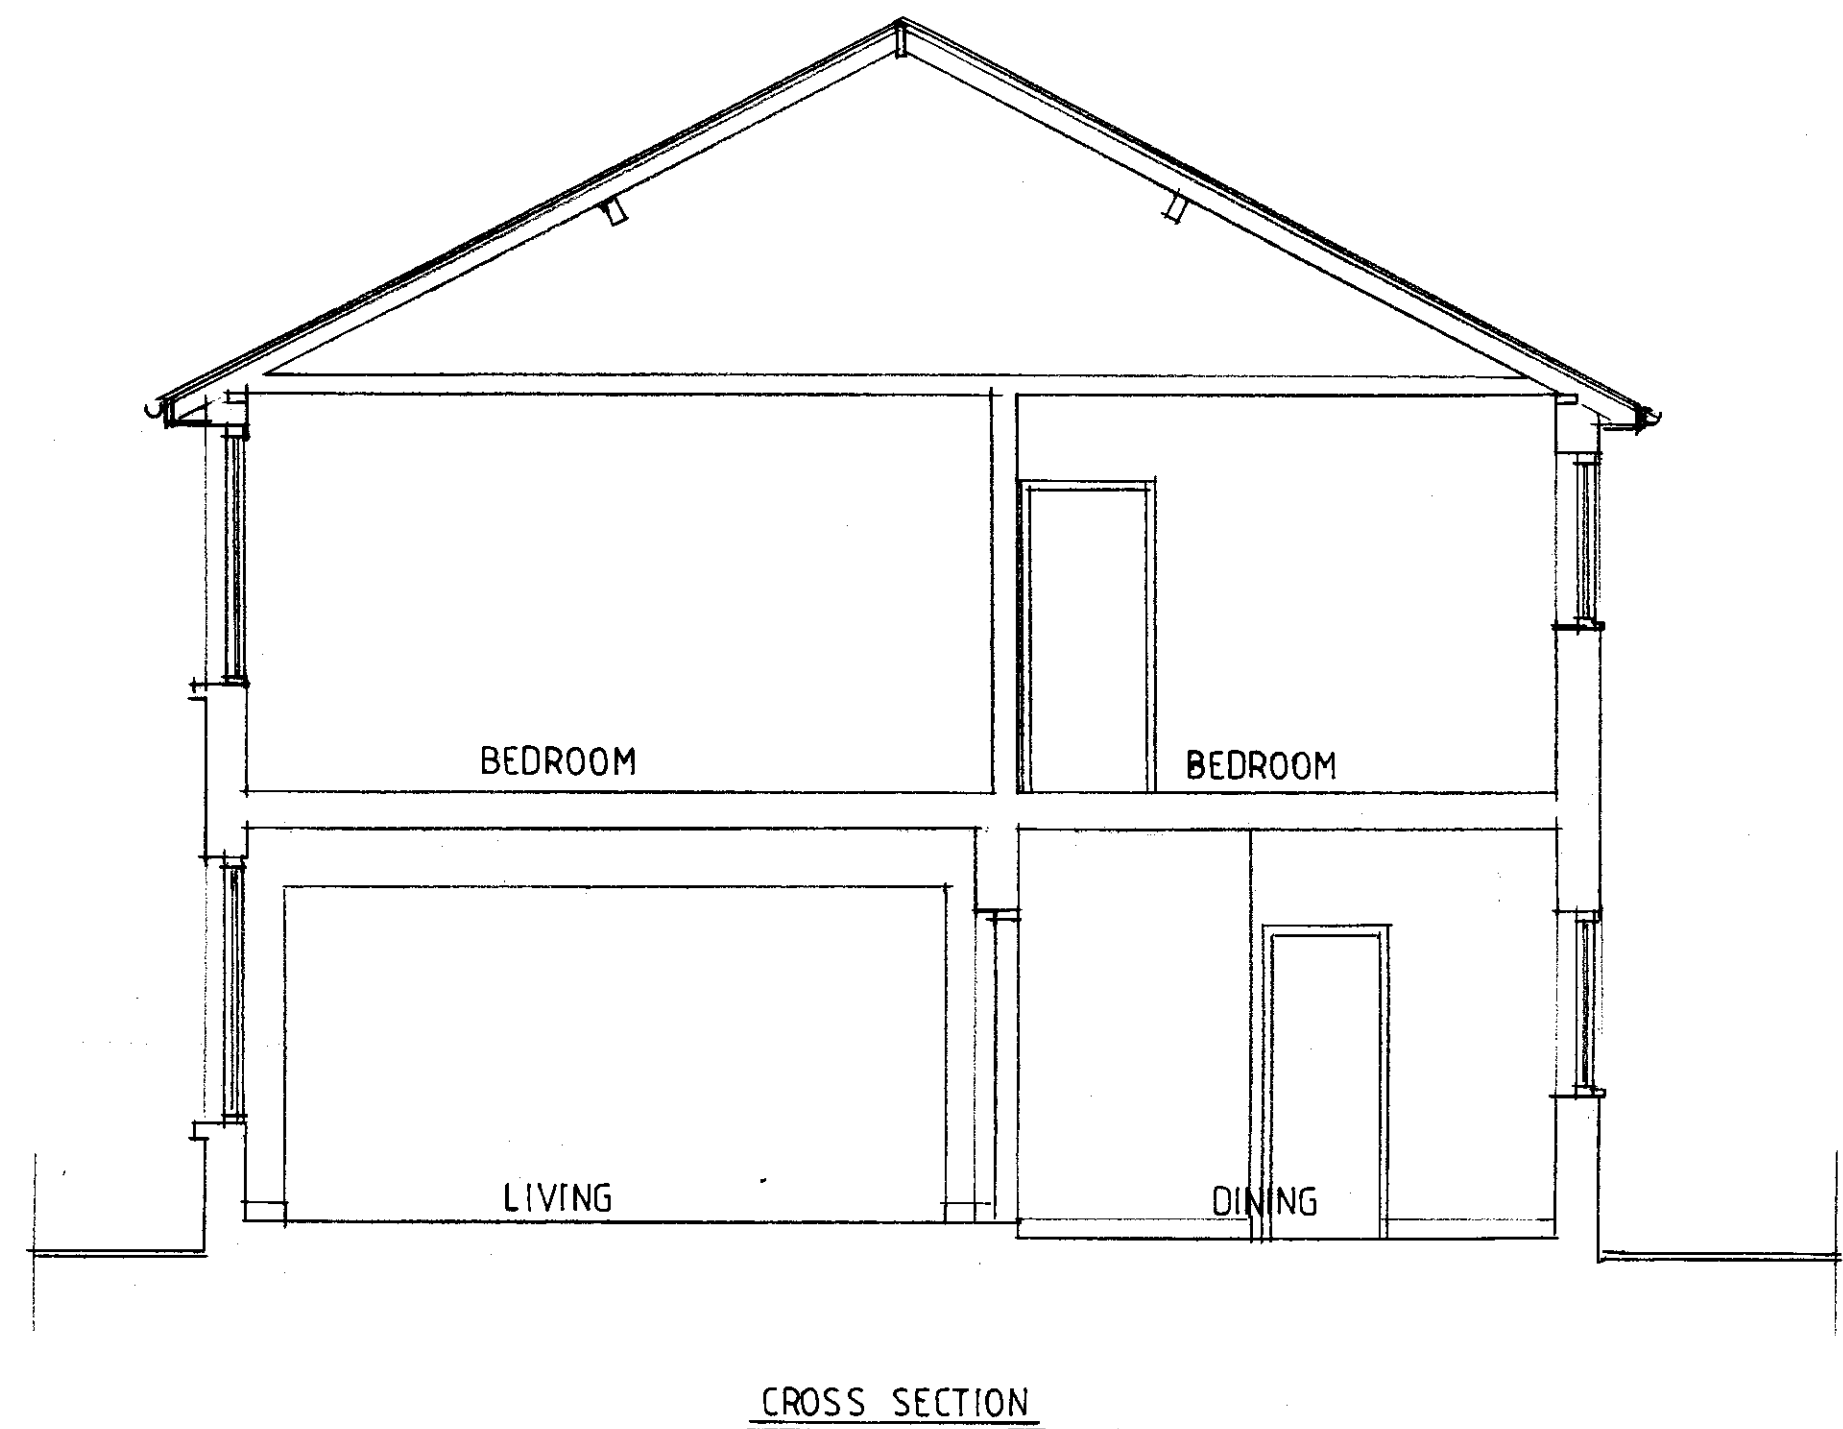
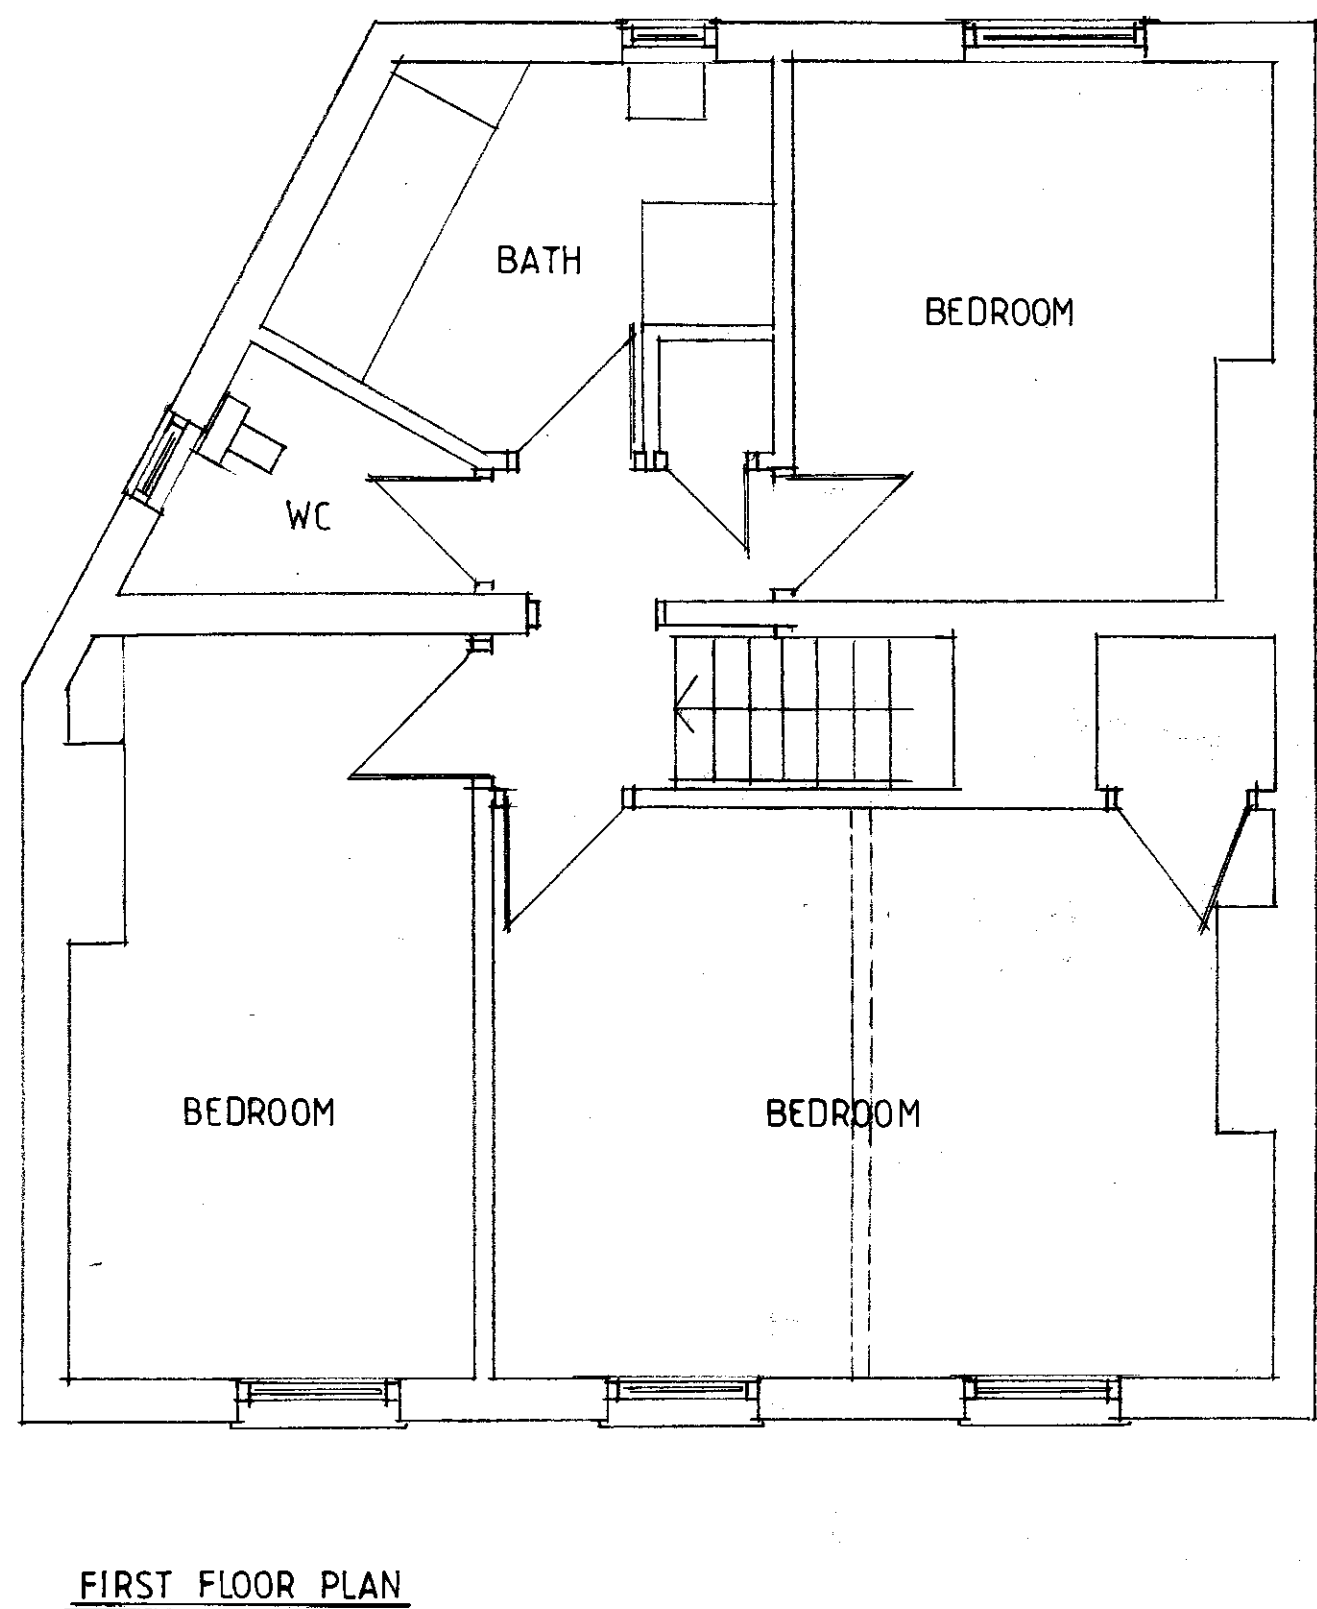
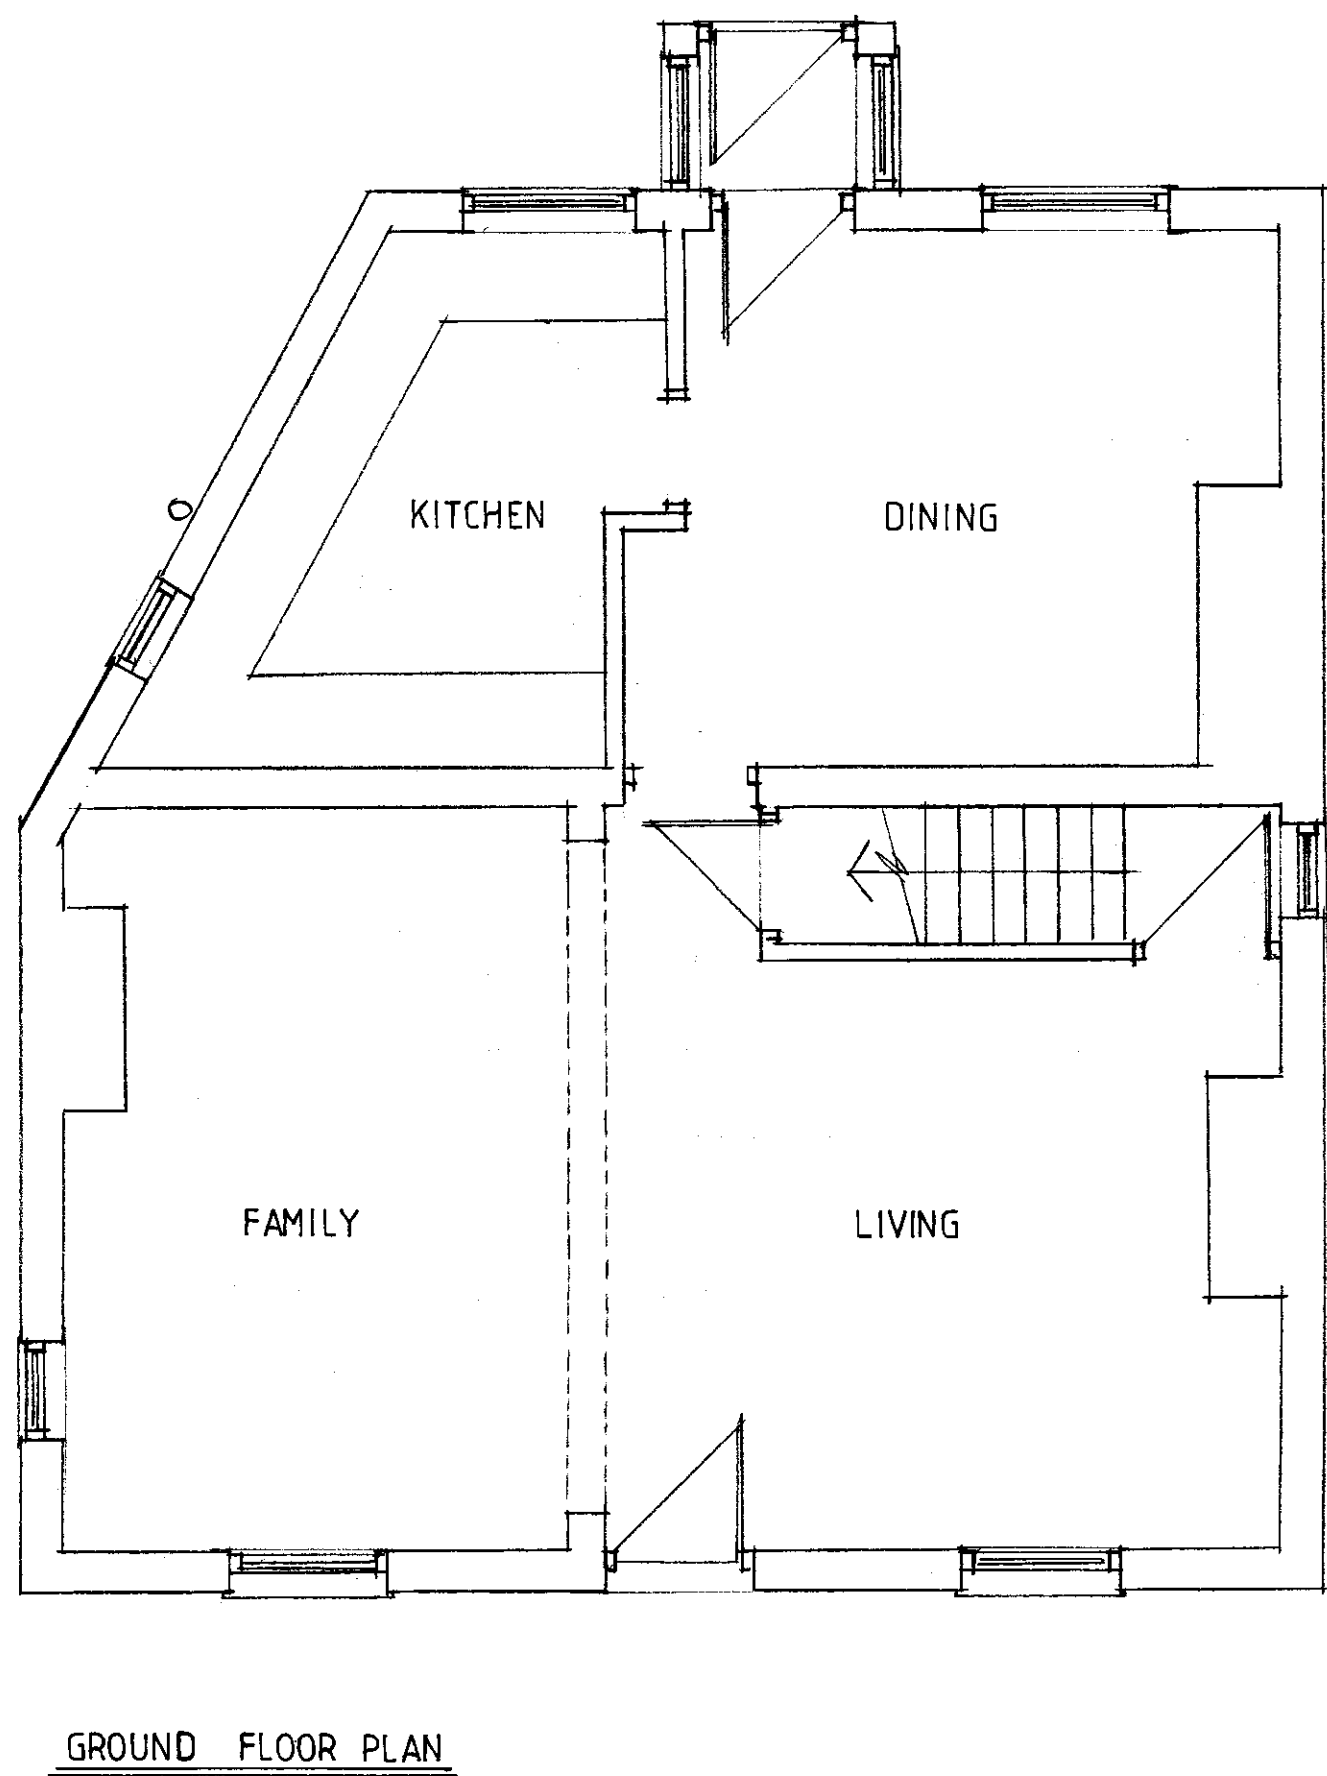


REVISION:	DATE:	NOTE:

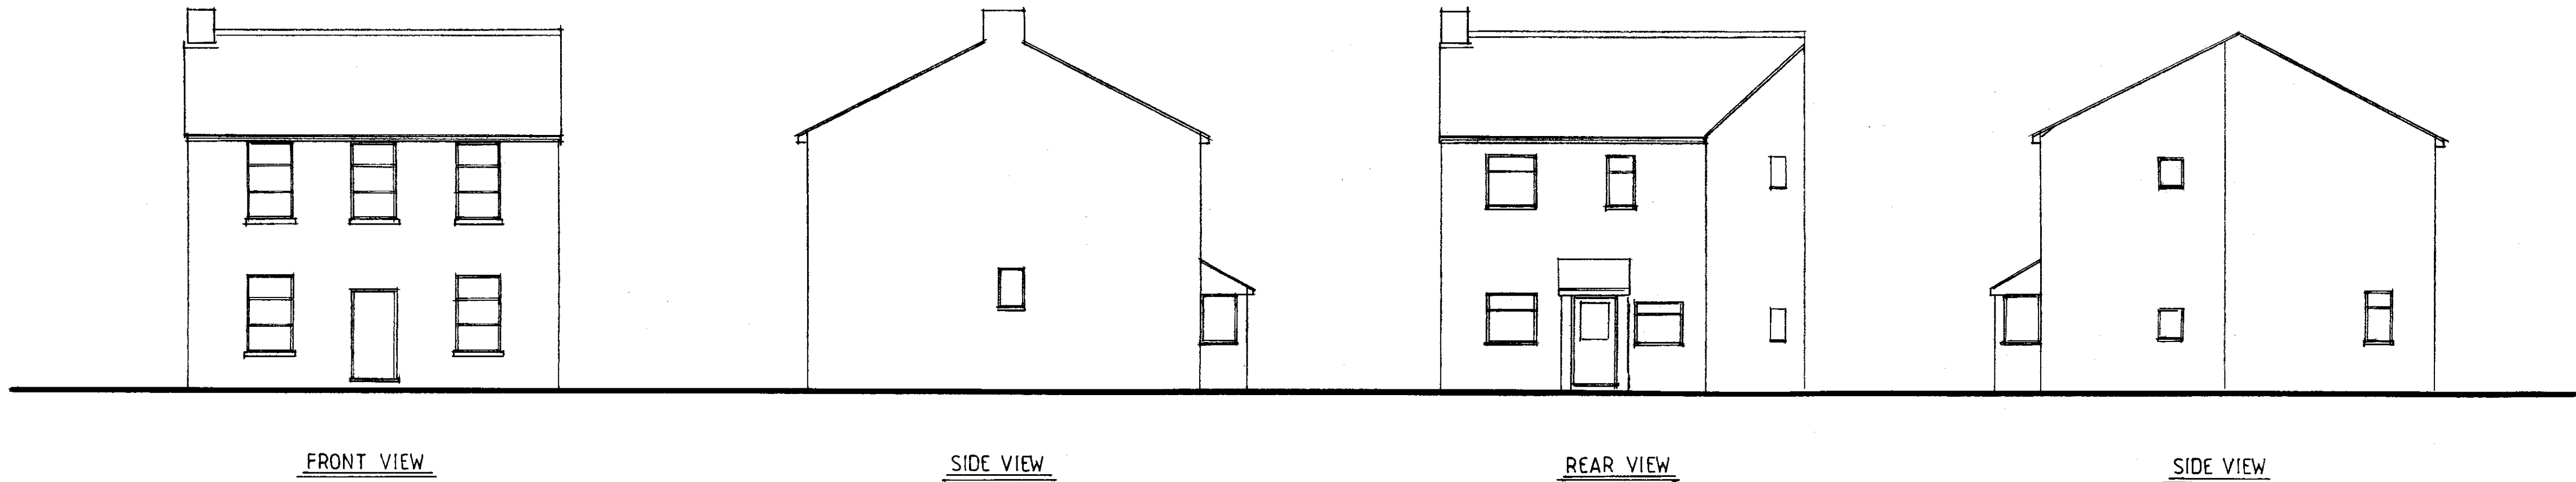

homeplans

Church Gardens, Church Hill, Harefield, Middlesex UB9 6DU

T: 01895 822488
E: patrick@homeplansharefield.com
W: www.homeplansharefield.com



CLIENT: MR R TILLYER

PROJECT: 1 MEADOW COTTAGES
TROUT ROAD, YIEWSLEY

TITLE: EXISTING BUILDING SURVEY
PLANS ELEVATIONS SECTION

DRG NO:
2093 | 1

DATE: OCT. 2019

SCALE: 1:50 | 1:100 AT A1

DRAWN:

--	--	--	--	--	--	--	--	--	--

