




GENERAL NOTES:

1. The contractor must check all dimensions On site before commencing work
2. Any discrepancy must be immediately Brought to the attention of the designer
3. Do not commence work without Structural engineers calculation

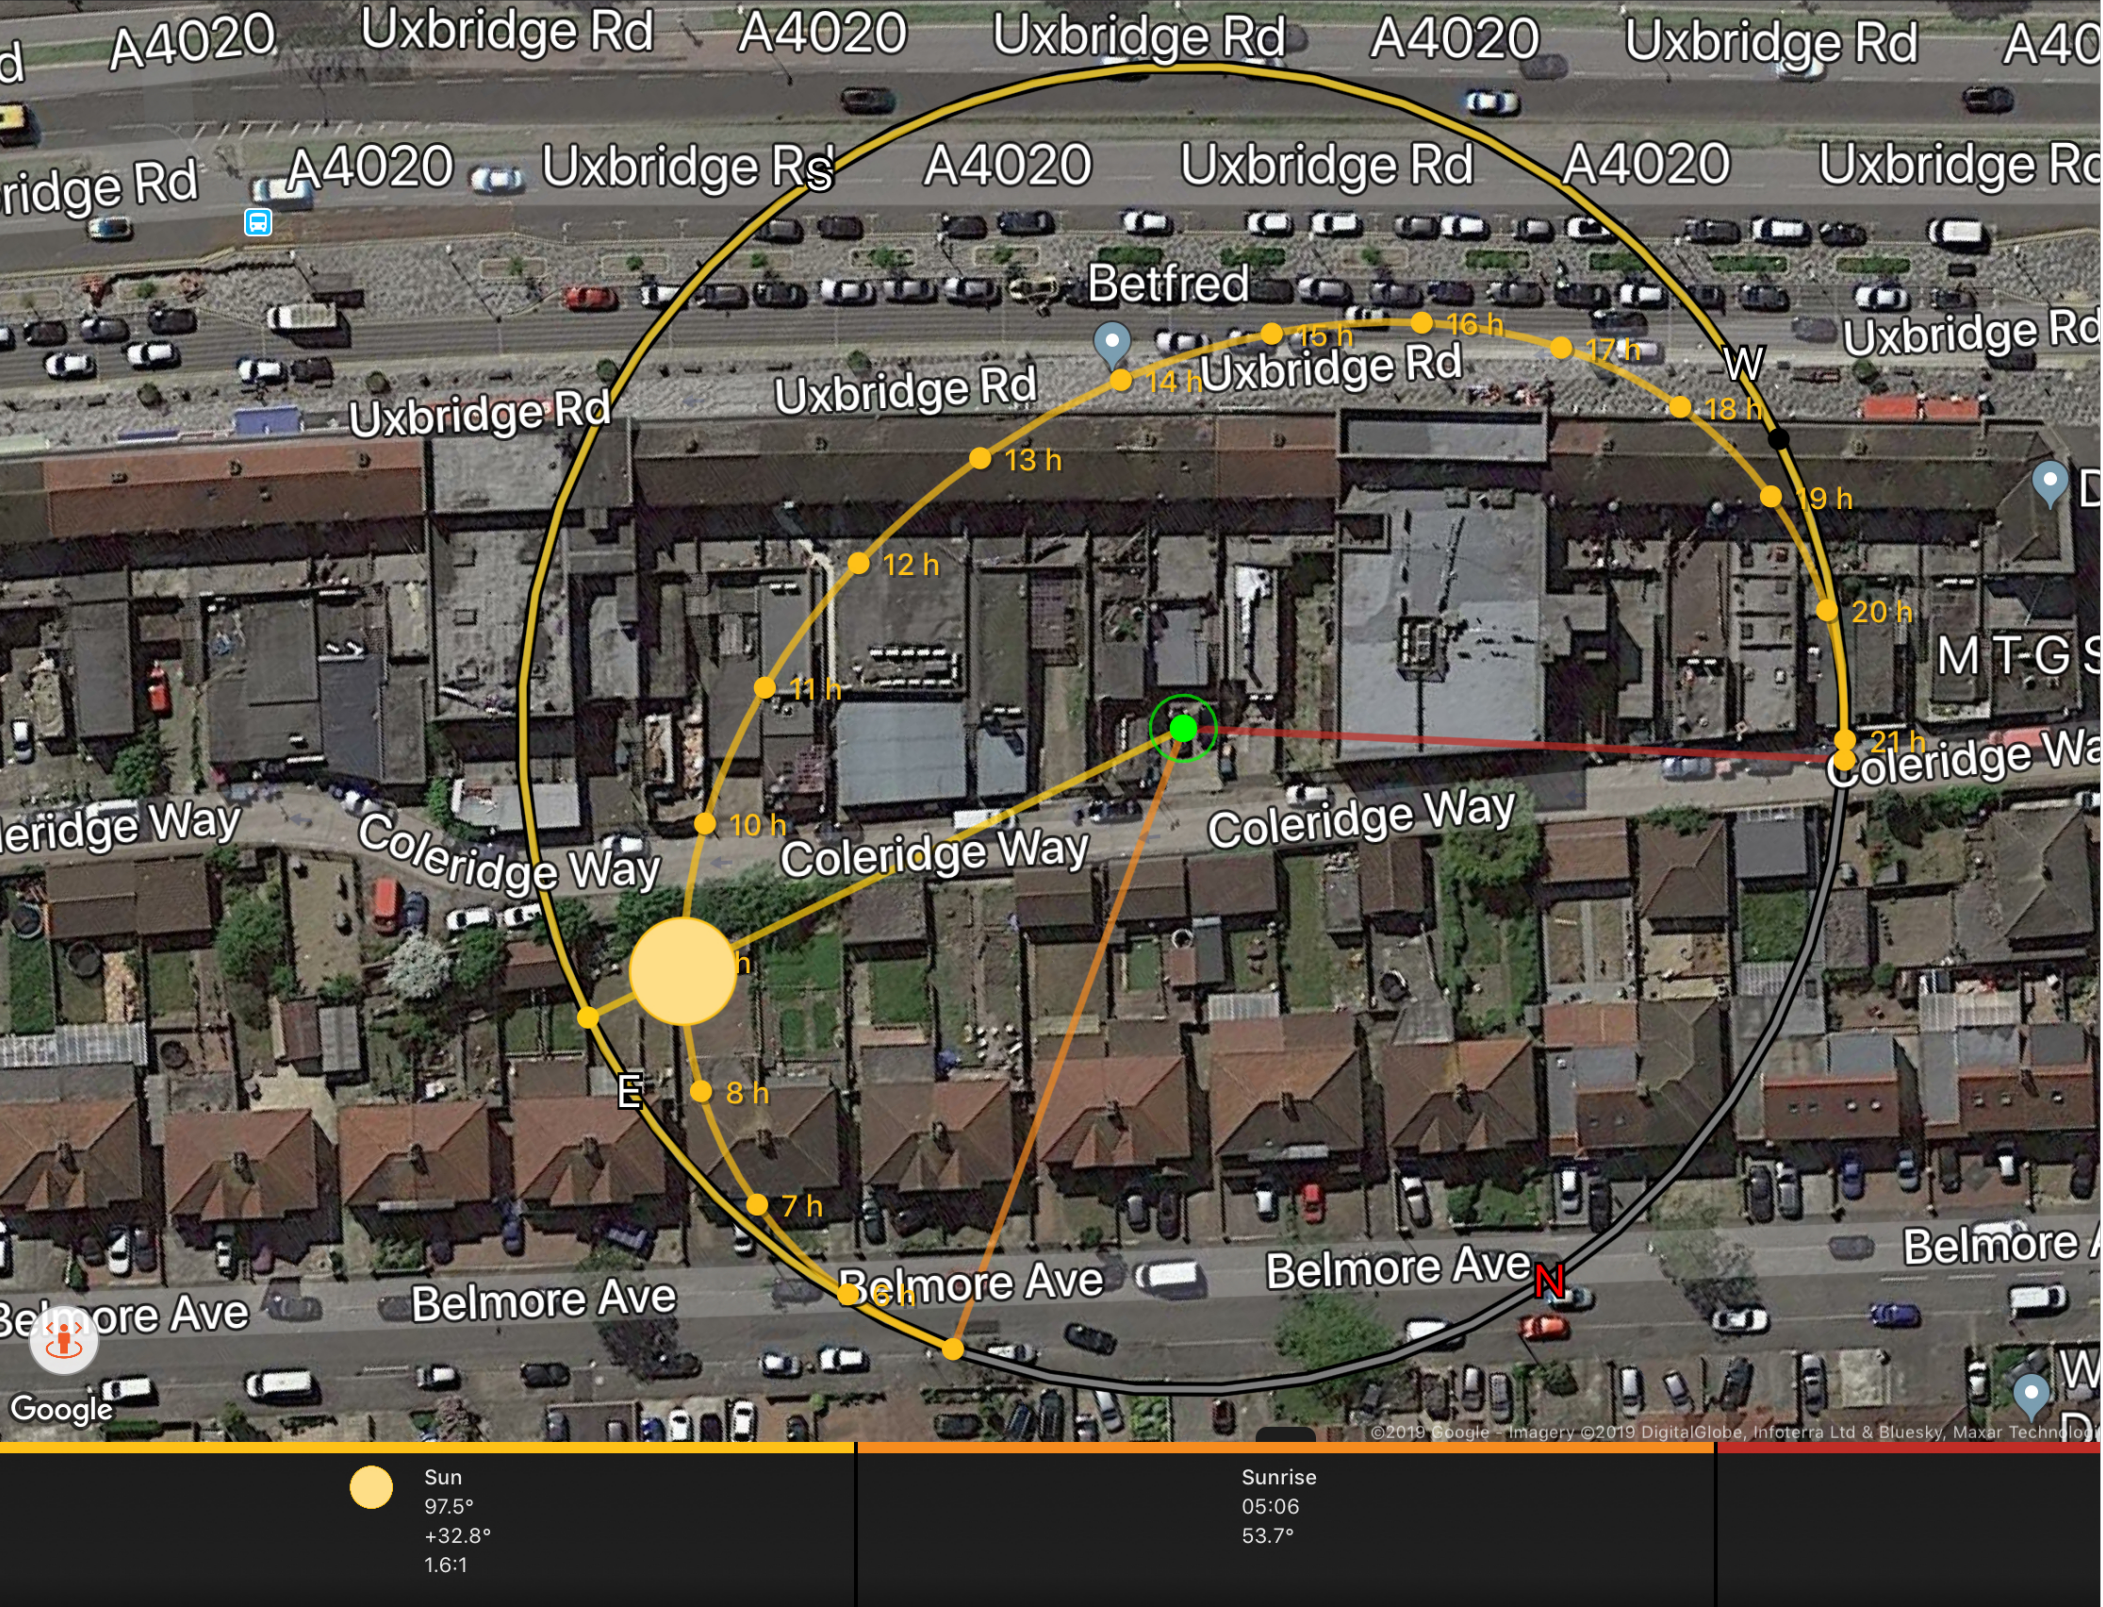

REVISION TABLE	
NUMBER	DESCRIPTION

SHEET TITLE:
**Proposed Sunlight
& Daylight
Surveyor**

PROJECT DESCRIPTION:
Mr. R. Abellechian
722-734 Uxbridge Road
Hayes UB40RX

DRAWINGS PROVIDED BY:
K.B. Architectural Service
Kasun Bandara
<http://www.kba-service.co.uk>
kasun@kba-service.co.uk
T/P 07701071883

DATE:
20/08/2019

SCALE:
1:100

SHEET: