


FIRST FLOOR TO PROVIDED WITH ADEQUATE SOUND INSULATION.

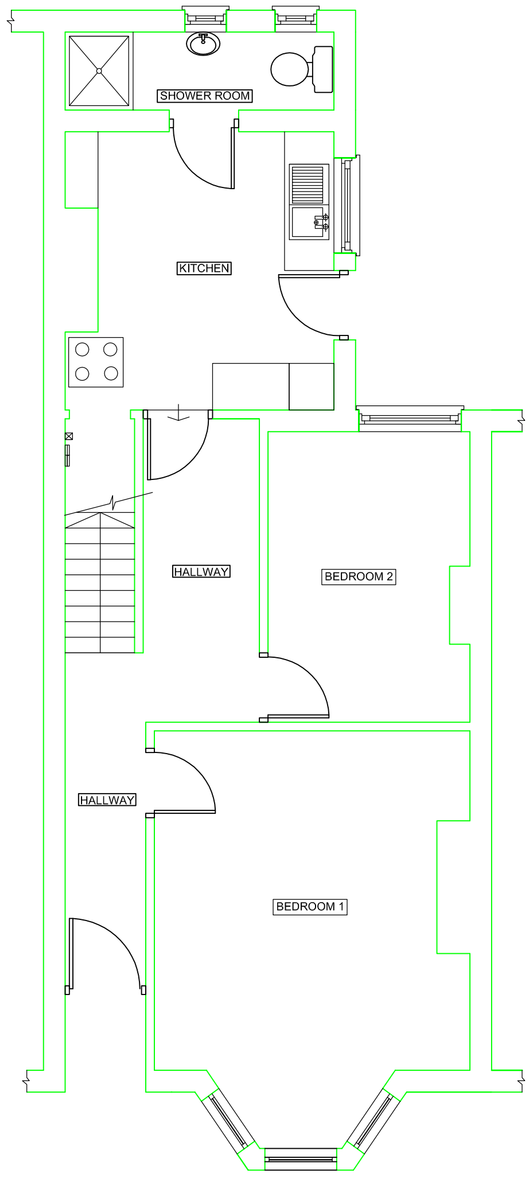

EXISTING GROUND FLOOR
SCALE 1:50 @ A1

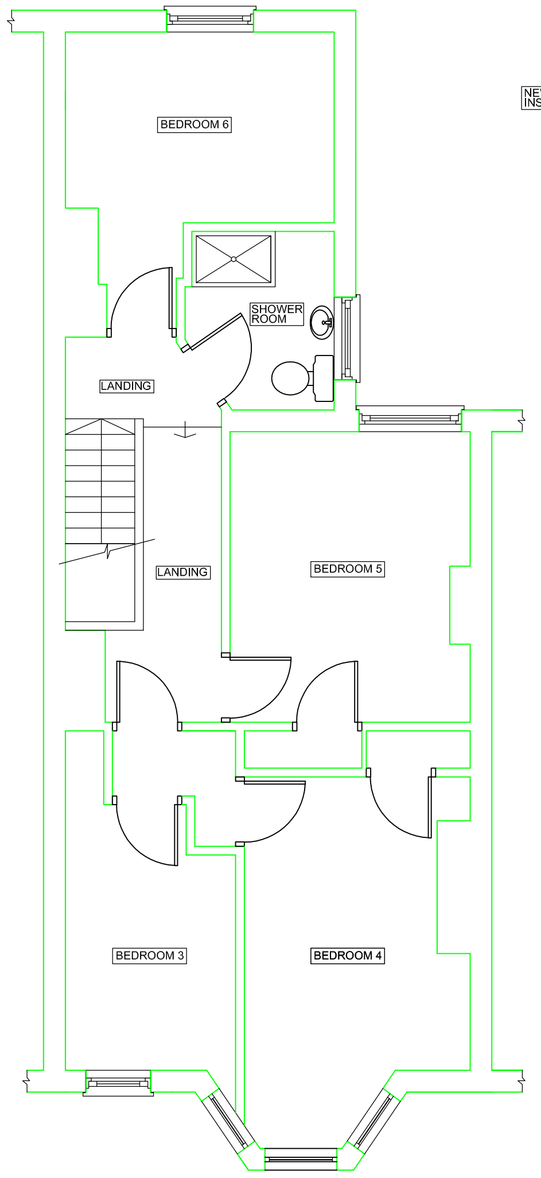


EXISTING FIRST FLOOR
SCALE 1:50 @ A1

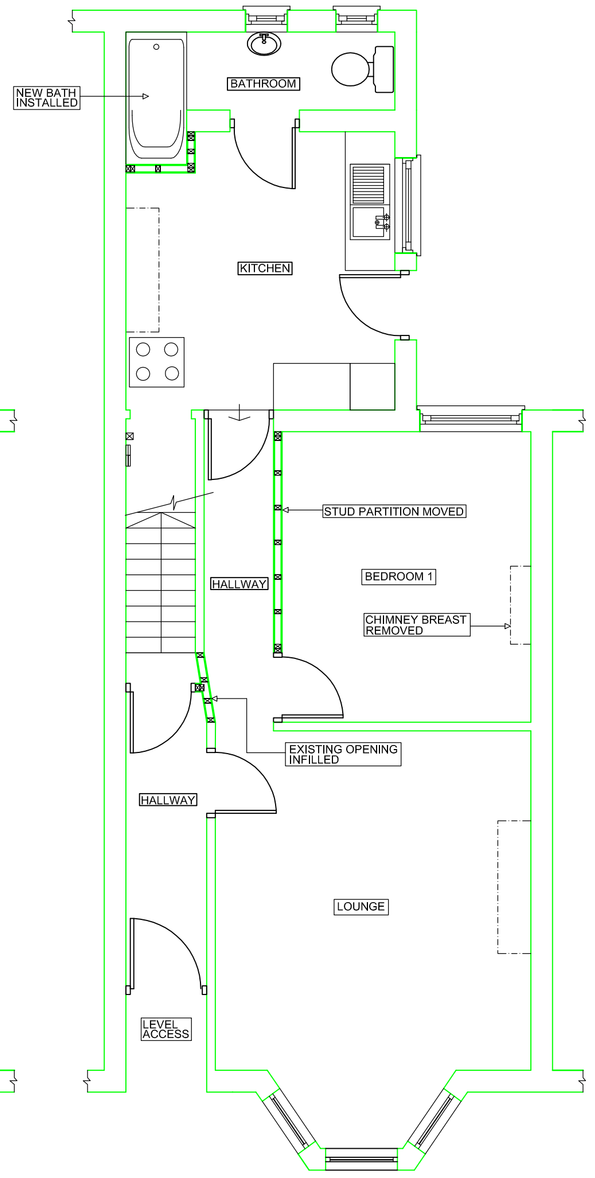

PROPOSED GROUND FLOOR
SCALE 1:50 @ A1

TOTAL FLOOR AREA = 51m2.

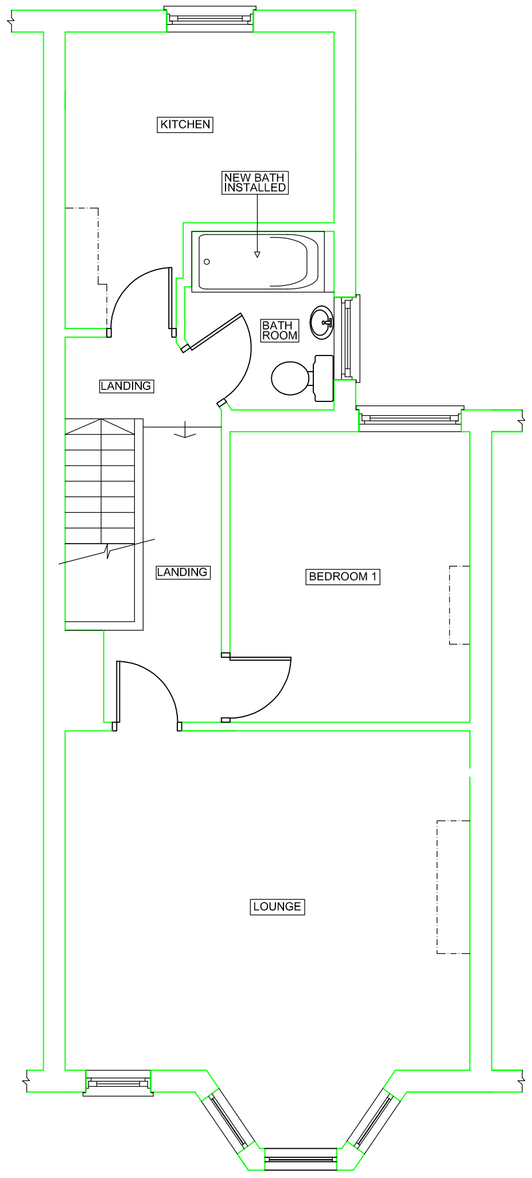


PROPOSED FIRST FLOOR
SCALE 1:50 @ A1

TOTAL FLOOR AREA = 52m2.

EXISTING FRONT ELEVATION
SCALE 1:50 @ A1

EXISTING REAR ELEVATION
SCALE 1:50 @ A1

NOTE:ELEVATIONS TO REMAIN AS EXISTING

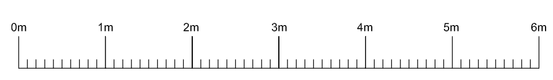

SCALE BAR 1:50 @ A1

GENERAL NOTES:

THIS DRAWING IS NOT TO BE SCALED, THE MAIN CONTRACTOR IS RESPONSIBLE FOR CHECKING ALL DIMENSIONS ON SITE PRIOR TO COMMENCEMENT OF WORKS WITH ANY DISCREPANCIES REPORTED TO PLANS4UDOTCOM AT ONCE.

ANY CONSTRUCTION WORK CARRIED OUT PRIOR TO OBTAINING THE NECESSARY APPROVALS IS ENTIRELY AT THE HOUSEHOLDER/CONTRACTORS RISK.

ALL BUILDING WORK IS TO BE CARRIED OUT TO THE SATISFACTION OF THE LOCAL AUTHORITY AND BUILDING CONTROL OFFICER, AND IN ACCORDANCE WITH CURRENT BUILDING REGULATIONS, AND AS SUCH ANY UNFORESEEN BUILDING WORKS THAT MAY BE REQUIRED ON SITE.

THE MAIN CONTRACTOR SHALL BE ENTIRELY RESPONSIBLE FOR THE SECURITY, STRENGTH AND STABILITY OF THE BUILDING/SITE DURING THE WORKS DURATION.

THIS DRAWING IS THE COPYRIGHT OF PLANS4UDOTCOM, THIS DRAWING MAY NOT BE COPIED BY ANY THIRD PARTIES WITHOUT PRIOR PERMISSION.

REVISION	DESCRIPTION	DATE	BY

PLANS4UDOTCOM LTD
ADDRESS: 15 MANOR ROAD,
HAYES,
MIDDLESEX, UB3 - 2DG
OFFICE: 0208 756 1801
MOBILE: 07856 736 328
EMAIL: enquiries@plans4udotcom.co.uk

DRAWING TITLE: EXISTING ELEVATIONS - EXISTING & PROPOSED FLOOR PLANS

SITE ADDRESS: 741 UXBRIDGE ROAD, HAYES, MIDDLESEX, UB4 8HX.

SCALE: 1:50 @ A1

DRAWN BY: BG

DATE: 2ND NOVEMBER 2009

DRAWING NO: DRAWING/01