


NATIONAL GRID PLAN
GREATER LONDON

TQ 1091


SECTION J

Scale 1/1250

TQ 0991 NE
TO 1091 NW

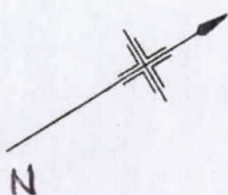

BOROUGH OF HILLINGDON

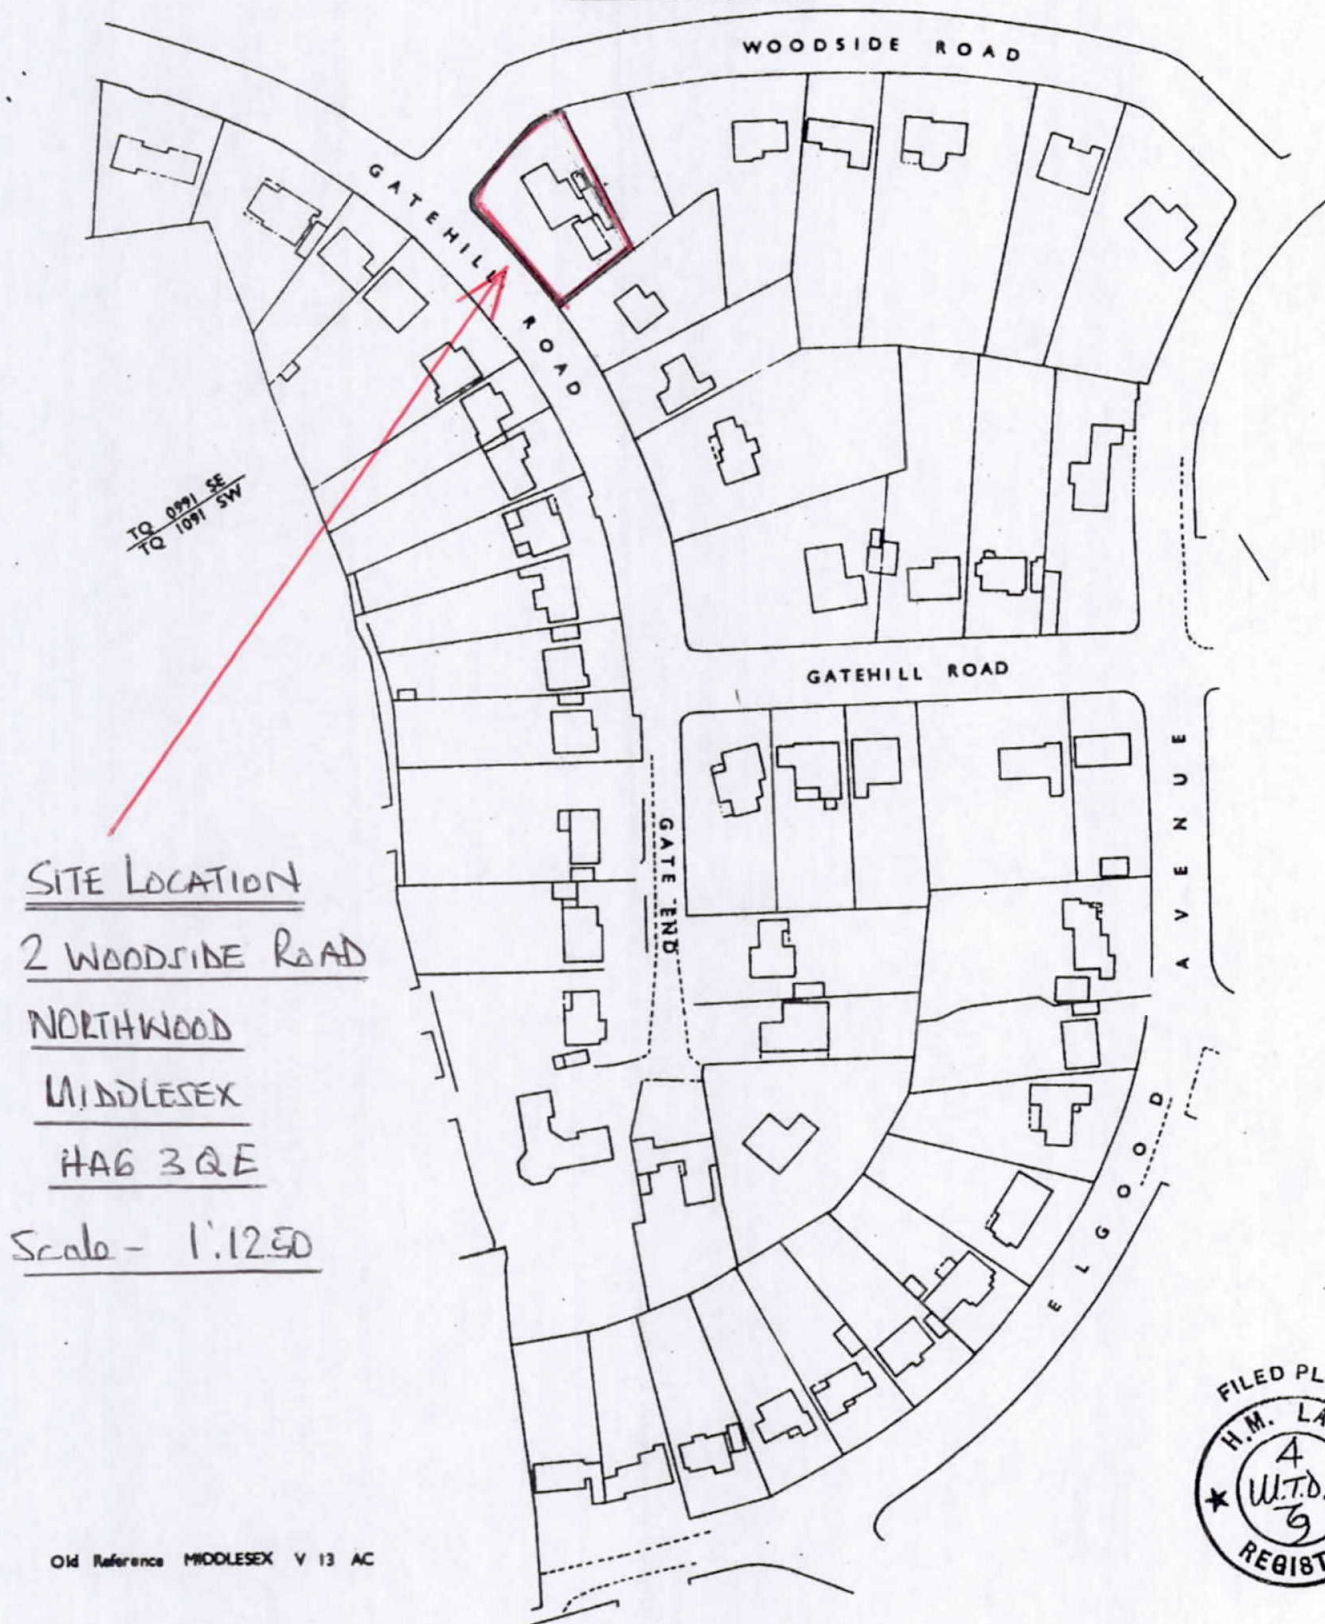

SITE LOCATION

2 WOODSIDE ROAD

NORTHWOOD

MIDDLESEX

HAG 3QE

Scale - 1:1250

Old Reference MIDDLESEX V 13 AC

© Crown Copyright 1975



TITLE No. MX 185370