




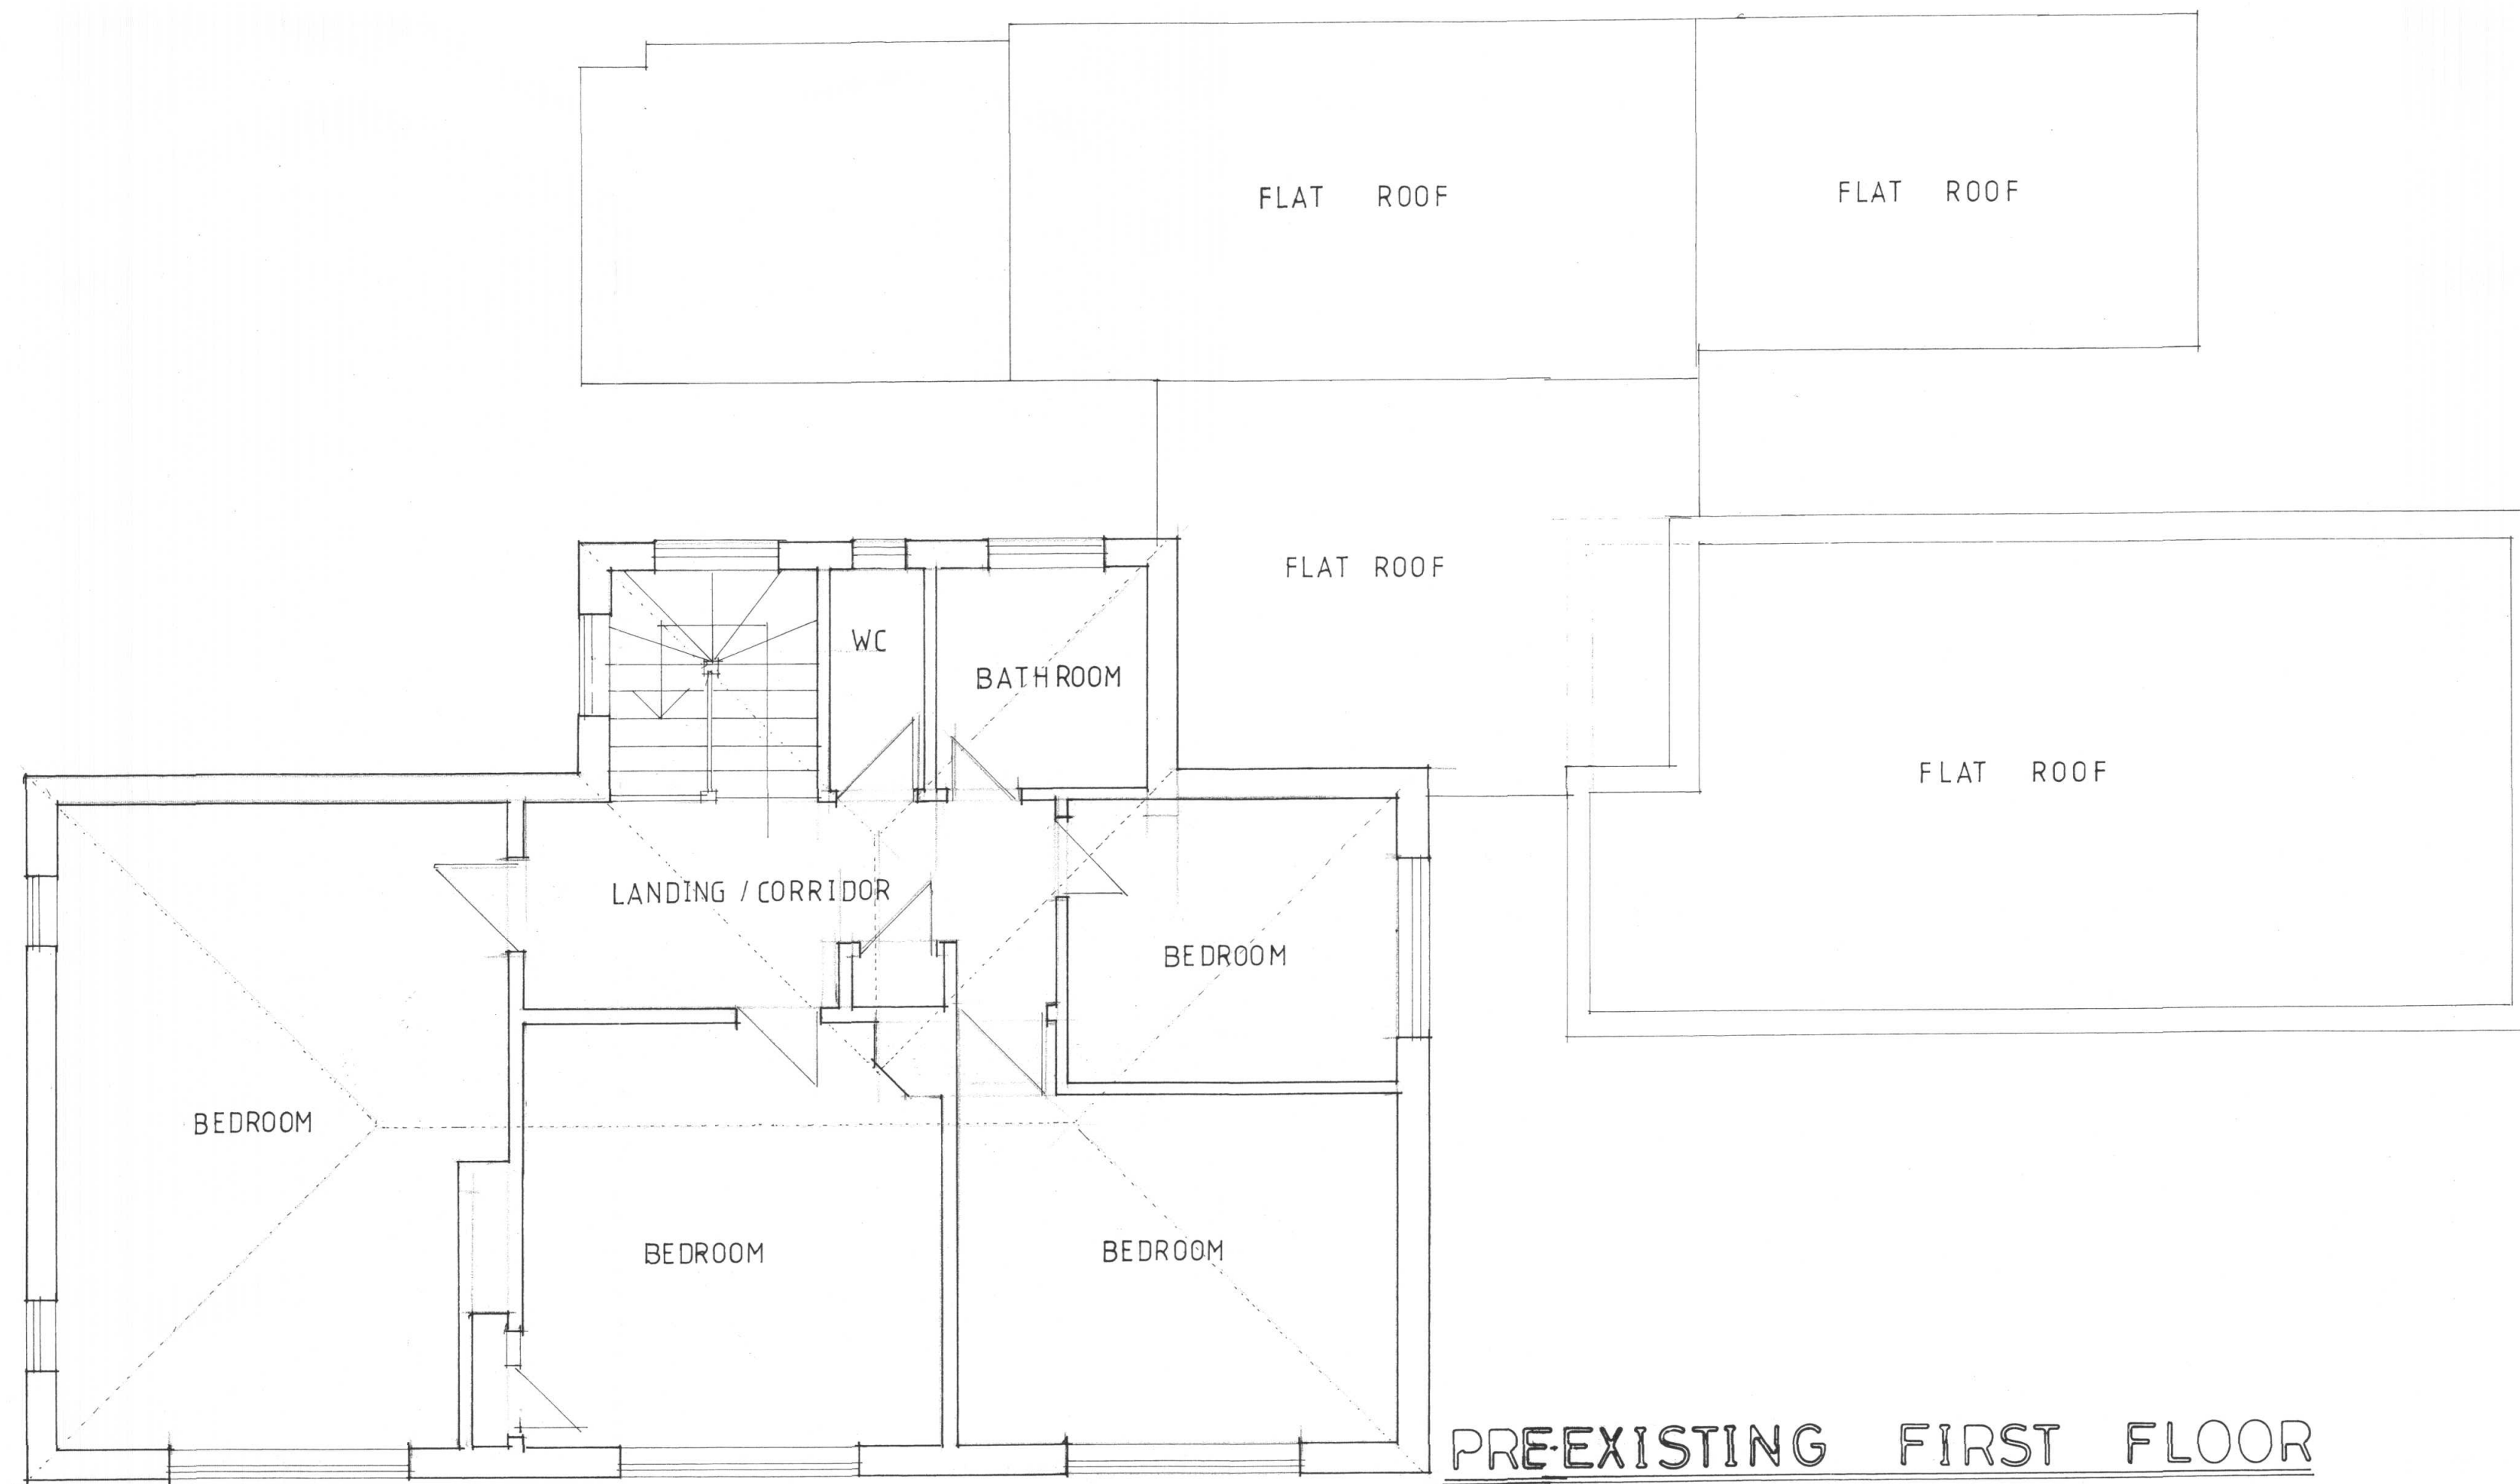


PRE-EXISTING FIRST FLOOR

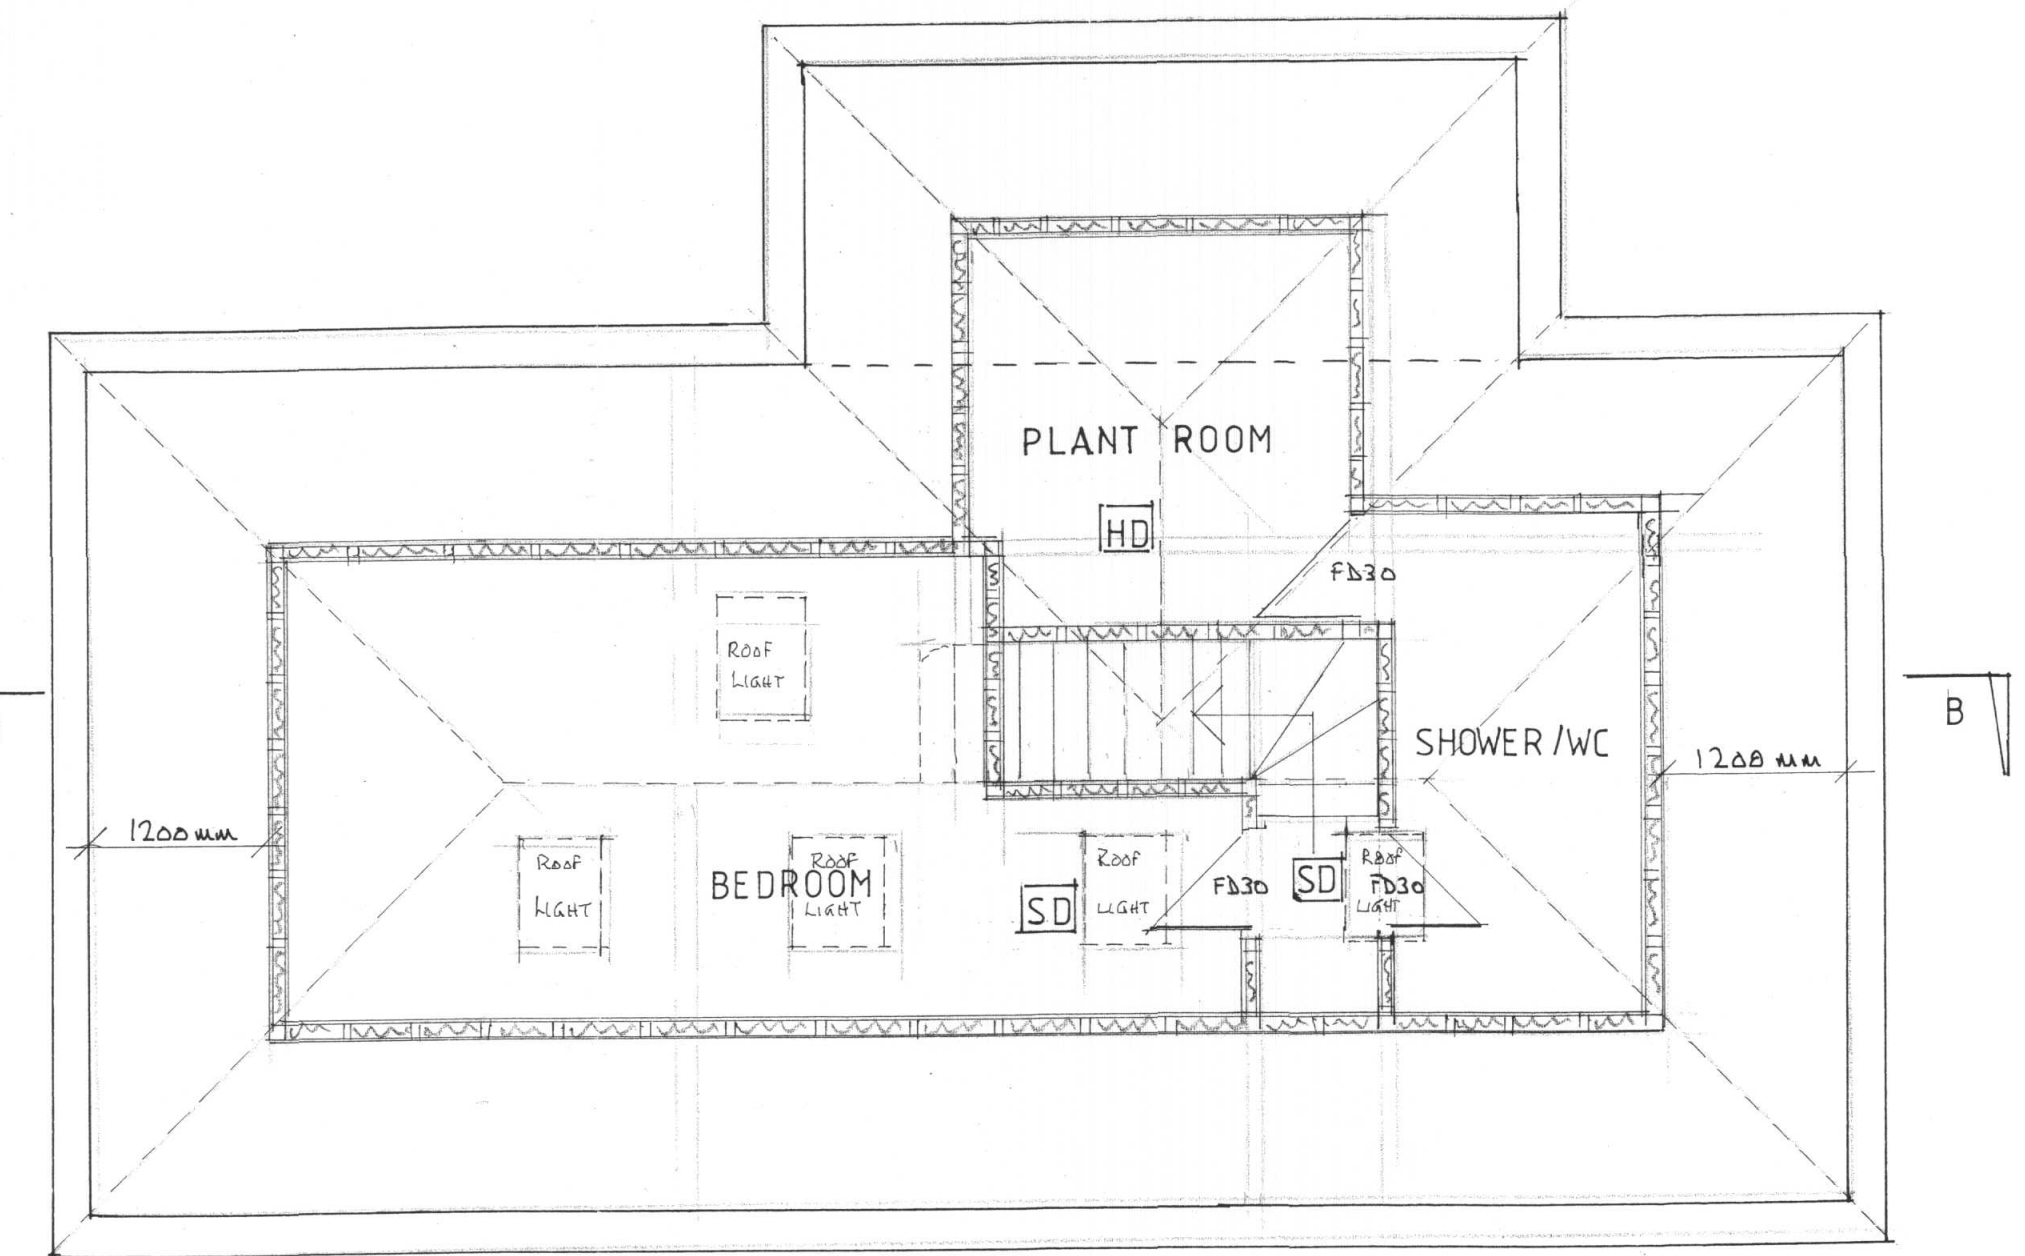

PROPOSED LOFT ROOM

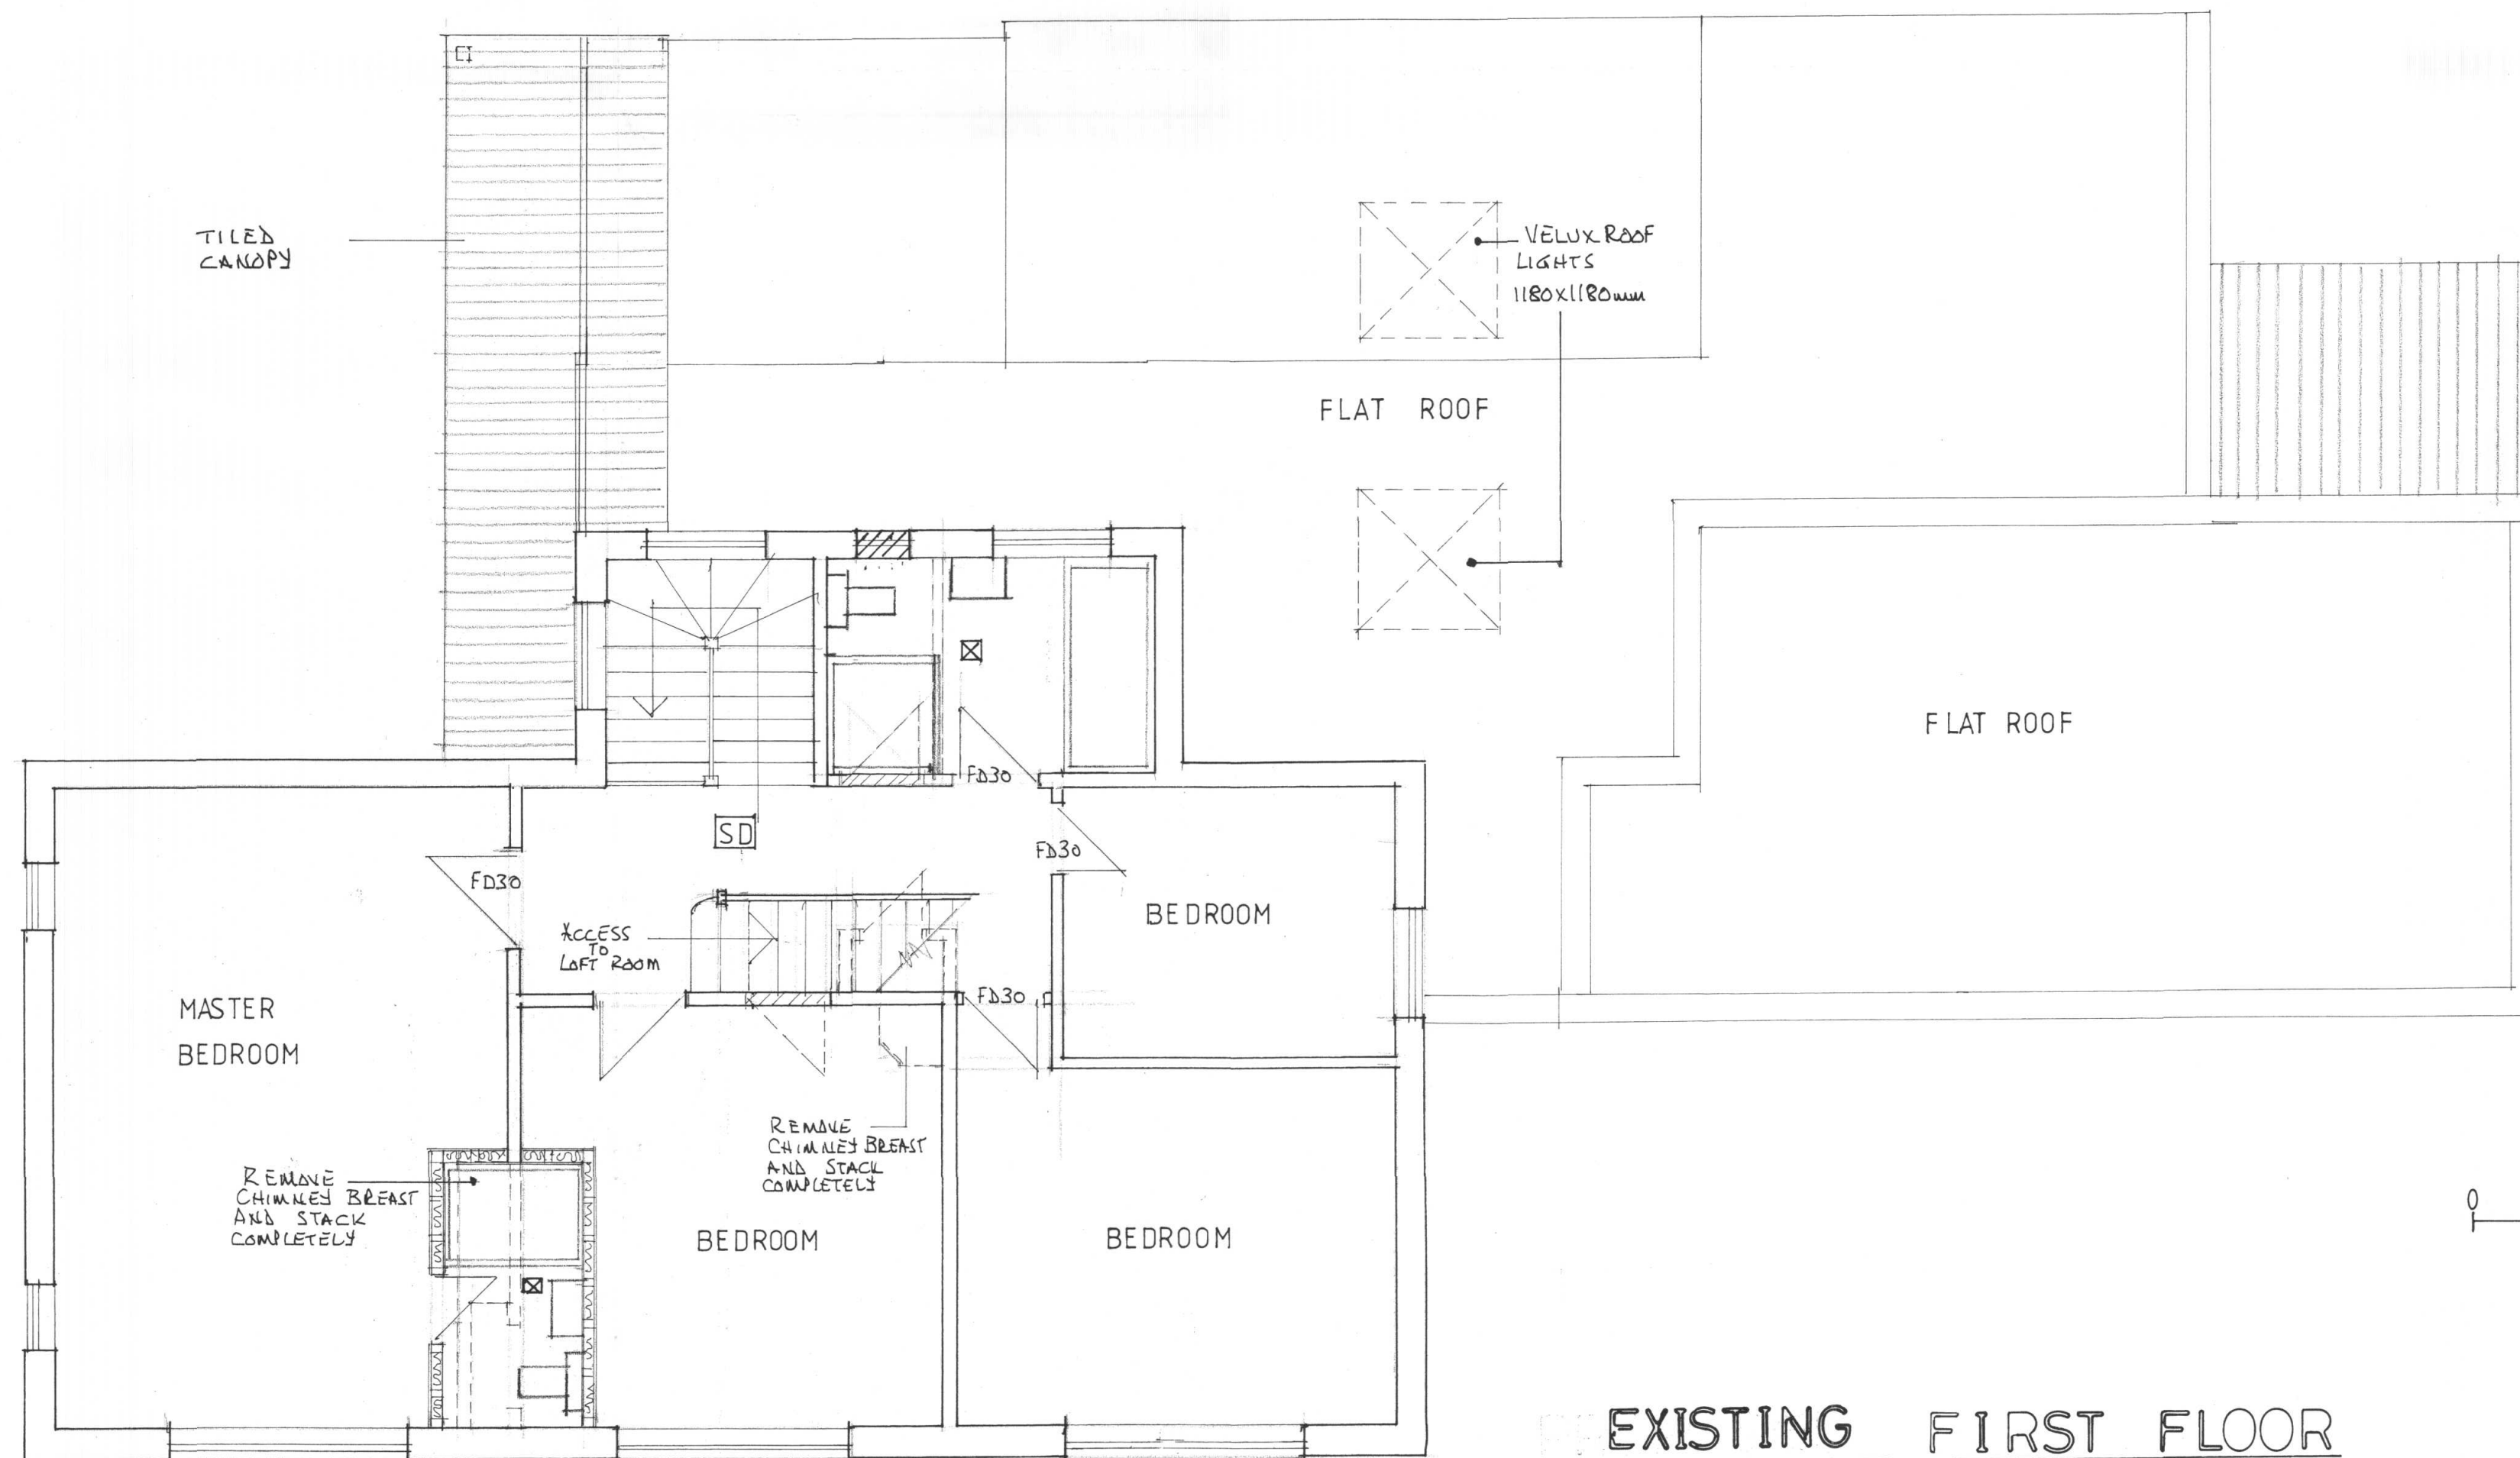

EXISTING FIRST FLOOR

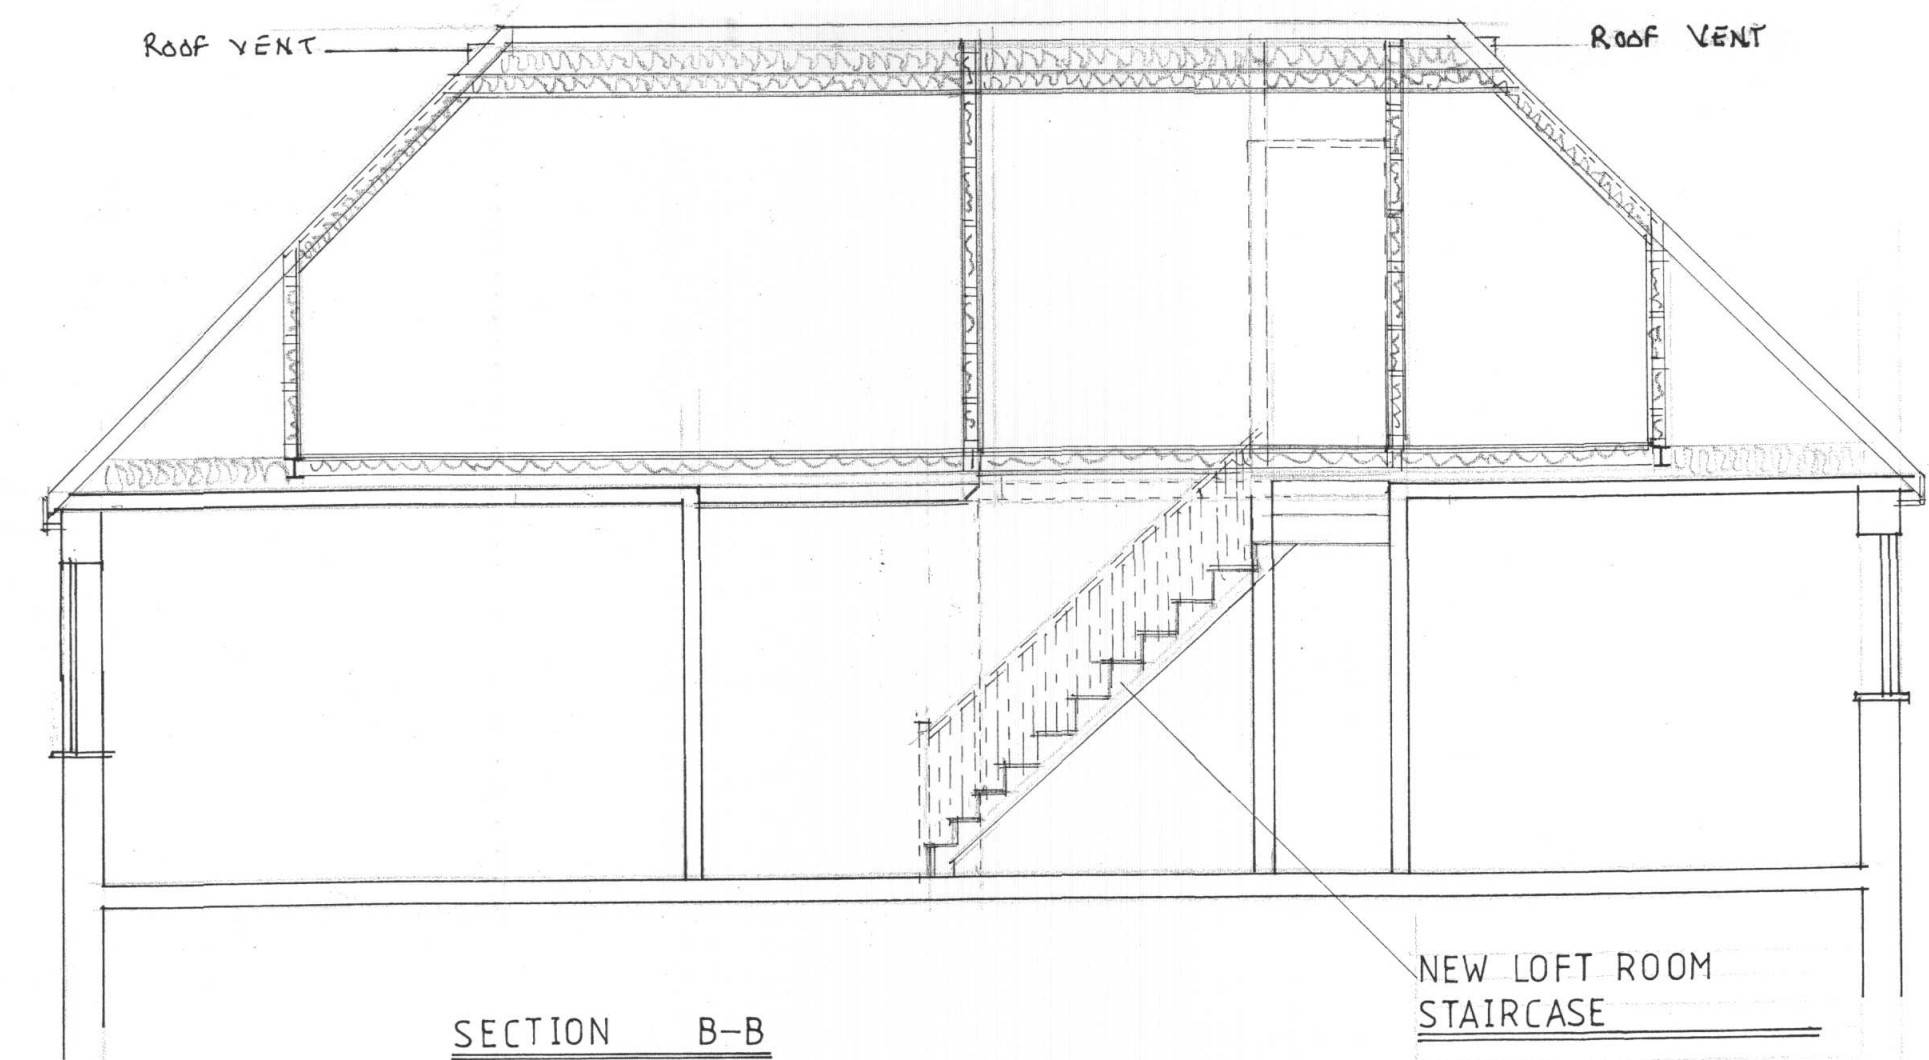

NEW LOFT ROOM STAIRCASE

RISE - 200 mm

Gauges - 223 mm

WIDTH - 800 mm

PITCH - 42° MAXIMUM

HANDRAIL CONTINUOUS @ 900 mm ABOVE PITCH LINE

50 mm STEP AT TAPPED STEPS

BALUSTRADE RAILS @ 100 mm c/c

MIN. 2m CLEAR HEADROOM TO BE MAINTAINED

0 1 2 3 4 5

SCALE BAR = 1:50

ALL DIMENSIONS TO BE CHECKED ON SITE.

No.	Revision	Date	No.	Revision	Date	No.	Revision	Date	No.	Revision	Date	Notes

Project	2 WOODSIDE ROAD NORTHWOOD, HA6 3QE	Drawing Title	EXISTING & PROPOSED FIRST FLOOR AND LOFT PLAN
Scale	1:50	Drawn	KS
Date	JAN. 2013	Checked	
Drawing No.	KS/2013/02	Revision	