

TOTAL LOFT VOLUME UNDER LAWFUL DEVELOPMENT

Hip to gable roof extension


$$2.660(h) \times 8.673(w) \times 4.184(d) / 6 = 16.087m^3$$




SCALE - 1 : 100.



EXISTING REAR ELEVATION

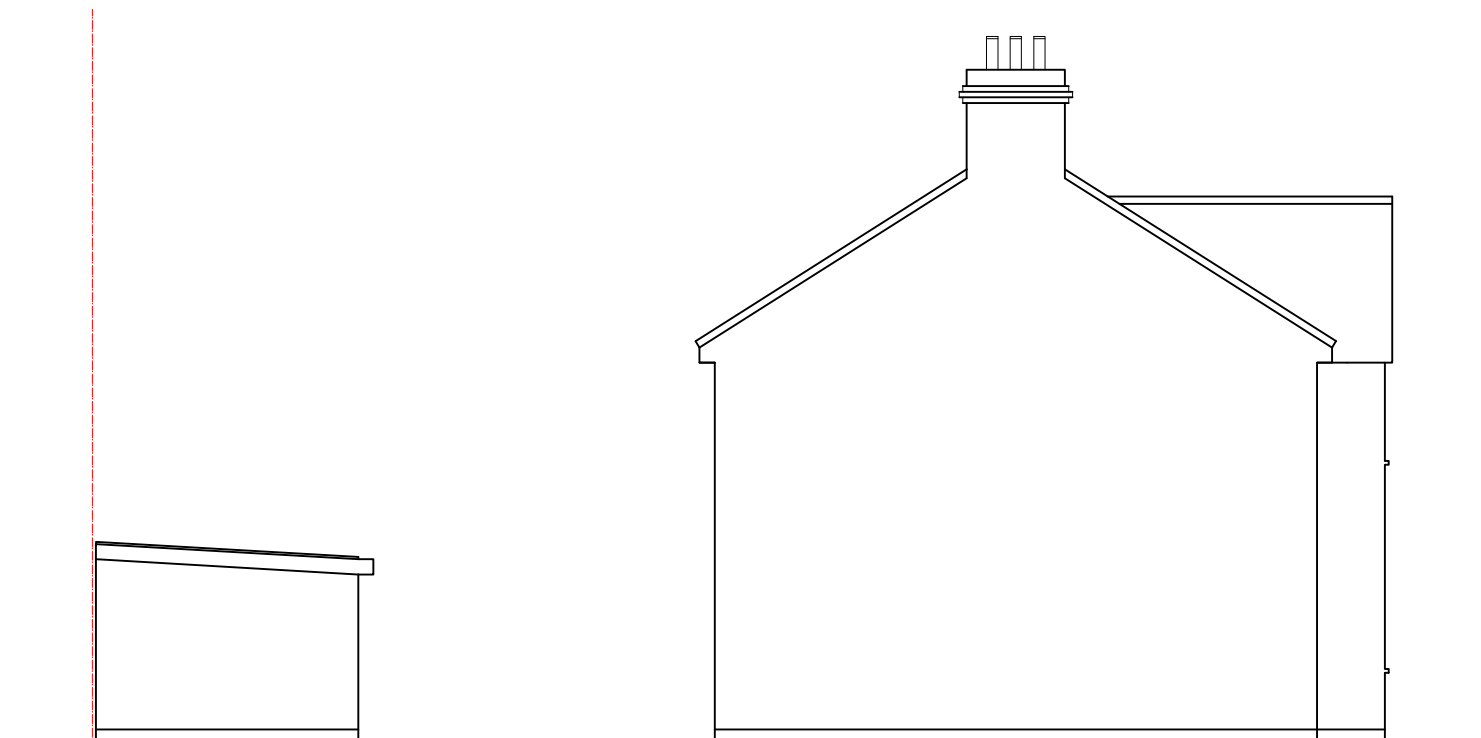

EXISTING SIDE ELEVATION 2

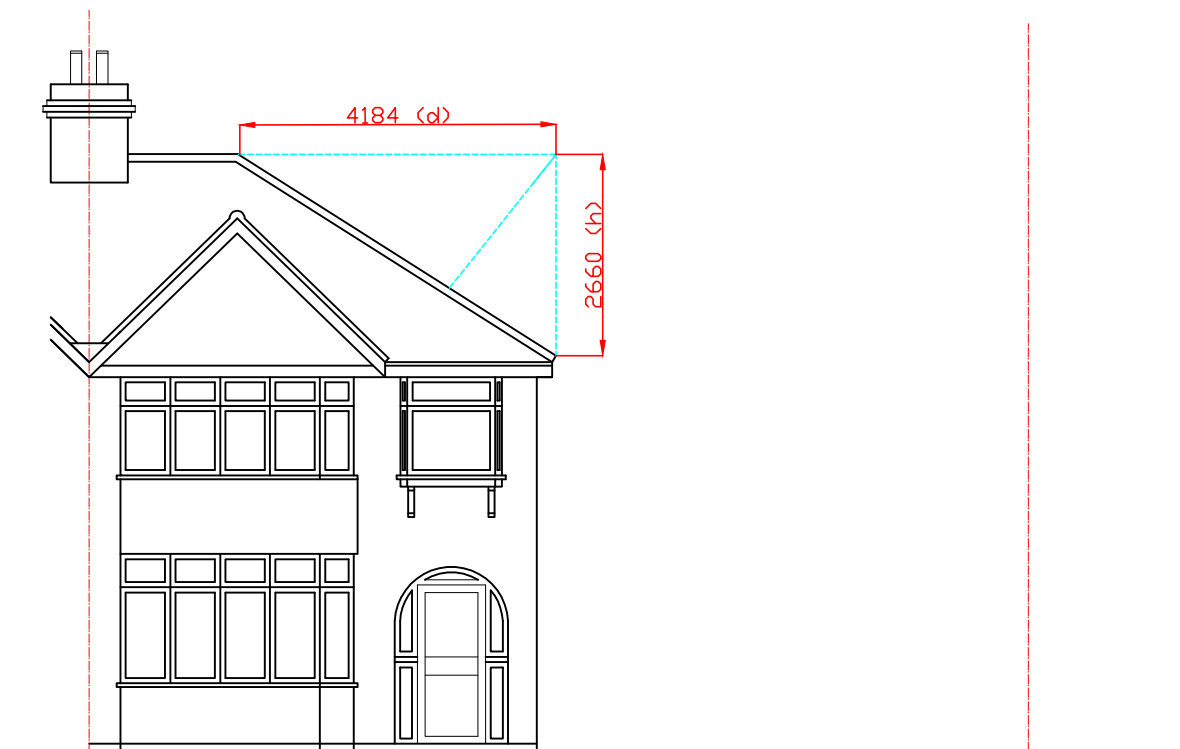

EXISTING FRONT ELEVATION



EXISTING SIDE ELEVATION 1