

FOR TOWN PLANNING ONLY

DWG NO:P001A

DECEMBER 2018

Notes
- This drawing is for town planning purposes only
- It is not to be used for construction
- The client is responsible for obtaining all statutory provisions including Building Regulations approval, works under the Party Wall Act 1996, and CDM Regulations 2015
- Any figured dimensions are based on limited survey information. All figured dimensions are to be verified by the contractor prior to the commencement of works

Neighbouring property

Existing structure

Proposed structure


Rahul Taheem



BSc (Hons), Grad Dip Arch, MA Arch
ARCHITECTURAL CONSULTANTS
Architecture. Planning. Design.
159 Brent Street, Hendon
London, NW4 4DH
T: 07980883228
E: rahulkaheem@hotmail.co.uk

Notes

Rev	Date	Comments
A	25.02.19	Mods

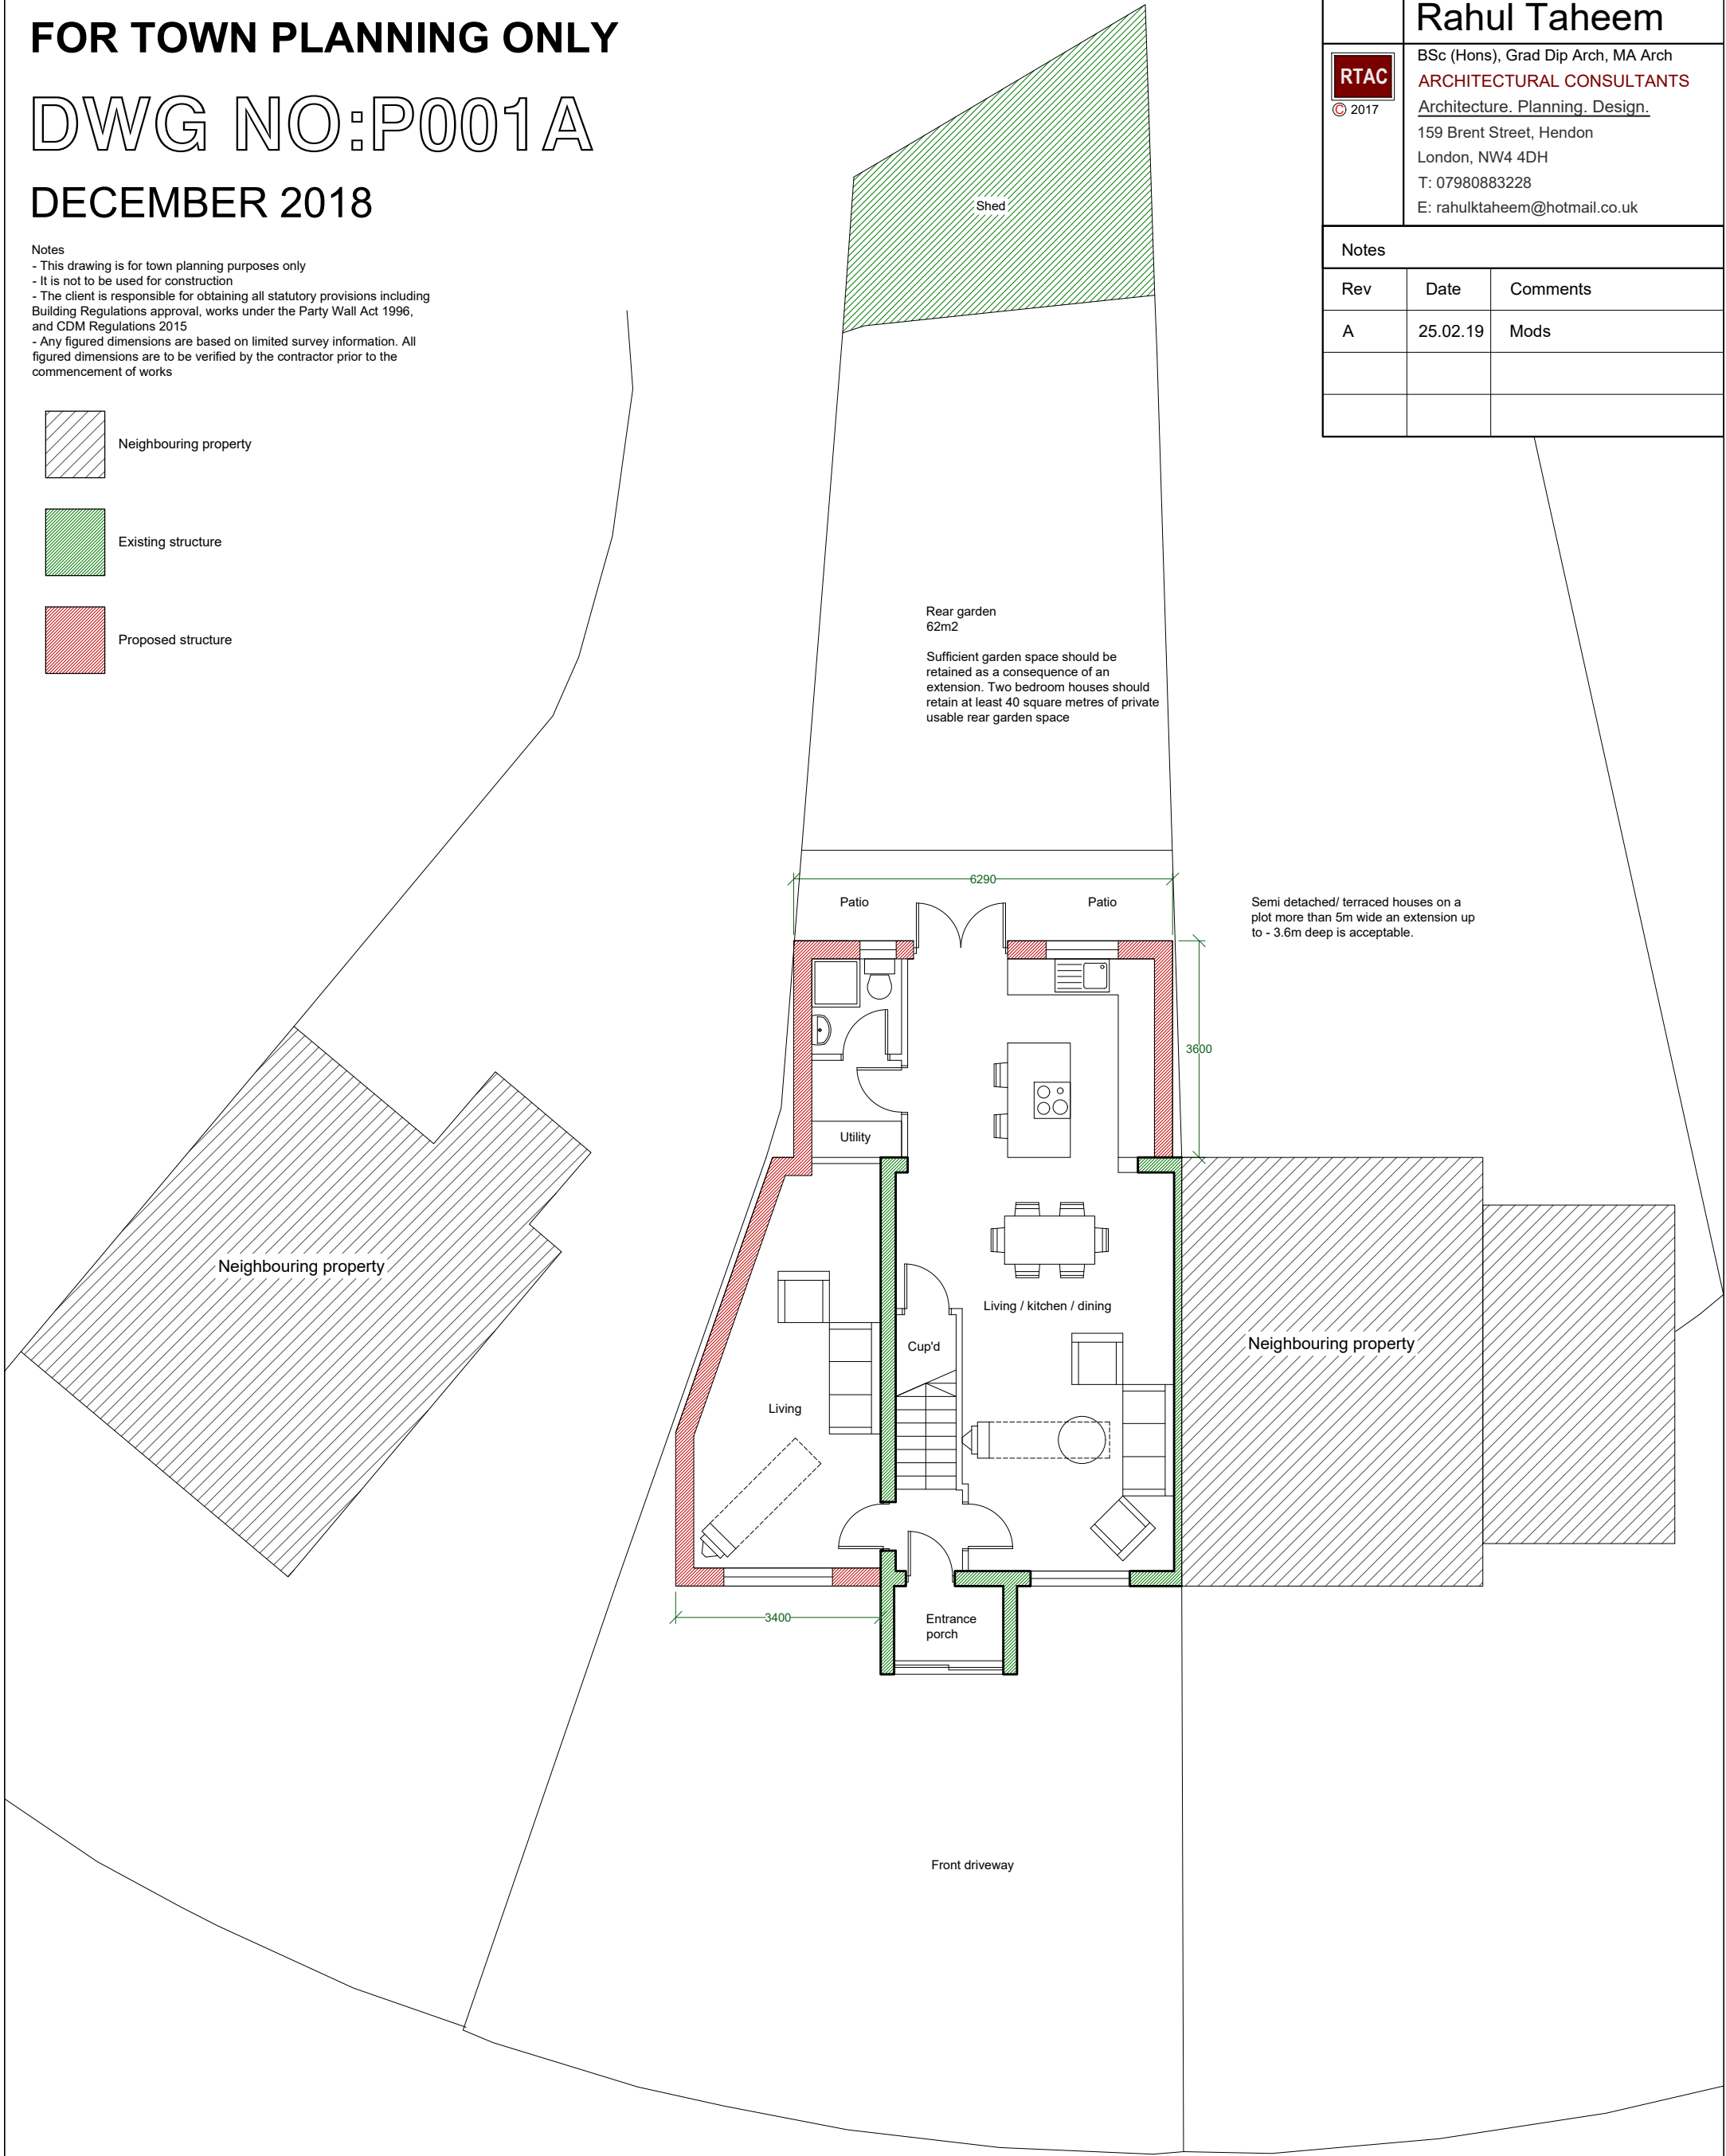

GROUND FLOOR WORKS

Ground floor proposed
106 Haig Road Hillingdon
Uxbridge UB8 3EG

