




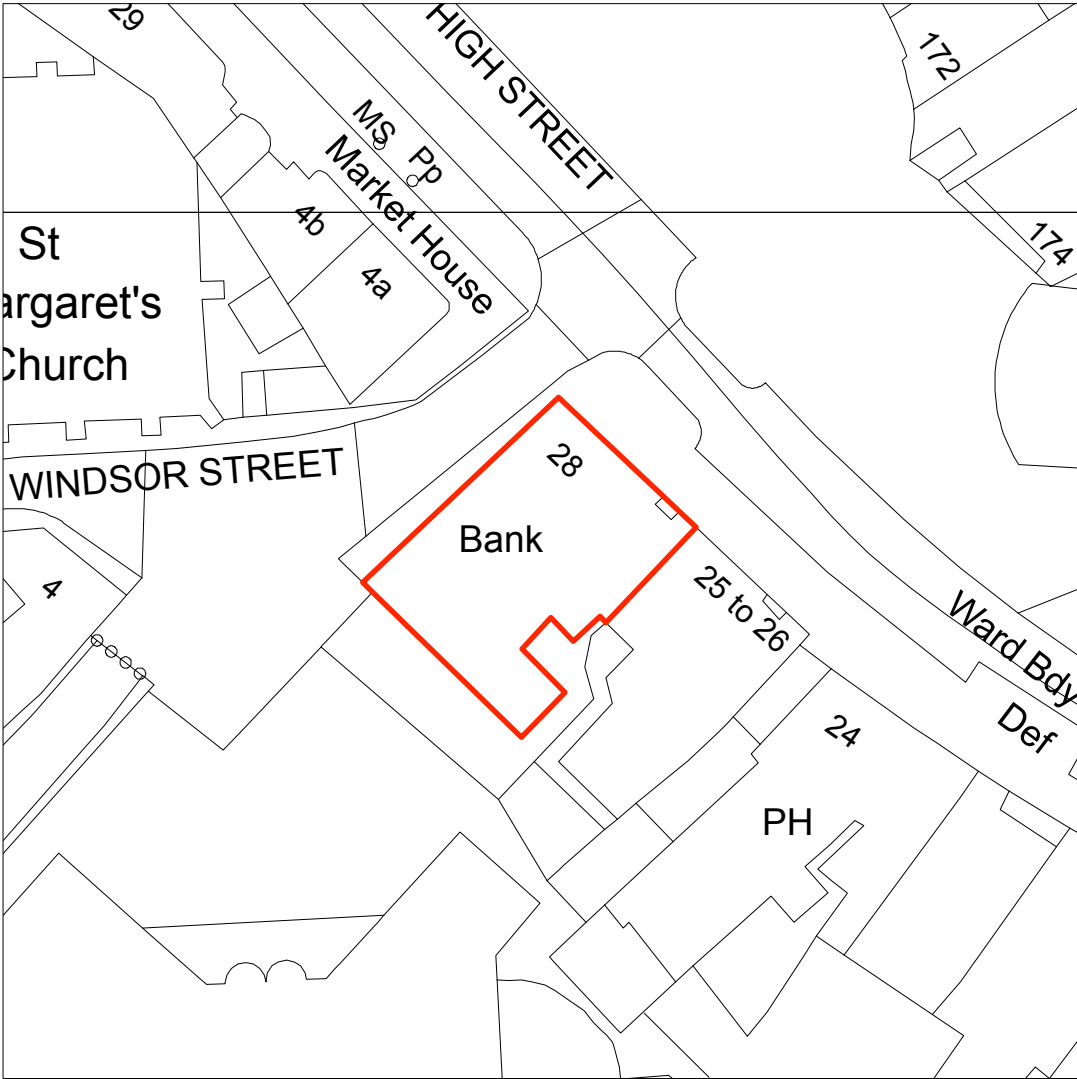


BLOCK PLAN 1:500 @ A3

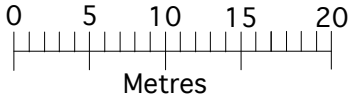

© Crown copyright and database rights 2021 OS 1000038864
Reproduction in whole or in part is prohibited
without the permission of Ordnance Survey.

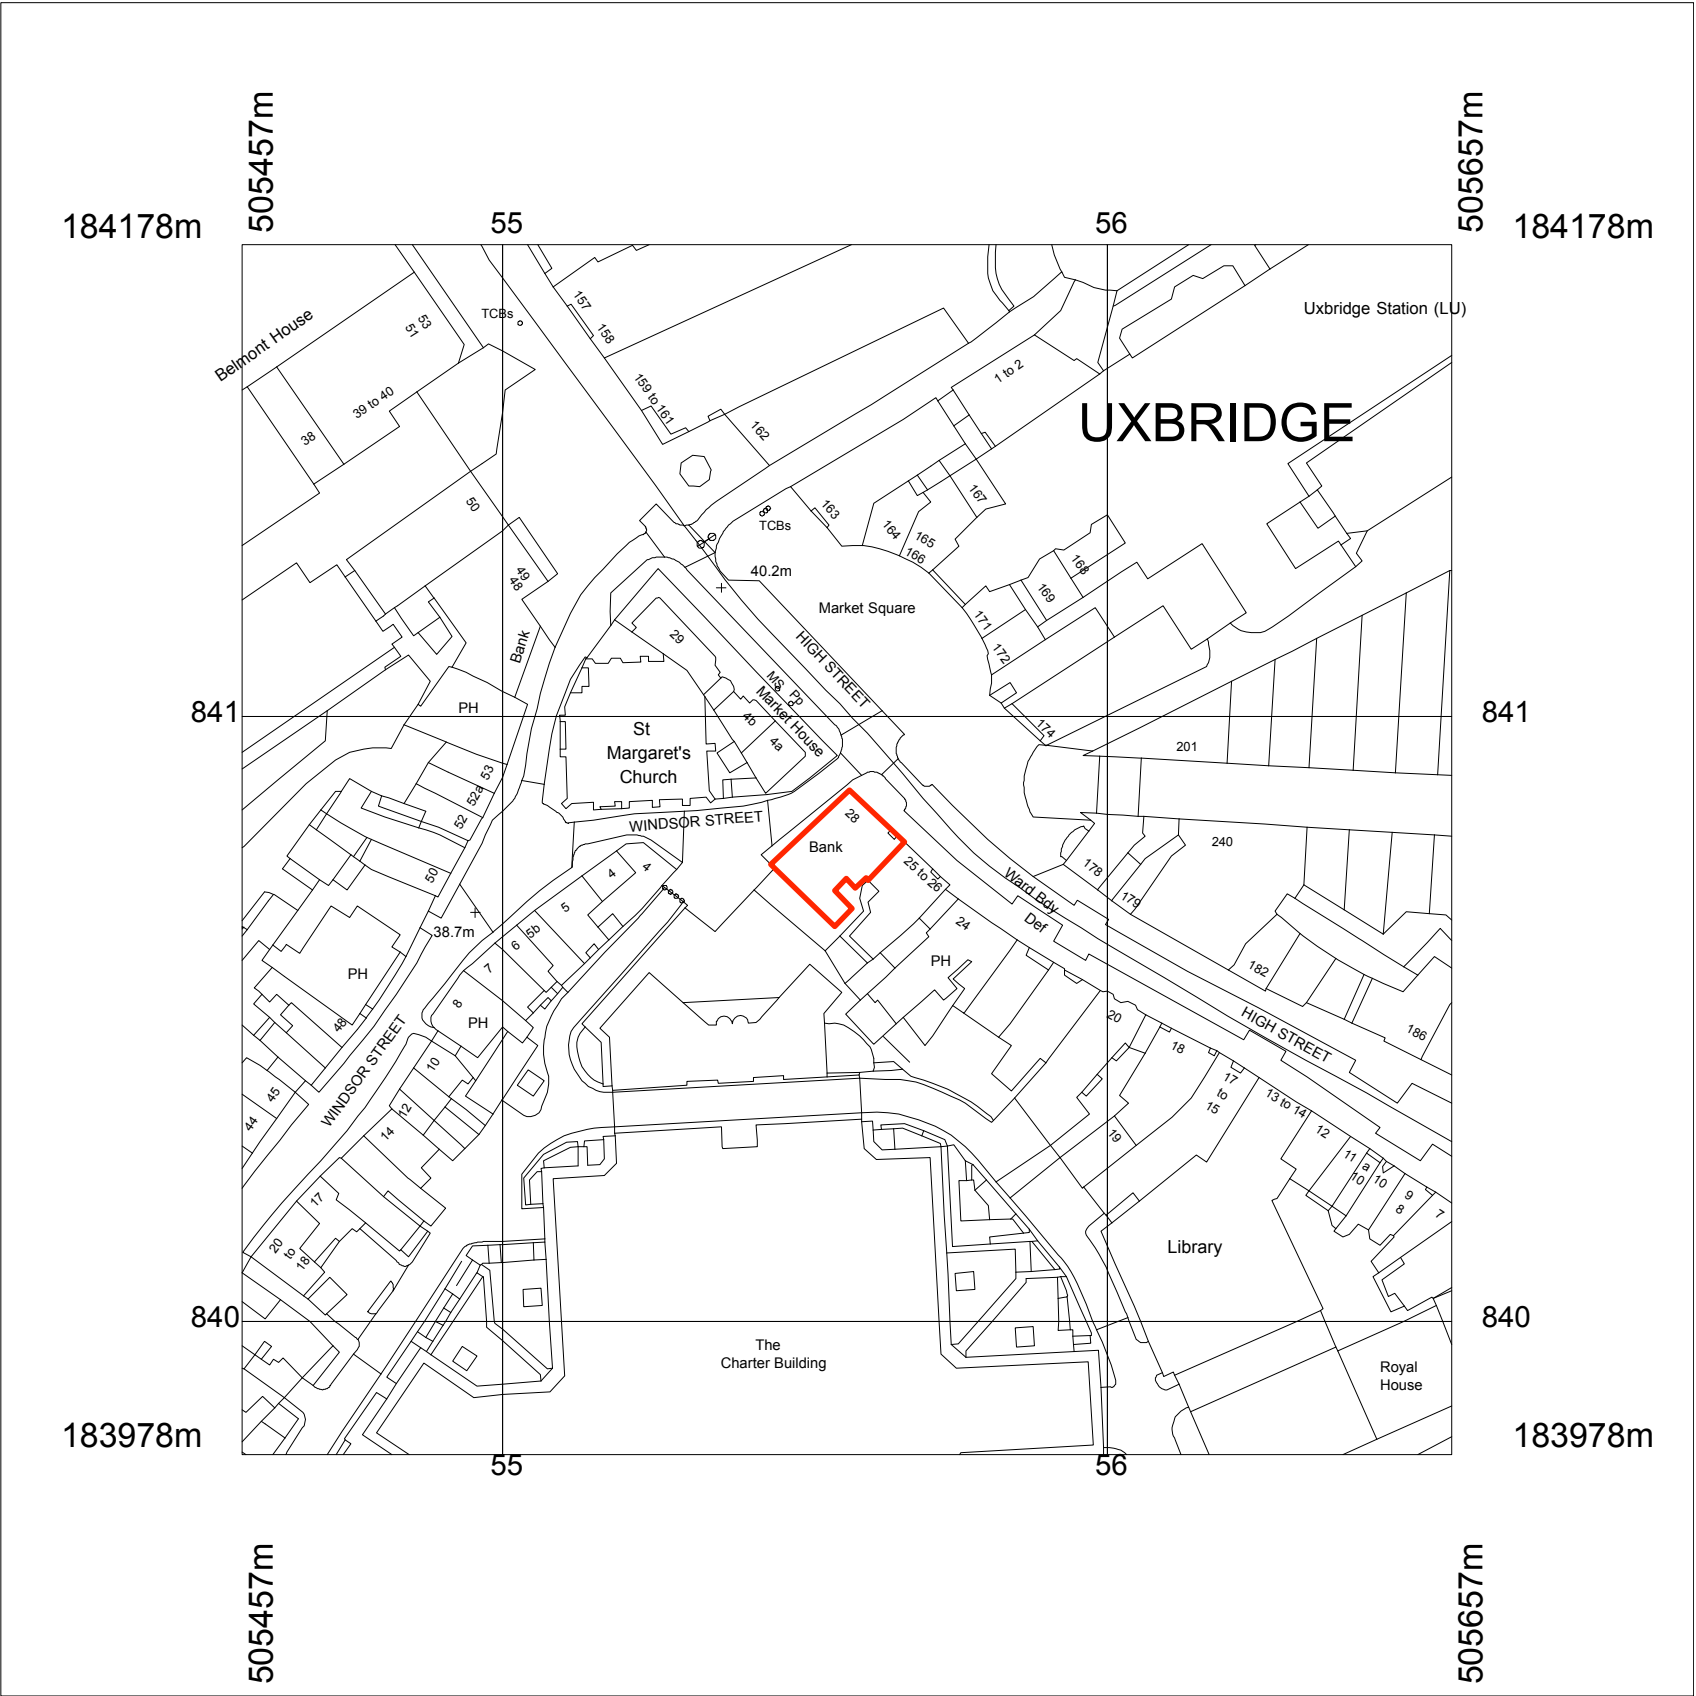

LOCATION PLAN 1:1250 @ A3

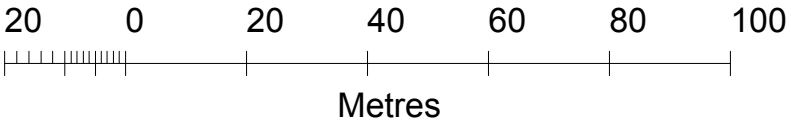

REVISION	BY	DATE	REVISION	BY	DATE	CONTRACTORS MUST CHECK ALL DIMENSIONS ON SITE. ONLY FIGURED DIMENSIONS ARE TO BE WORKED FROM. DISCREPANCIES MUST BE REPORTED TO THE ARCHITECT BEFORE PROCEEDING.
						© THIS DRAWING IS COPYRIGHT

PLANNING

CLIENT	CORPORATE REAL ESTATE
PROJECT	HSBC UXBRIDGE 28 HIGH STREET, UXBRIDGE, UB8 1JN PIN GB7352

PUBLIC	
DRAWING	LOCATION & BLOCK PLAN
DRAWING No.	20 095 PA 01
SCALE	AS NOTED
DRAWN BY / OFFICE	REVISION
JPR / DORCHESTER	-