


- 01 New brand non-illuminated individual built up letters & logo to replace existing. Stonework repairs to be carried out to existing exposed stone fascia behind signage.
- 02 New brand non-illuminated projecting sign to replace existing.
- 03 All painted stonework to be redecorated to match existing up to cornice level.
- 04 Existing ground floor window frames to be repainted white.
- 05 Remove existing marketing vinyl from window.
- 06 New fire exit door to replace existing.

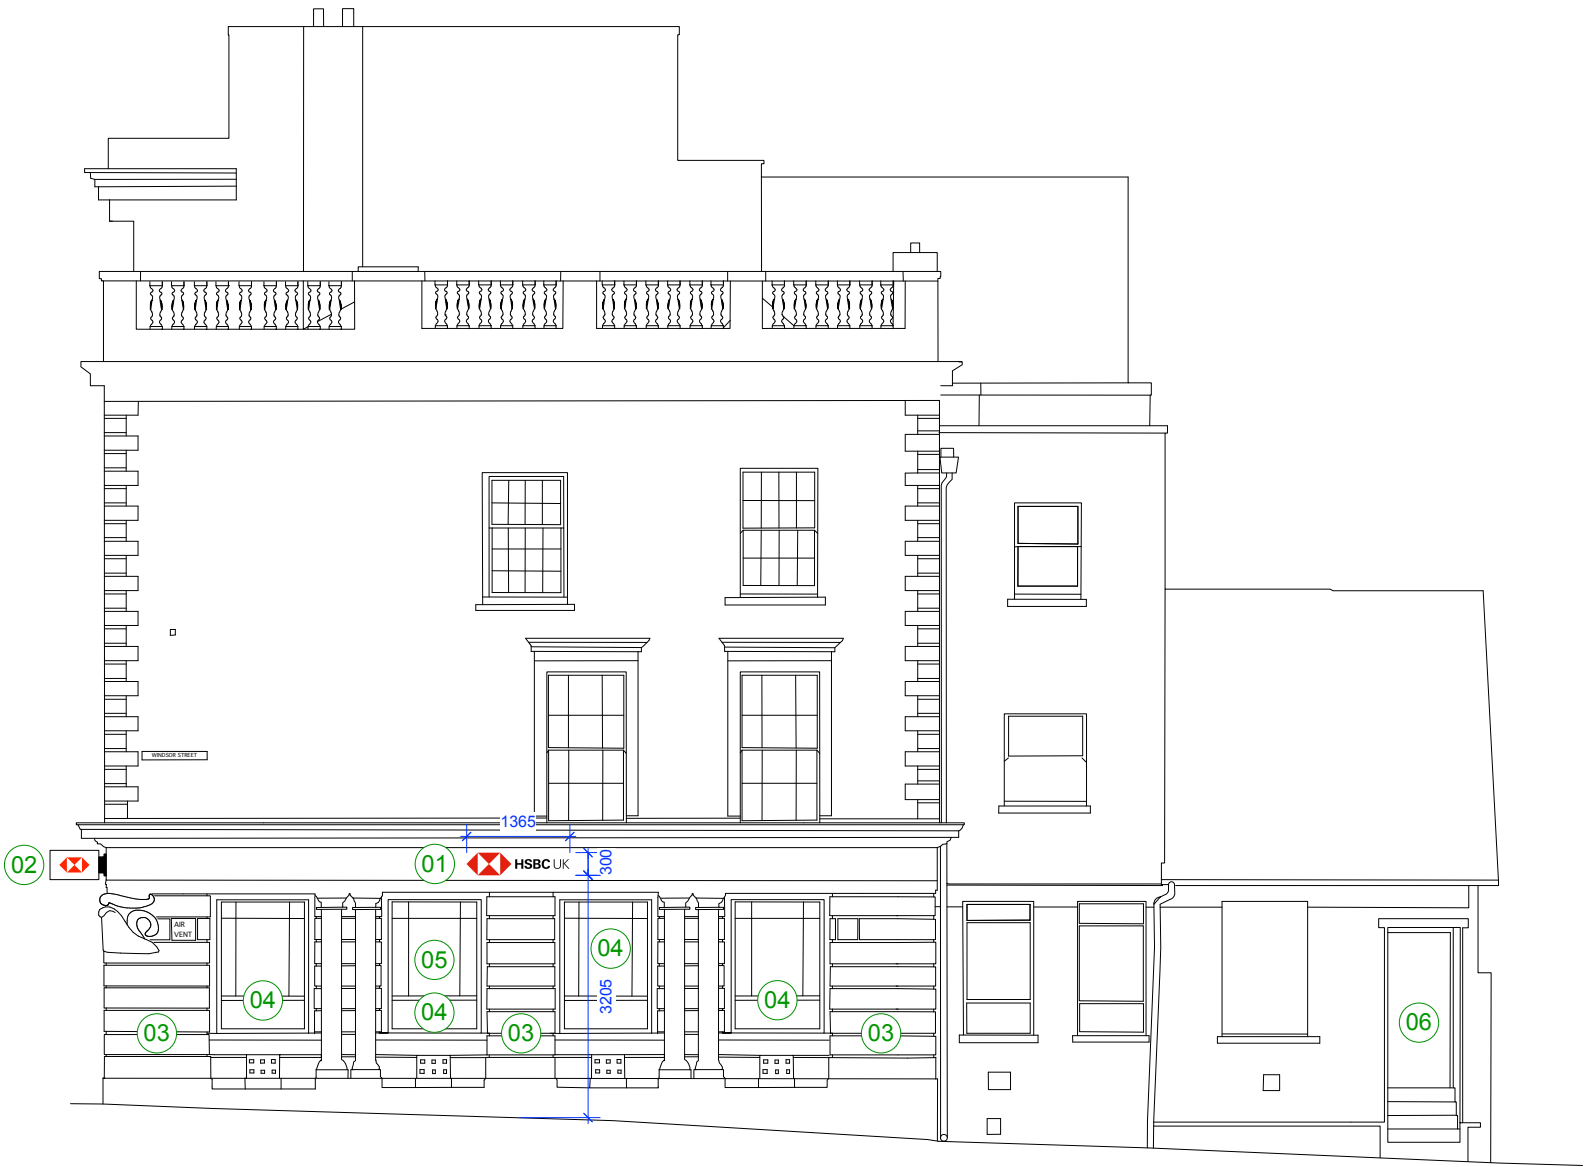

WINDSOR STREET ELEVATION