


- 01 New brand non-illuminated individual built up letters & logo to replace existing. Stonework repairs to be carried out as required.
- 02 New brand non-illuminated conservation style projecting sign to replace existing projecting sign.
- 03 All painted stonework to be redecorated to match existing up to cornice level.
- 04 Existing ground floor window frames to be repainted white.
- 05 Remove existing marketing vinyl from window.
- 06 Existing fire exit door replaced with new mild steel secure door clad in timber to match existing in appearance. Refer to separate door detail drawing.

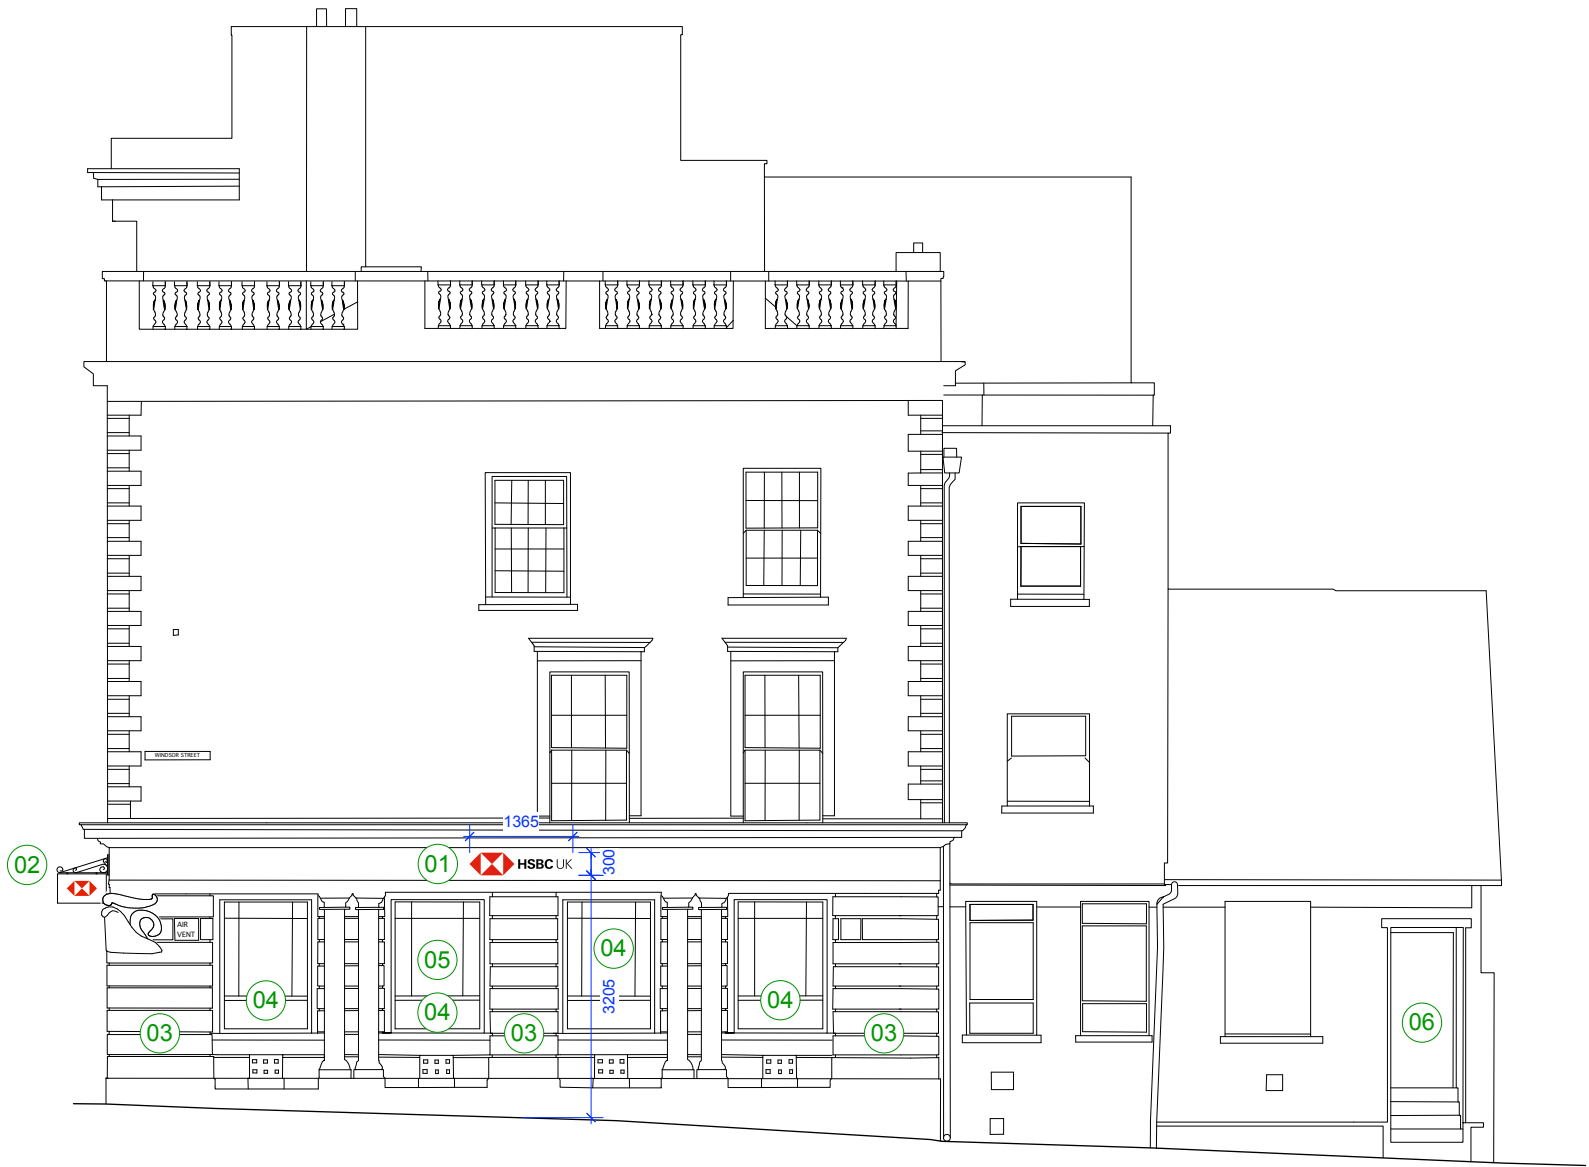

WINDSOR STREET ELEVATION