

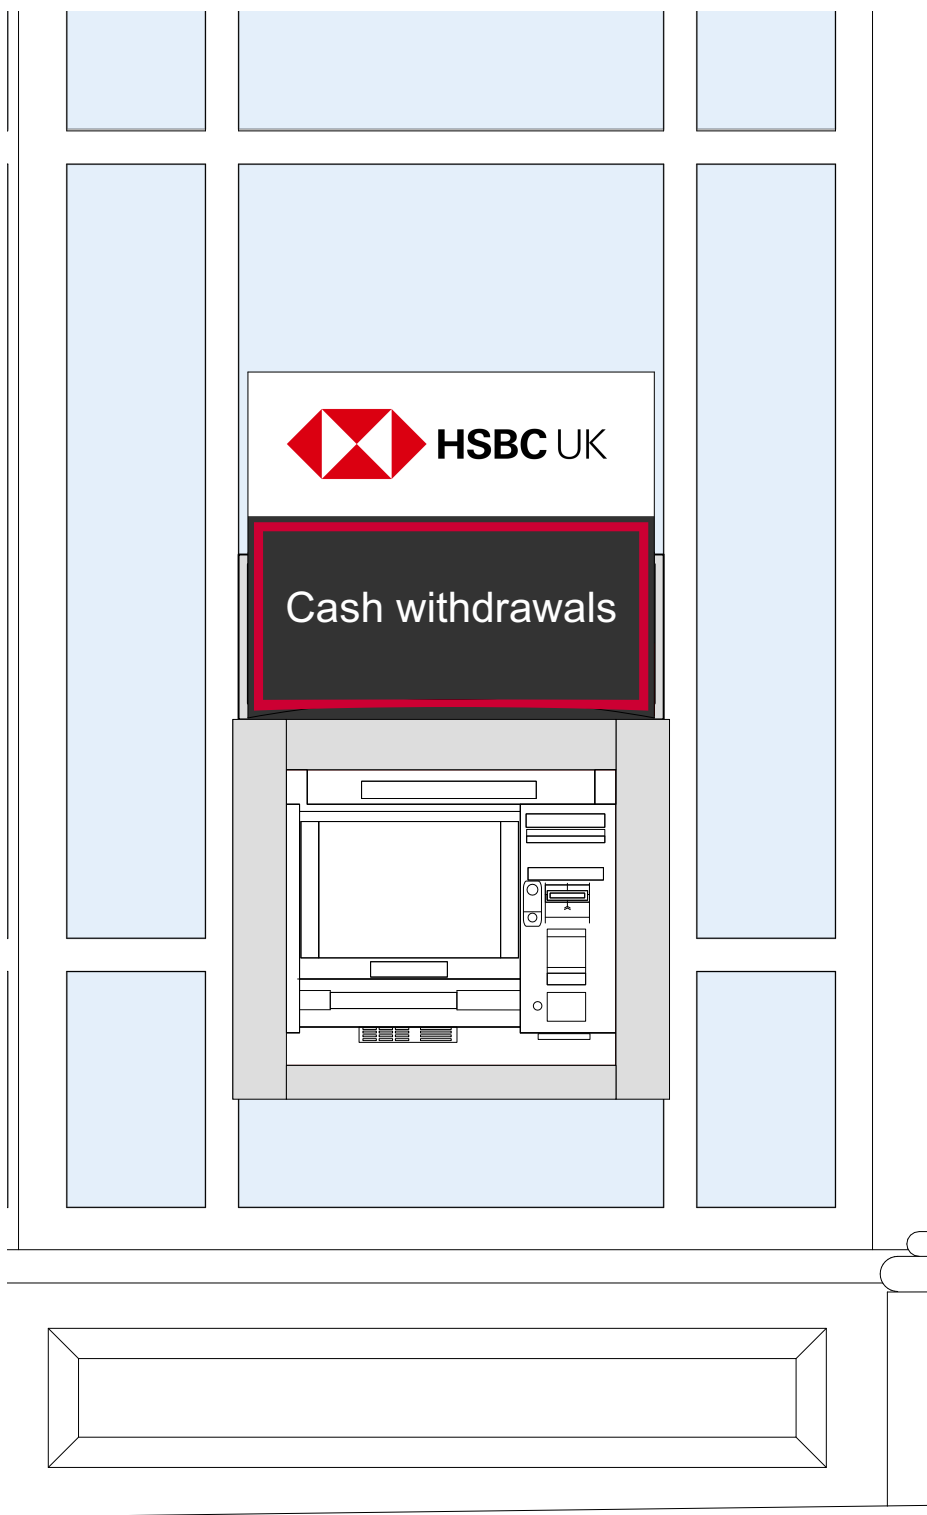


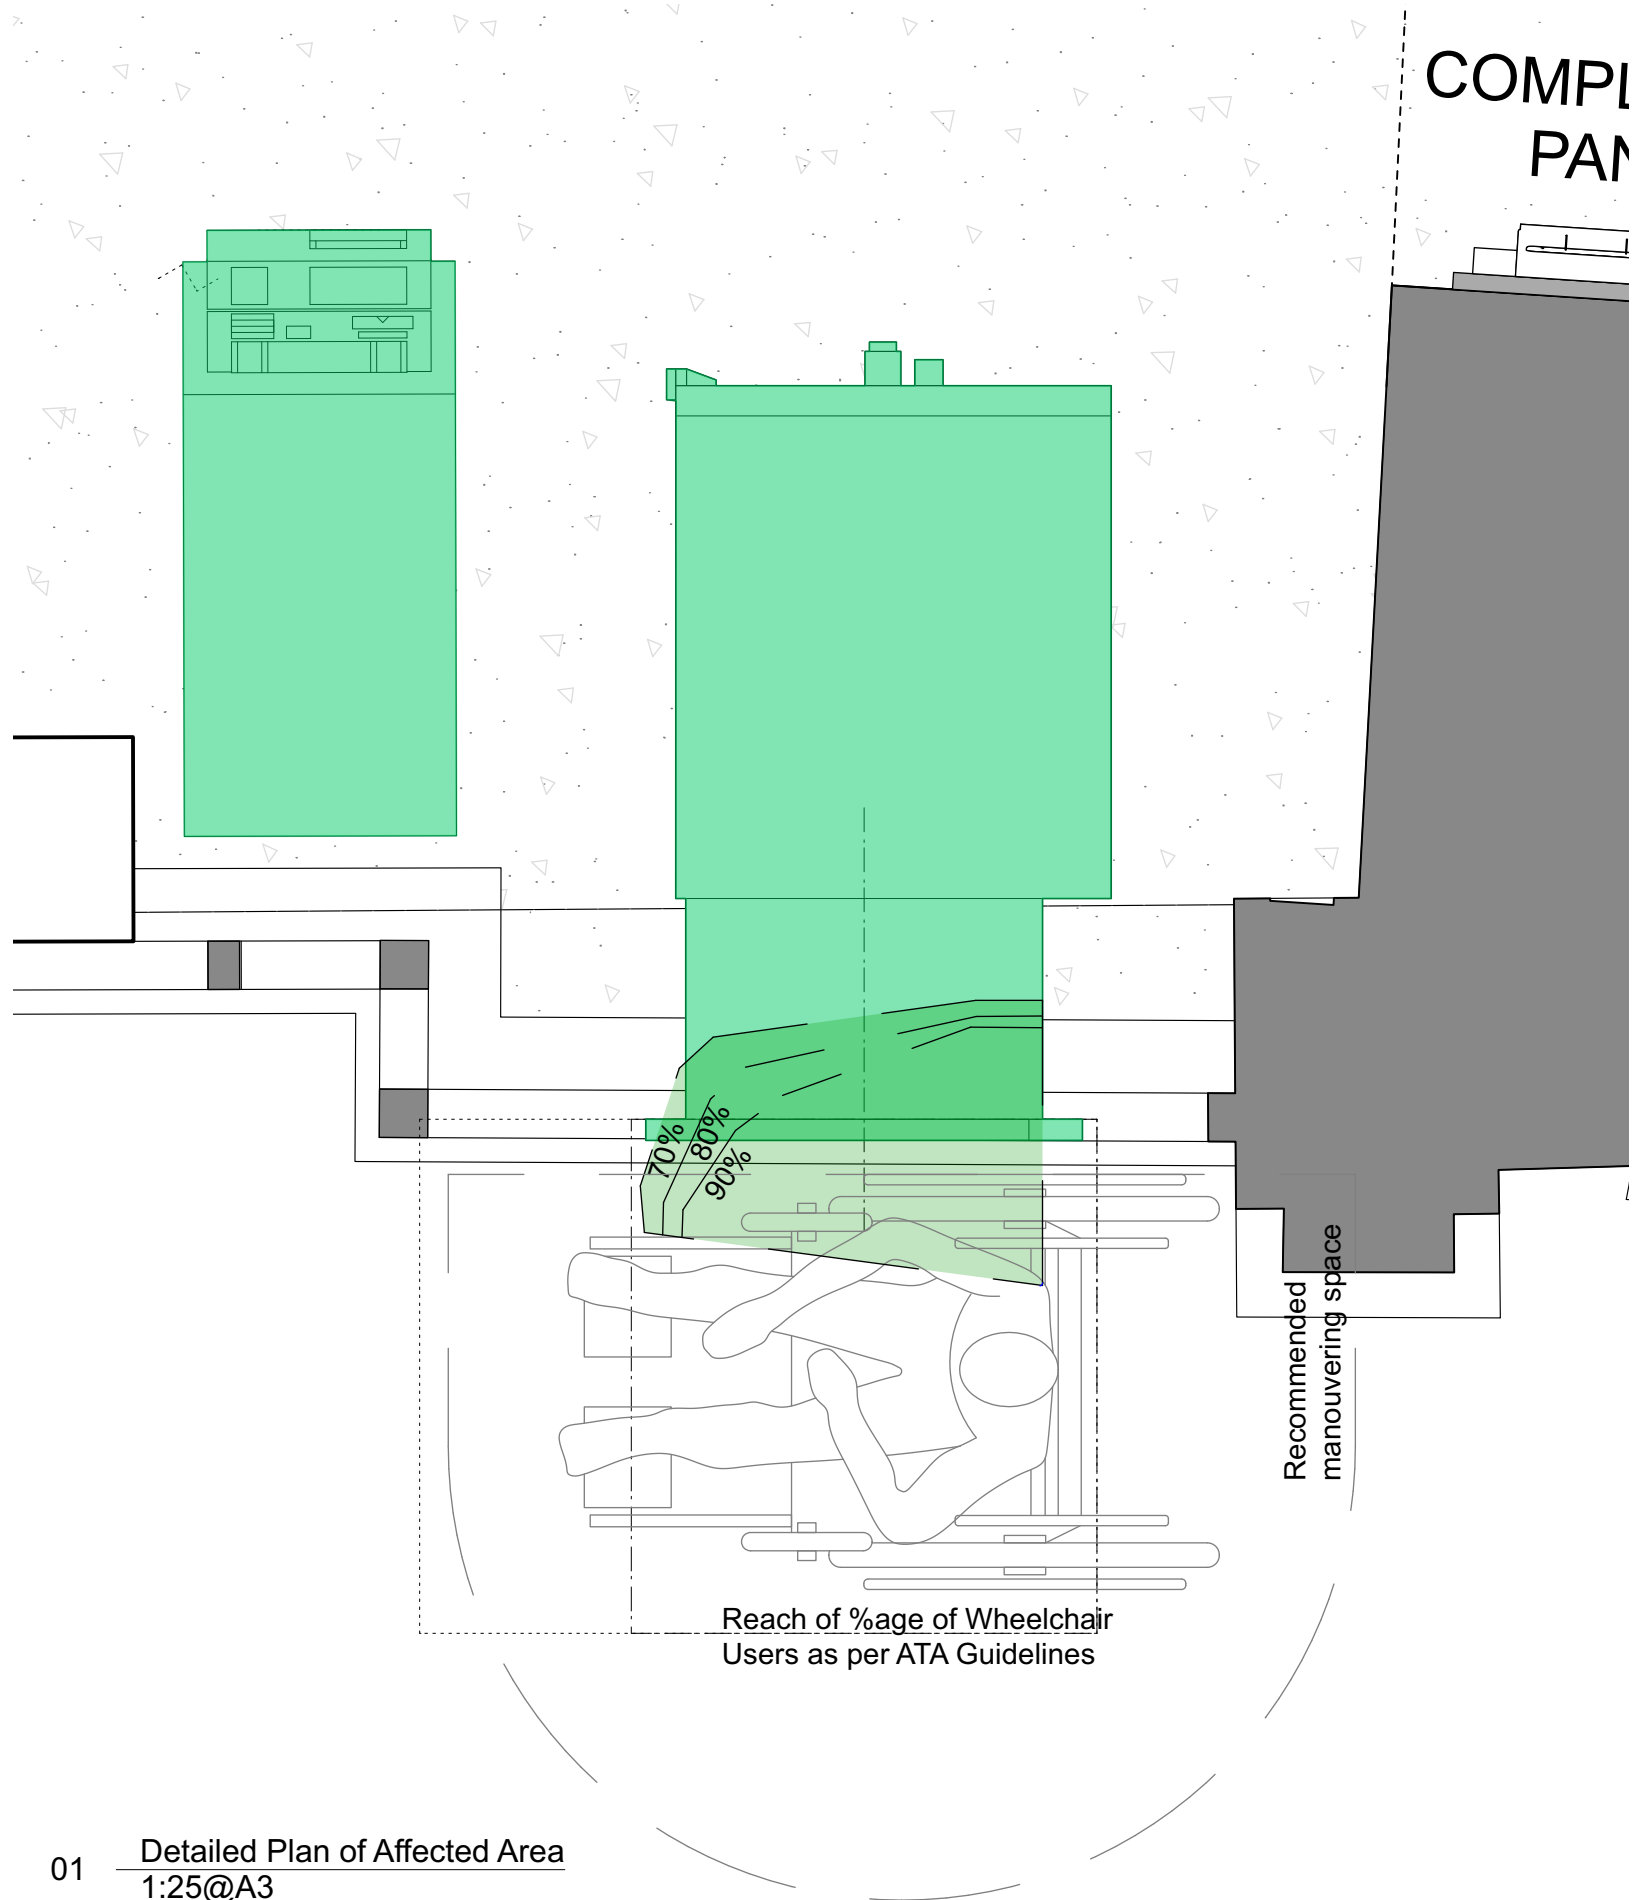

CONTRACTORS MUST CHECK ALL DIMENSIONS ON SITE. ONLY FIGURED
DIMENSIONS ARE TO BE WORKED FROM. DISCREPANCIES MUST BE
REPORTED TO THE ARCHITECT BEFORE PROCEEDING.

© THIS DRAWING IS COPYRIGHT

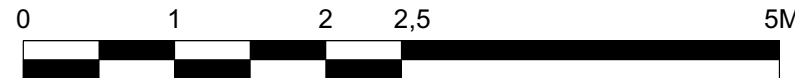

02 Detailed Elevation of Affected Area
1:25@A3

03 Elevation of Affected Area
1:100@A3

PUBLIC

A&Q
PARTNERSHIP

UNITED KINGDOM • HONG KONG
www.aqp.co.uk
architecture | design | masterplanning | interiors

REVISION

BY

DATE

REVISION

BY

DATE

CONTRACTORS MUST CHECK ALL
DIMENSIONS ON SITE. ONLY FIGURED
DIMENSIONS ARE TO BE WORKED FROM.
DISCREPANCIES MUST BE
REPORTED TO THE ARCHITECT
BEFORE PROCEEDING.

© THIS DRAWING IS COPYRIGHT

**PLANNING
APPLICATION**

CLIENT:

CORPORATE REAL ESTATE

PROJECT:

28 High Street,
Uxbridge,
UB8 1JN

DRAWING:

Existing Elevation 01

DRAWING No:

21035 237 PA 02

DRAWN BY / OFFICE:

JM LONDON

SCALE:

1:100 @ A3
1:50 @ A1

REVISION:

TB V10.1