



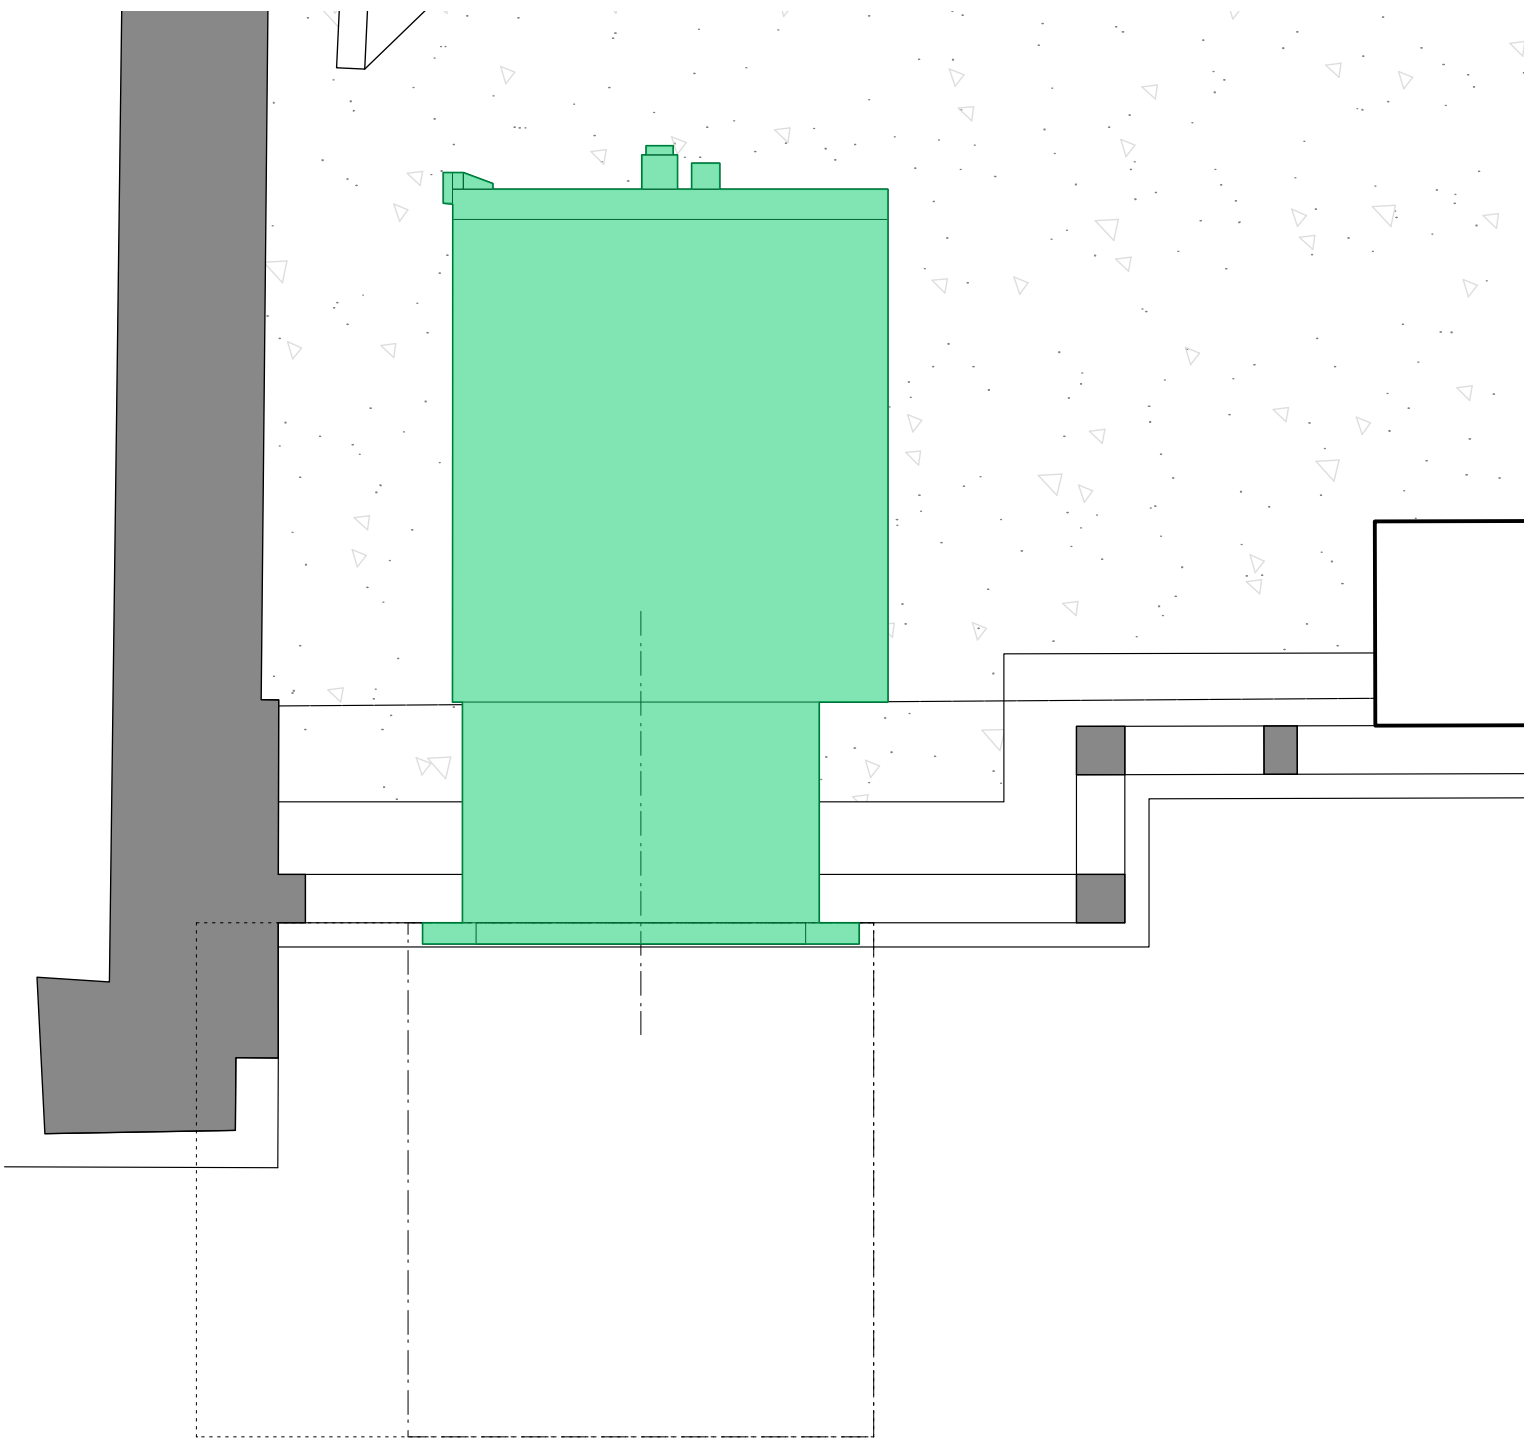

01 Detailed Plan of Affected Area
1:25@A3

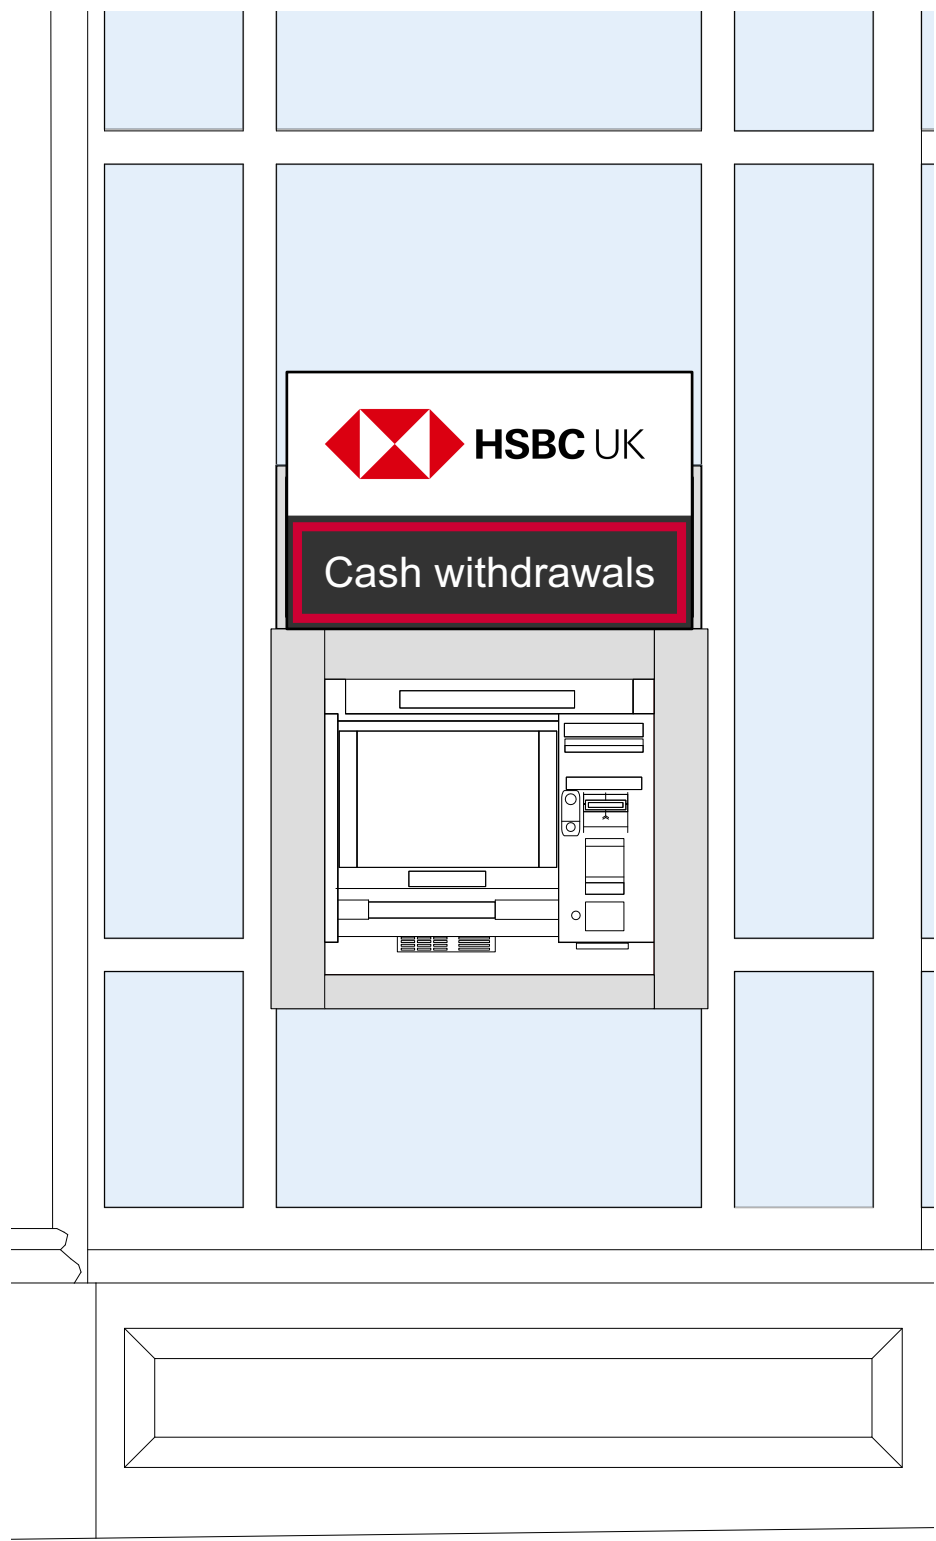

02 Detailed Elevation of Affected Area
1:25@A3



03 Elevation of Affected Area
1:100@A3

CONTRACTORS MUST CHECK ALL DIMENSIONS ON SITE. ONLY FIGURED DIMENSIONS ARE TO BE WORKED FROM. DISCREPANCIES MUST BE REPORTED TO THE ARCHITECT BEFORE PROCEEDING.

© THIS DRAWING IS COPYRIGHT

