

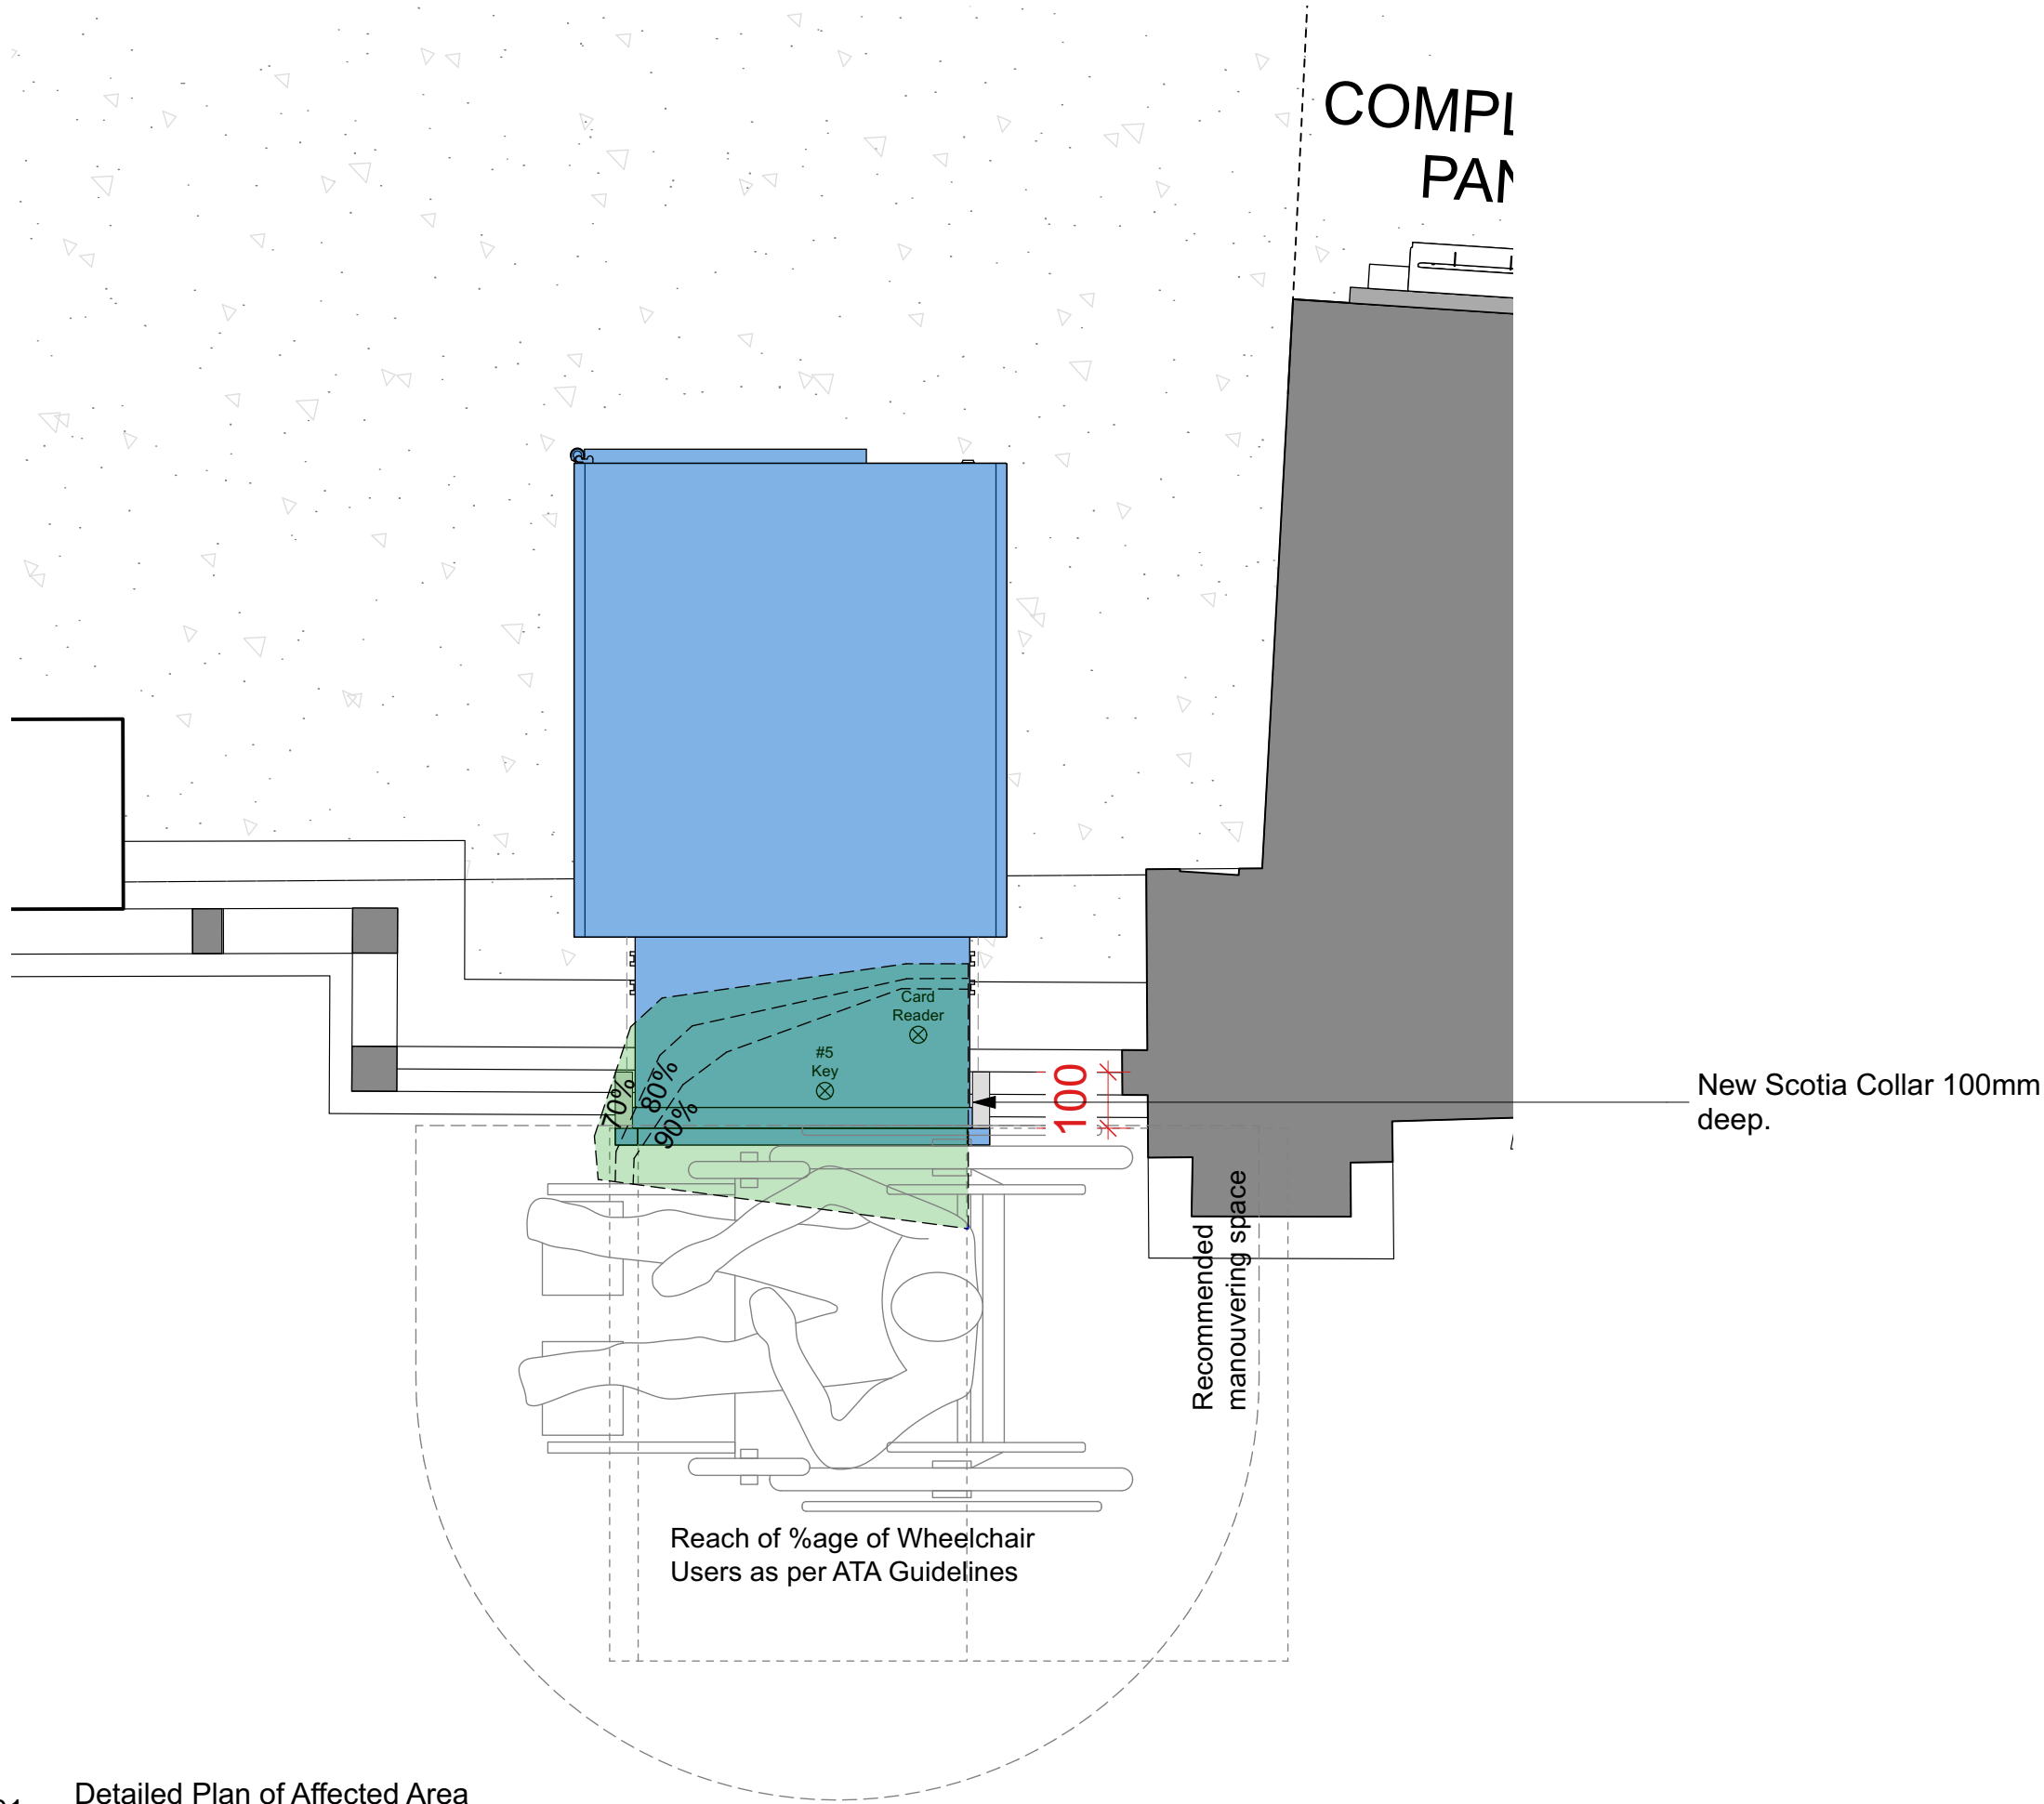


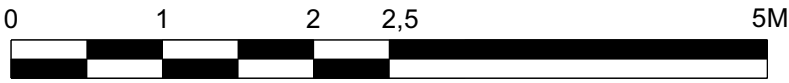

01 Detailed Plan of Affected Area
1:25@A3

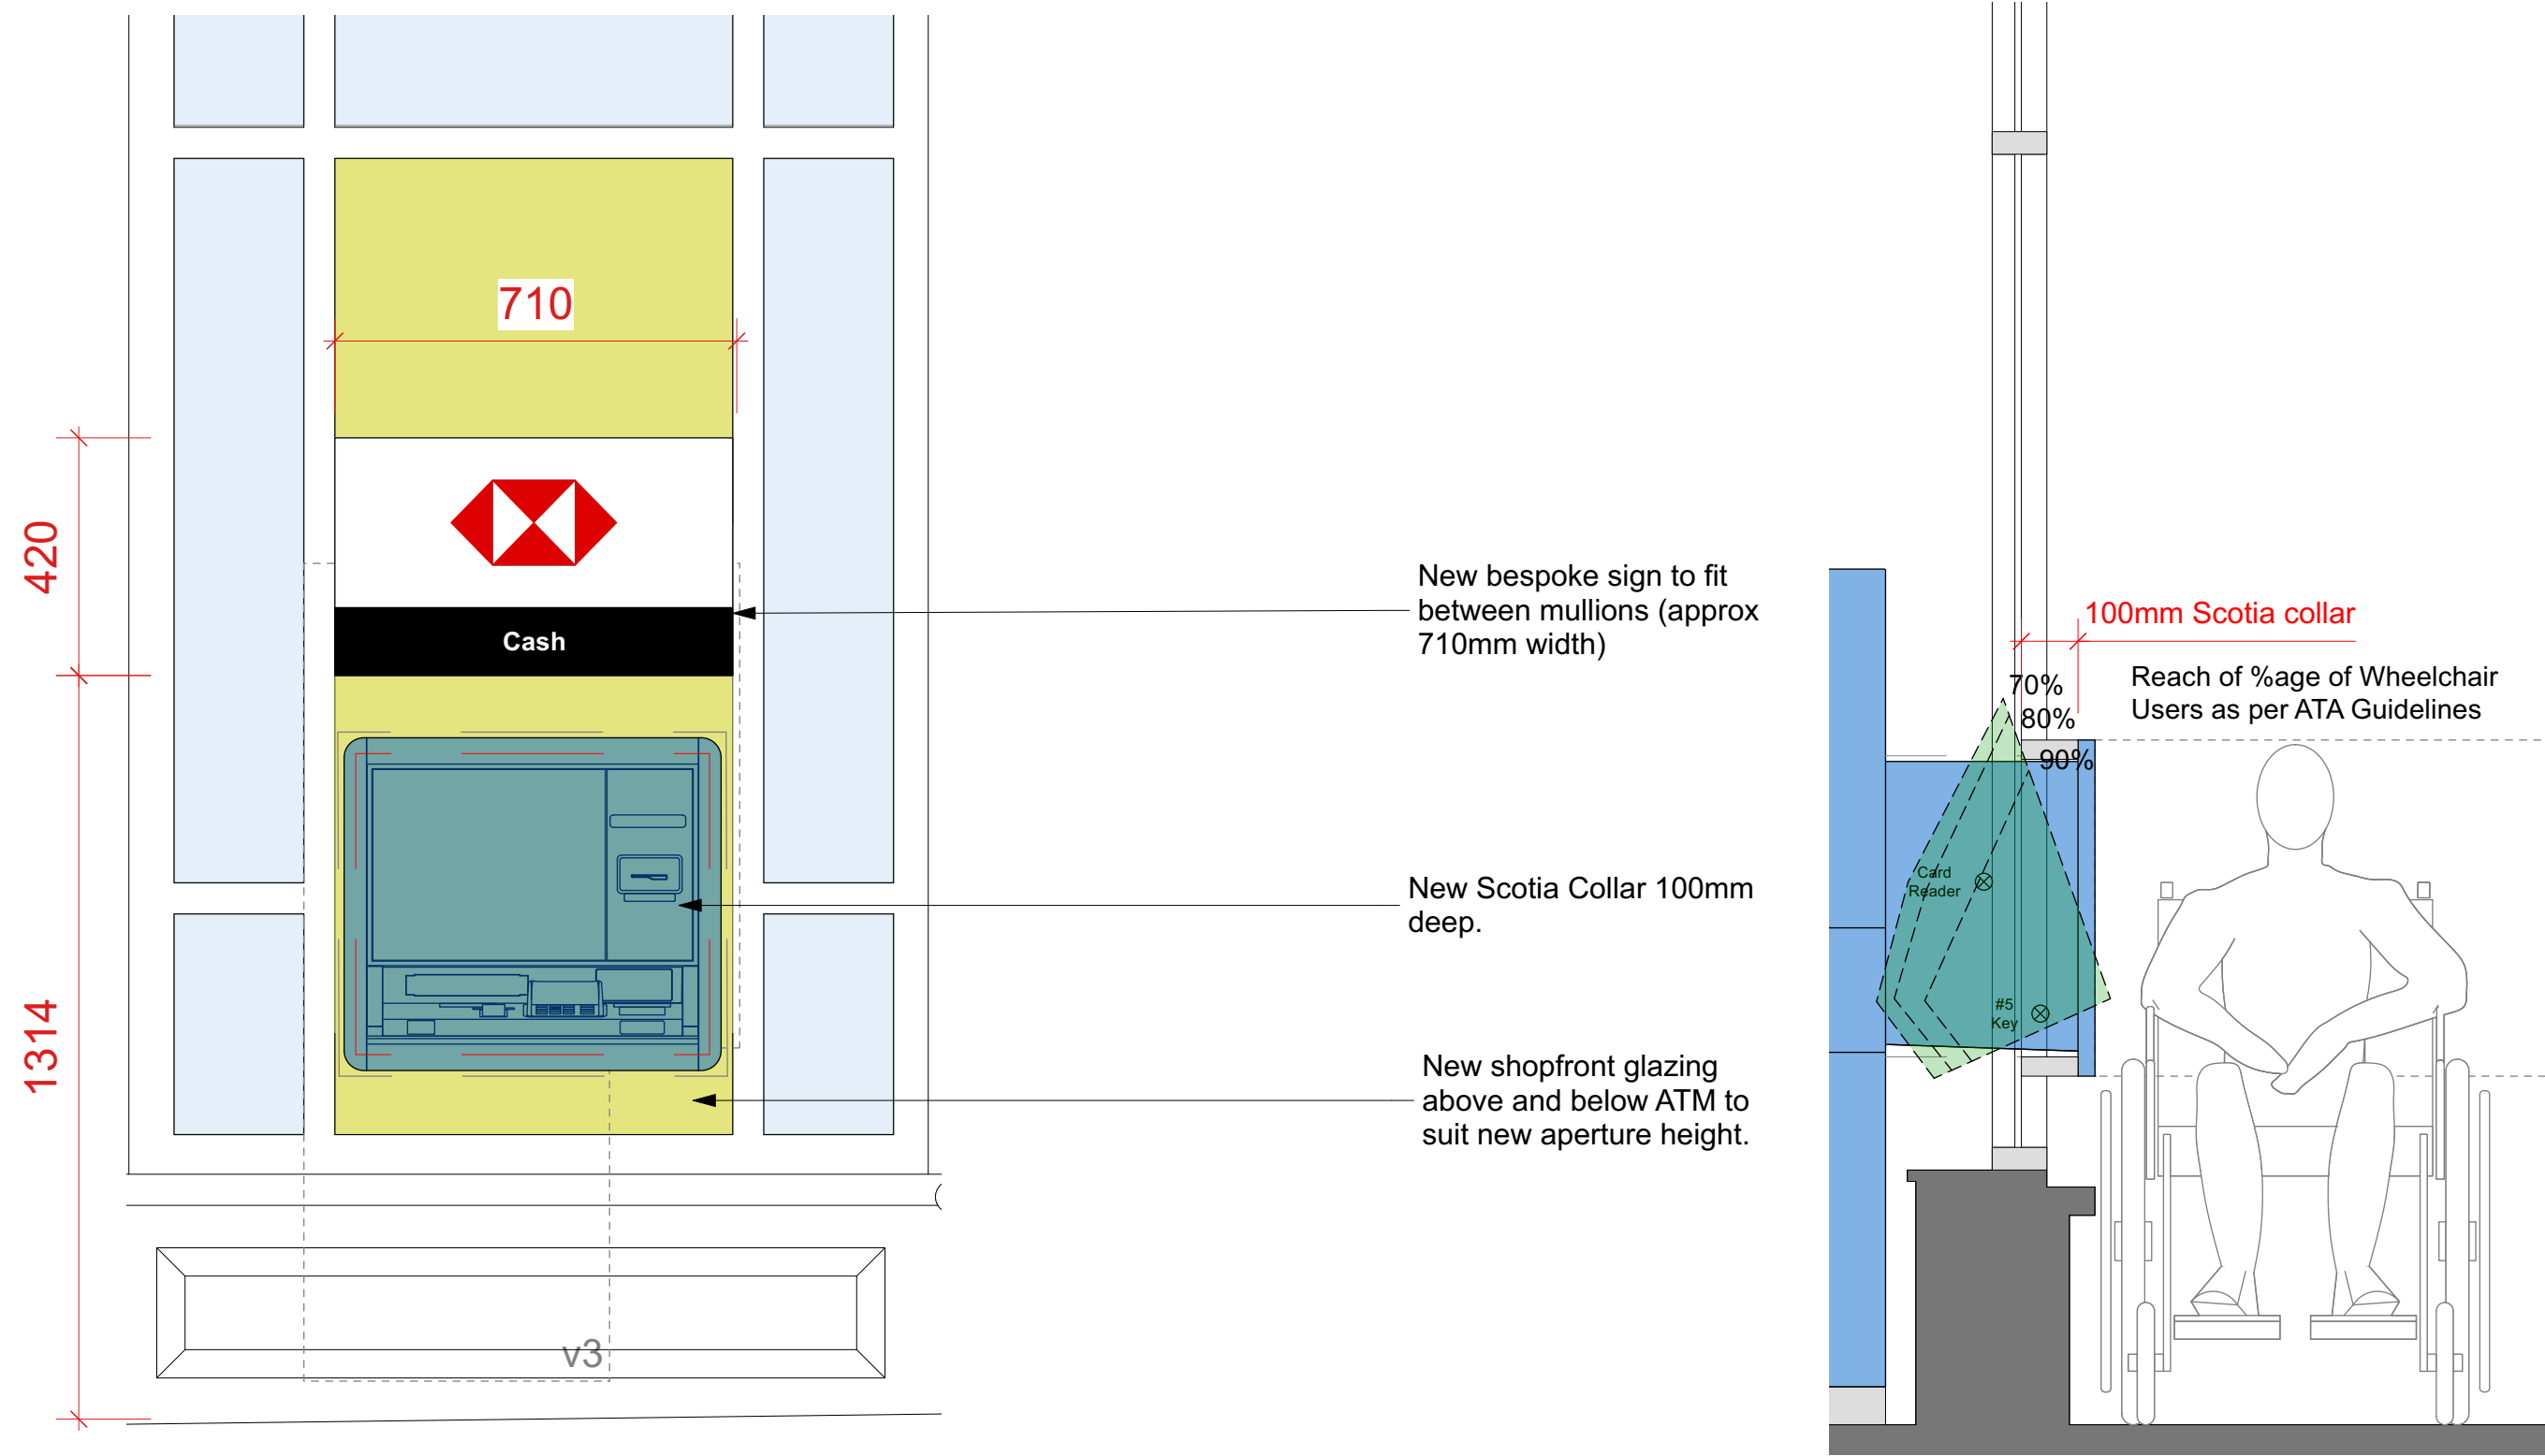

02 Detailed Elevation of Affected Area
1:25@A3

03 Detailed Section of Affected Area
1:25@A3



04 Elevation of Affected Area
1:100@A3