



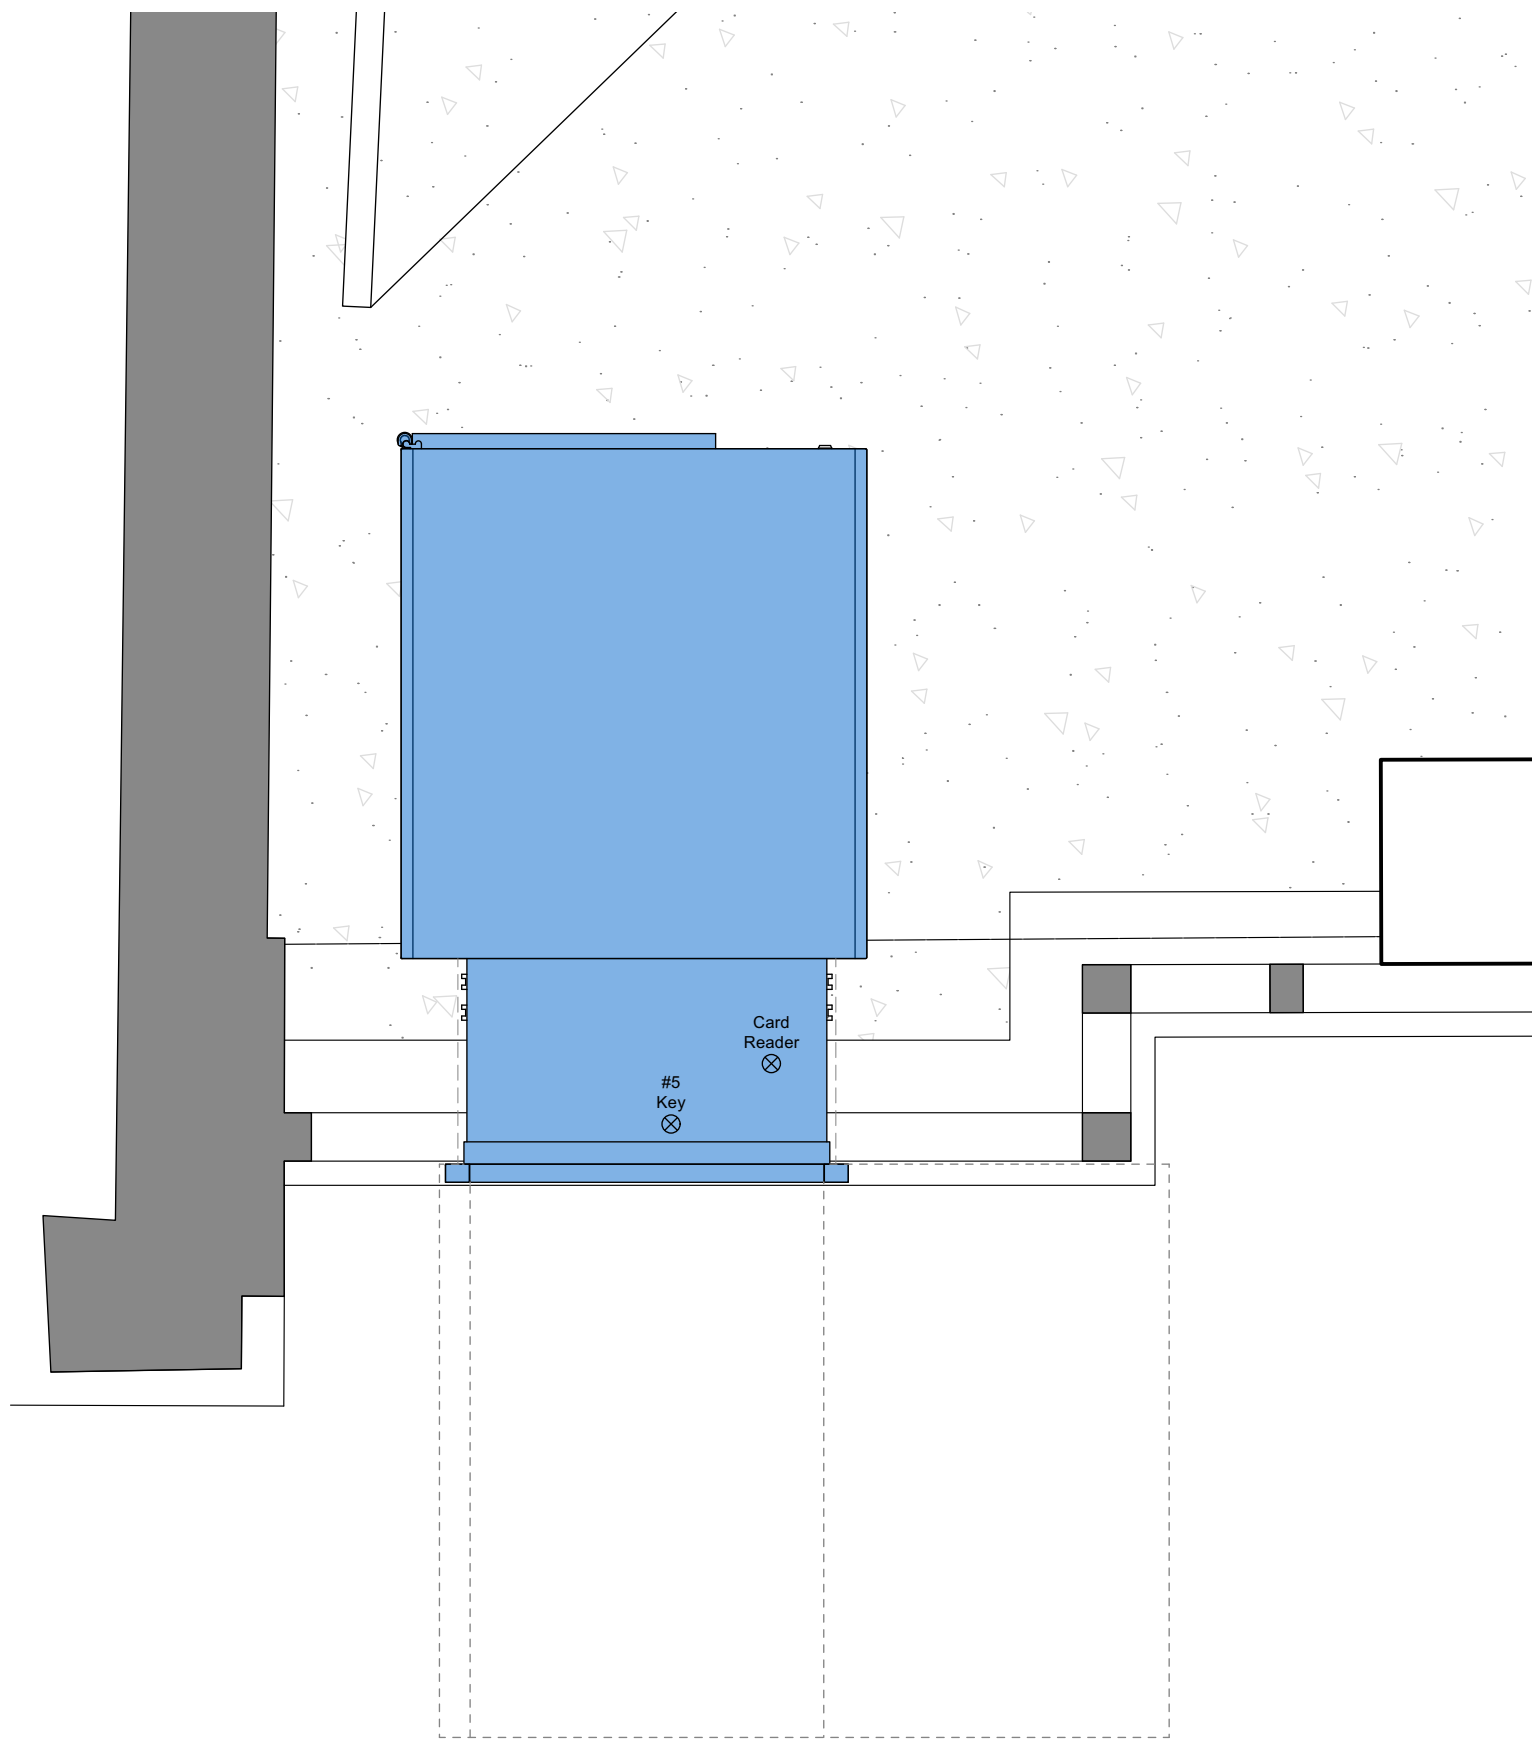

01 Detailed Plan of Affected Area
1:25@A3

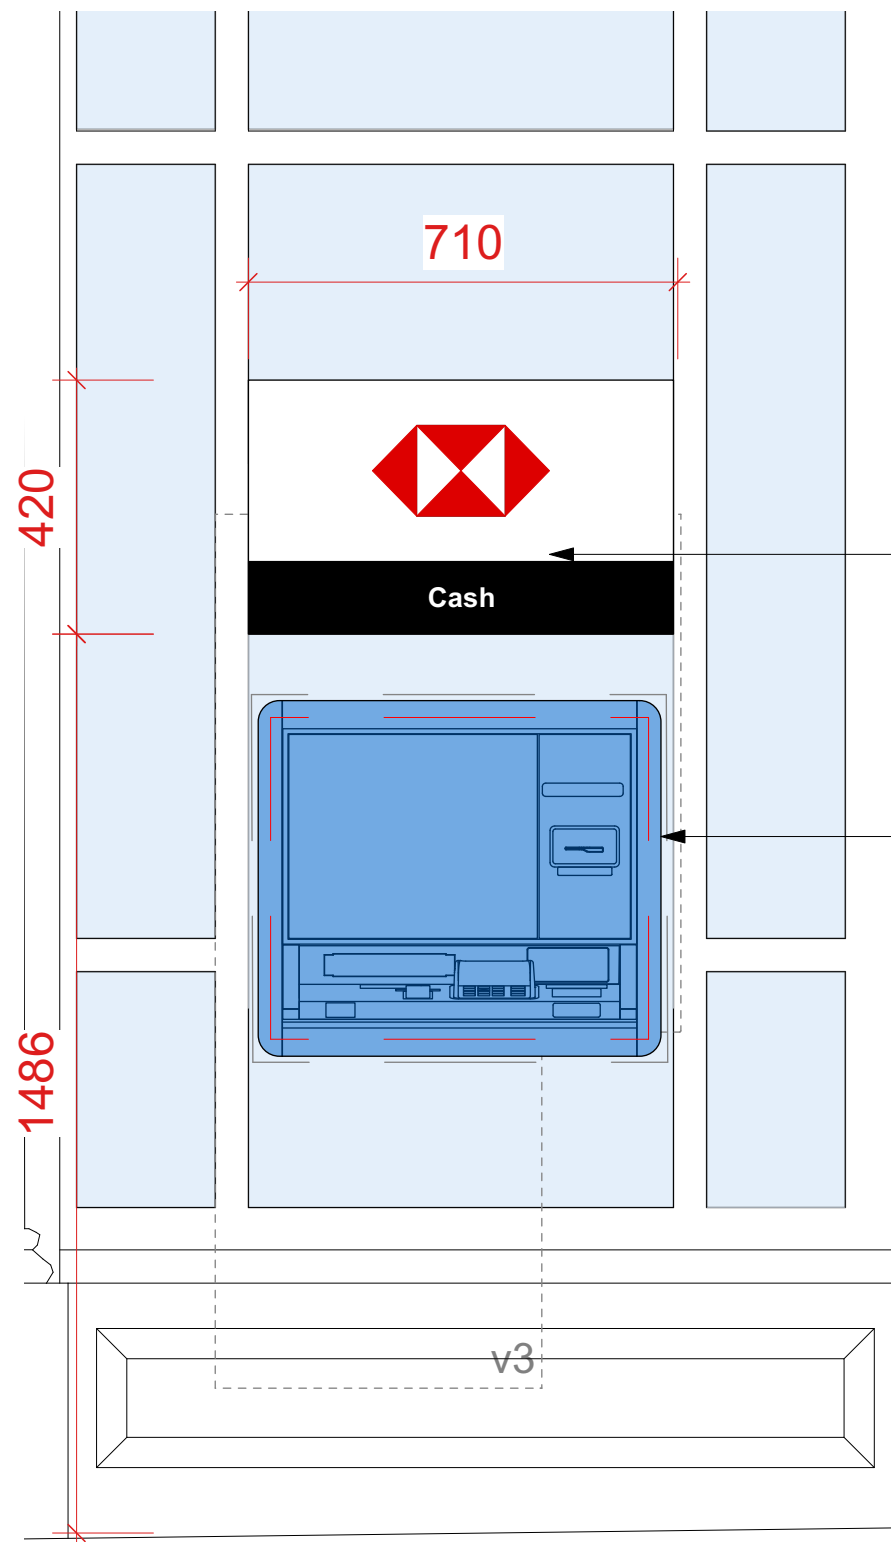


New bespoke sign to fit
between mullions (approx
710mm width)

ATM to be installed
through existing aperture.

02 Detailed Elevation of Affected Area
1:25@A3

CONTRACTORS MUST CHECK ALL DIMENSIONS ON SITE. ONLY FIGURED
DIMENSIONS ARE TO BE WORKED FROM. DISCREPANCIES MUST BE
REPORTED TO THE ARCHITECT BEFORE PROCEEDING.

© THIS DRAWING IS COPYRIGHT

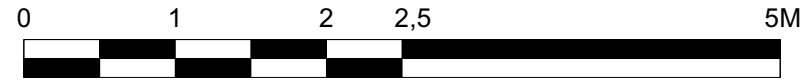

03 Elevation of Affected Area
1:100@A3

REVISION

BY

DATE

REVISION

BY

DATE

CONTRACTORS MUST CHECK ALL
DIMENSIONS ON SITE.
ONLY FIGURED DIMENSIONS ARE
TO BE WORKED FROM.
DISCREPANCIES MUST BE
REPORTED TO THE ARCHITECT
BEFORE PROCEEDING.

© THIS DRAWING IS COPYRIGHT

PLANNING APPLICATION

CLIENT:

CORPORATE REAL ESTATE

PROJECT:

28 High Street,
Uxbridge,
UB8 1JN

DRAWING:

Proposed Elevation 02

DRAWING No:

21035 237 PA 23

DRAWN BY / OFFICE:

JM LONDON

SCALE:

1:100 @ A3
1:50 @ A1

REVISION:

TB V10.1