


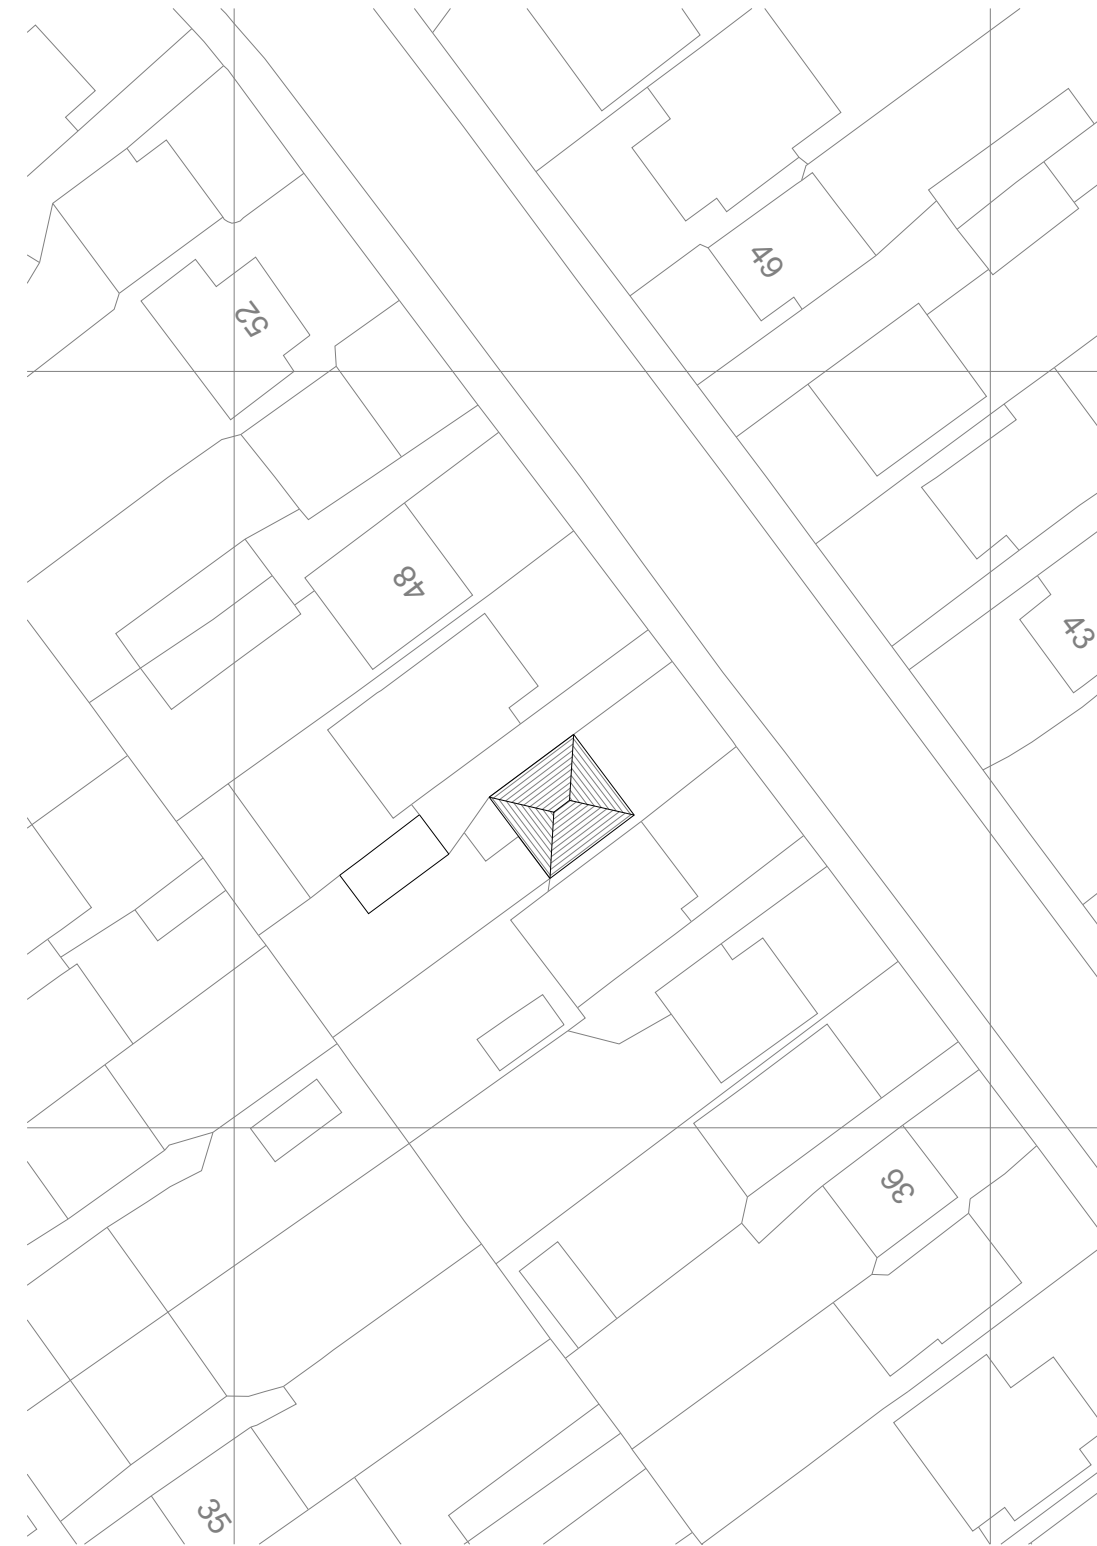


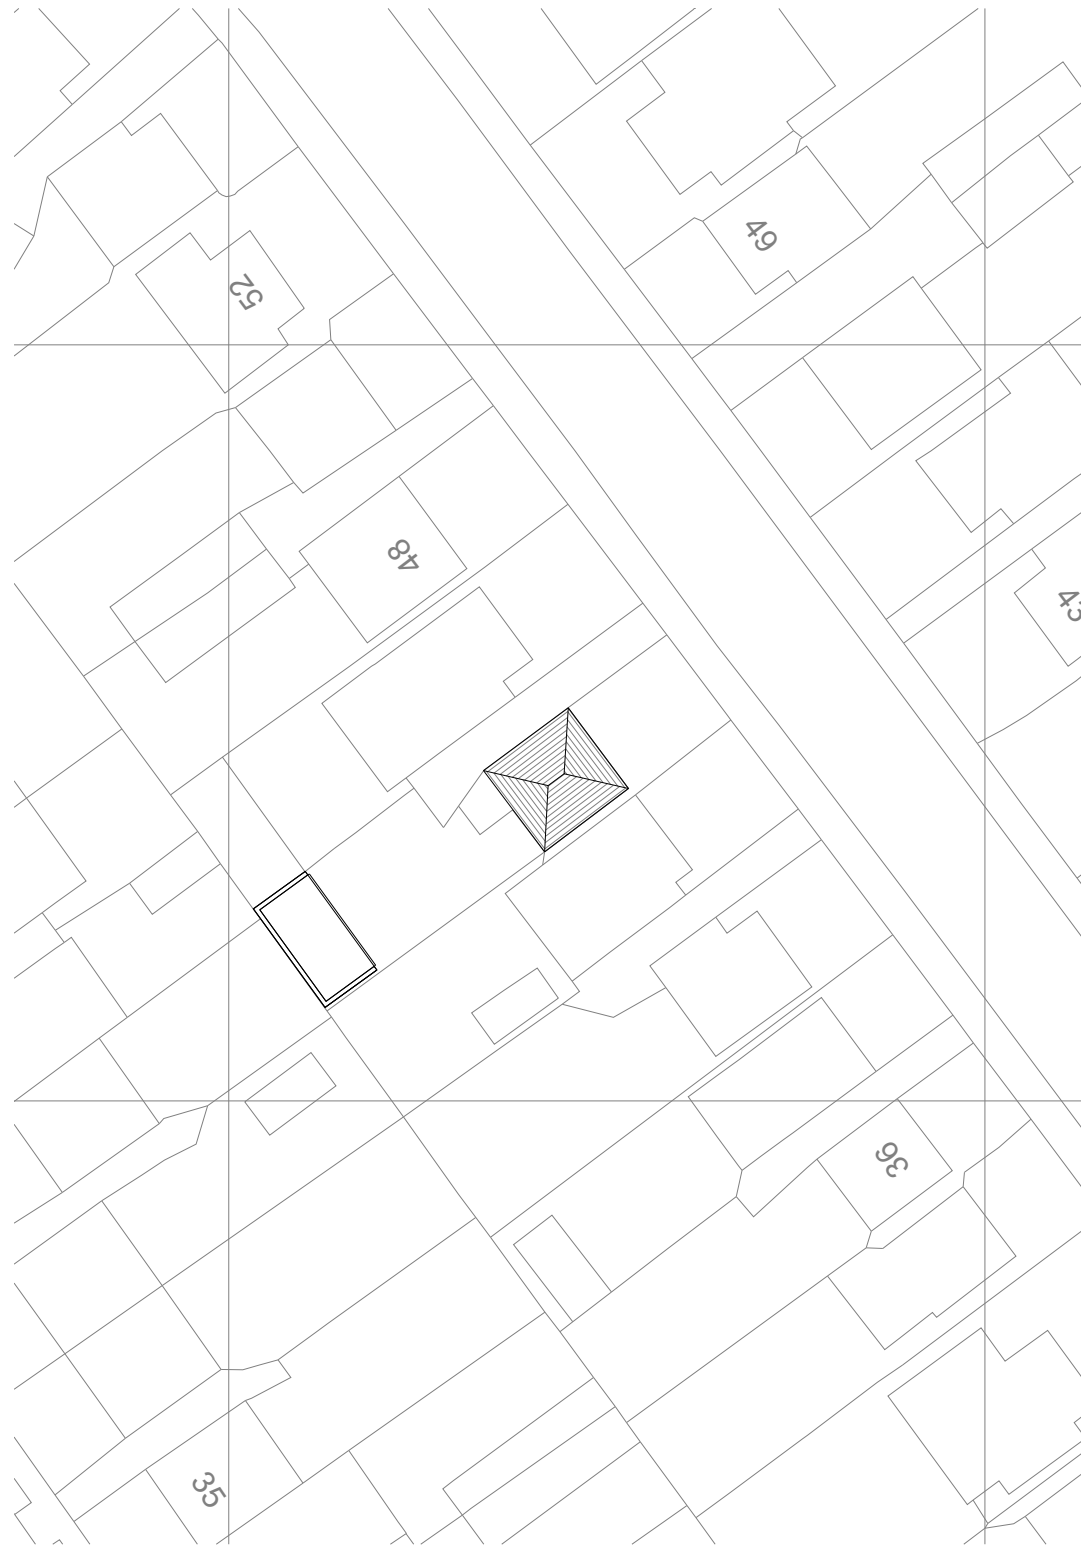

2 BLOCK PLAN EXISTING
SCALE 1:500 @ A3

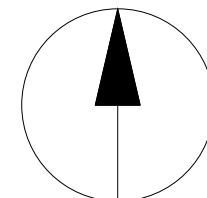

3 BLOCK PLAN PROPOSED
SCALE 1:500 @ A3

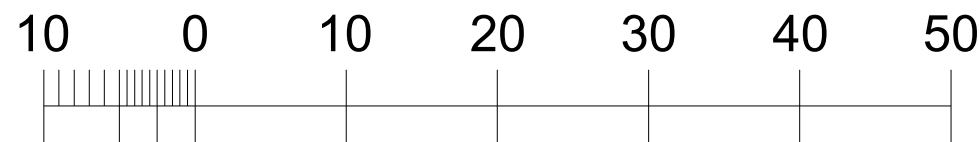

General Notes:
All dimensions are in millimeters unless noted otherwise.
All dimensions to be verified on site.
For any discrepancies and omissions, it is recipient's responsibility to verify the same specifically with the designer.
The copyright of this drawing is held by Statim Build. No unauthorized use or copies are permitted without our consent.



Statim Build
Ealing House,
33 Hanger Lane,
London, W5 3HJ

Contact: 0207 459 4194
Email: support@statimbuild.com

Client:	
Alan Rock	
Project Title:	
Outbuilding	
Project Address:	
44 Mount Pleasant, Ruislip HA4 9HG	
Client ID:	
564452143	

Drawing Title	Date: 10.03.2021
Block Plans	
Scale 1:500	A3
Drawn By: FA	Checked By: HM
Approved By: AR	Revisions 00
Drawing No. SB21/MP/002	