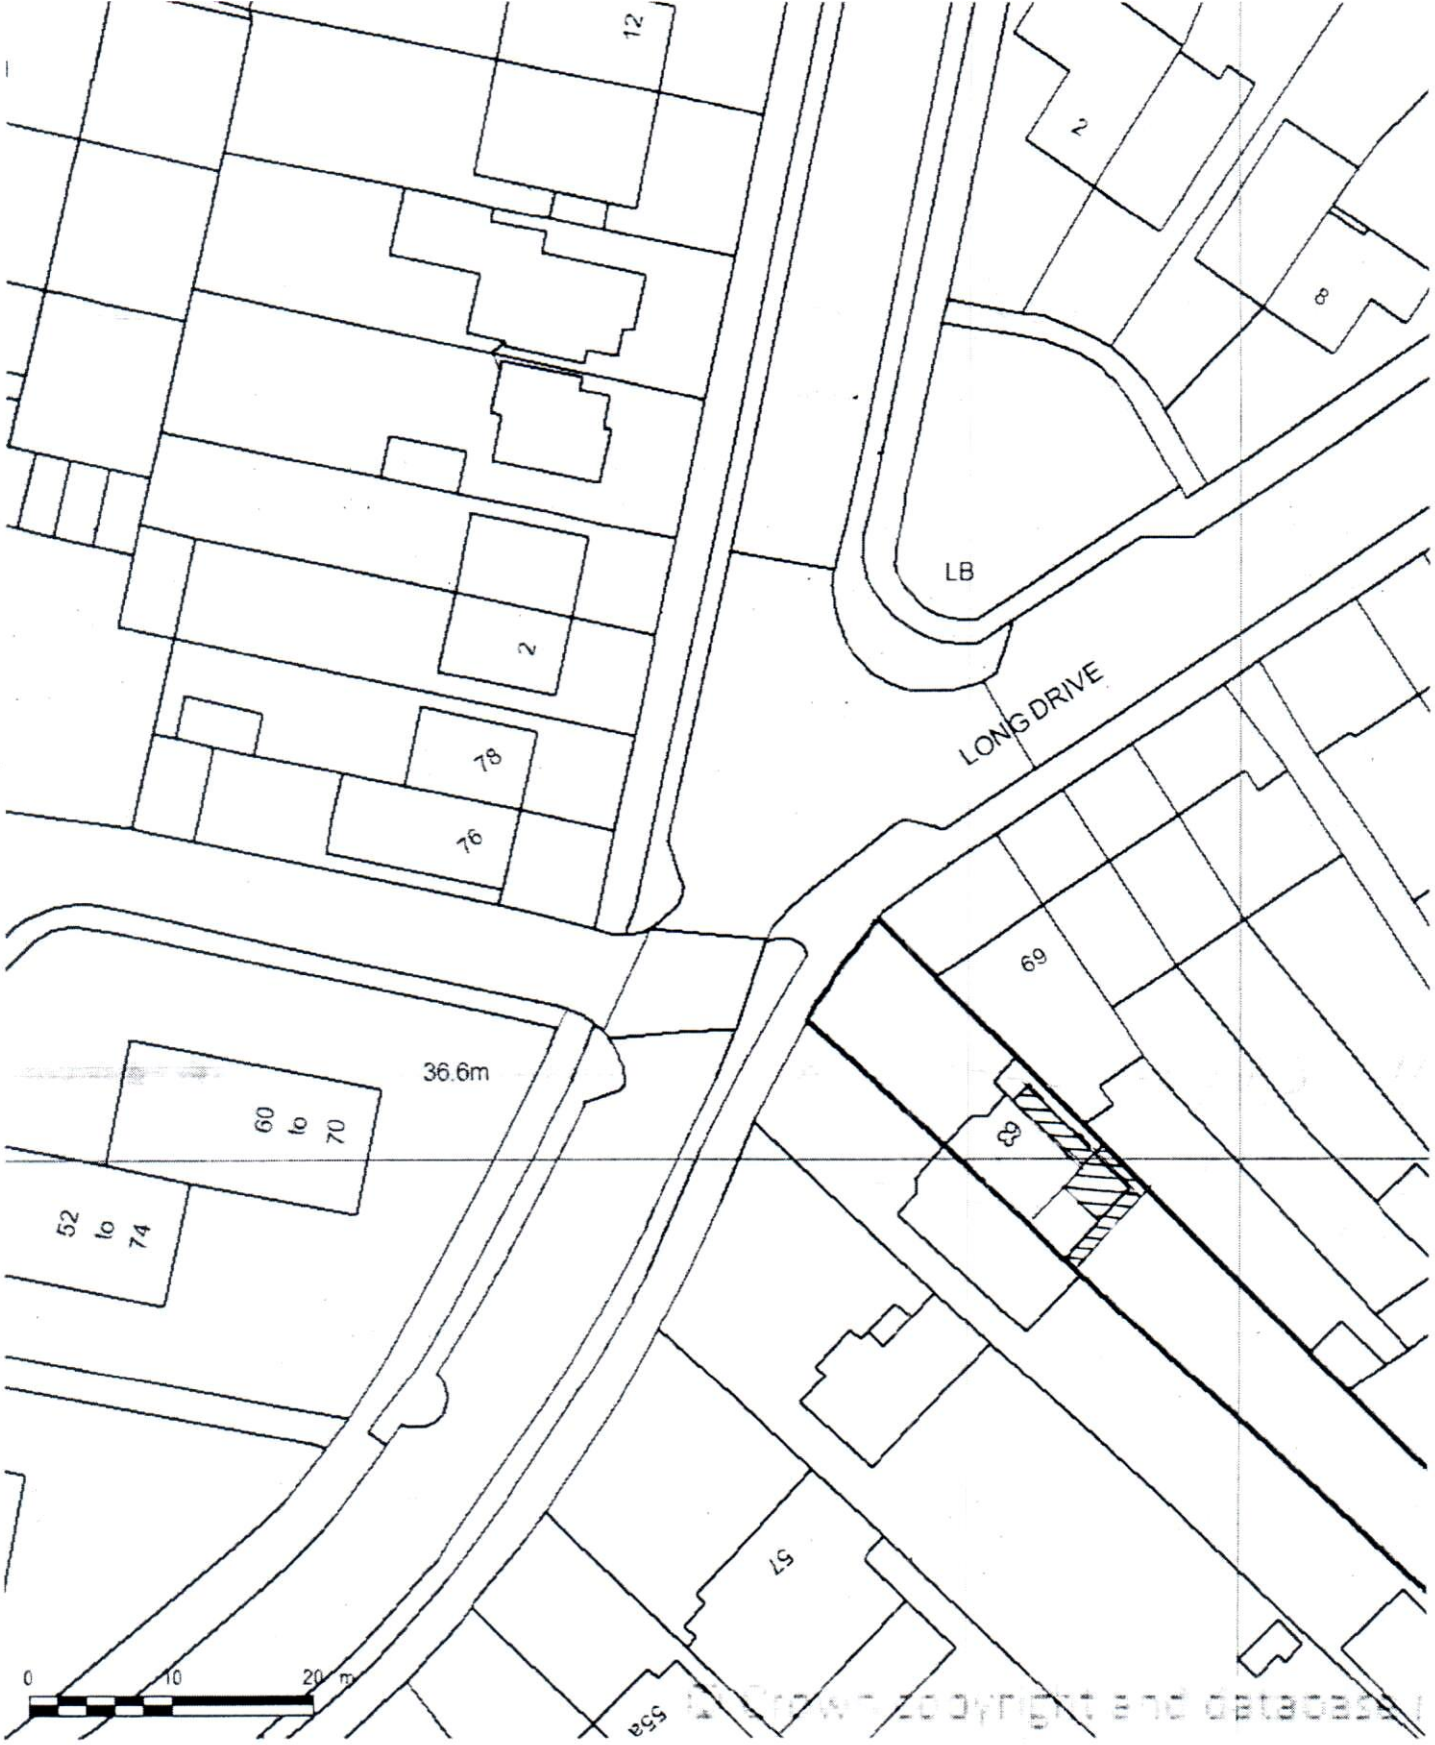

SITE: 63 LONG DRIVE, RUISLIP,
HA4 0HN
BLOCK PLAN: 1:500 (EXISTING)