
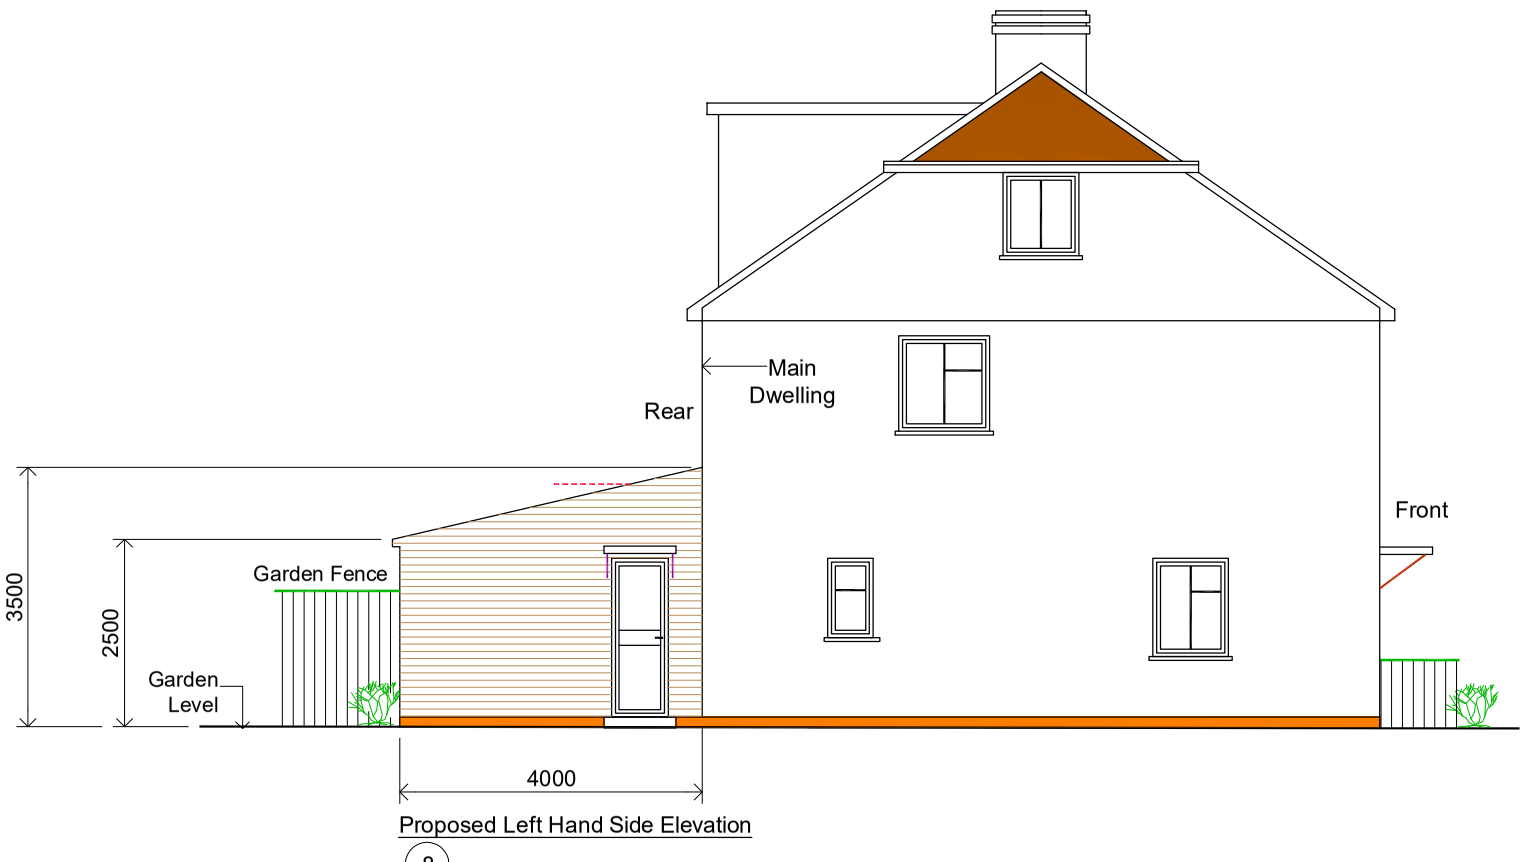



Proposed Left Hand Side Elevation

8

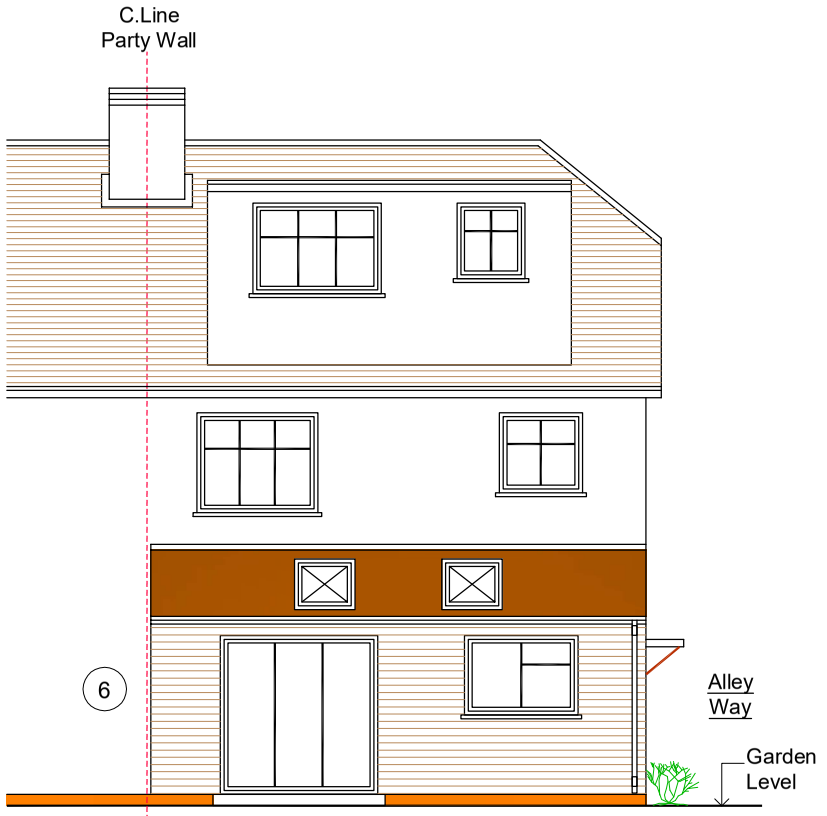

Proposed Rear Elevation

8

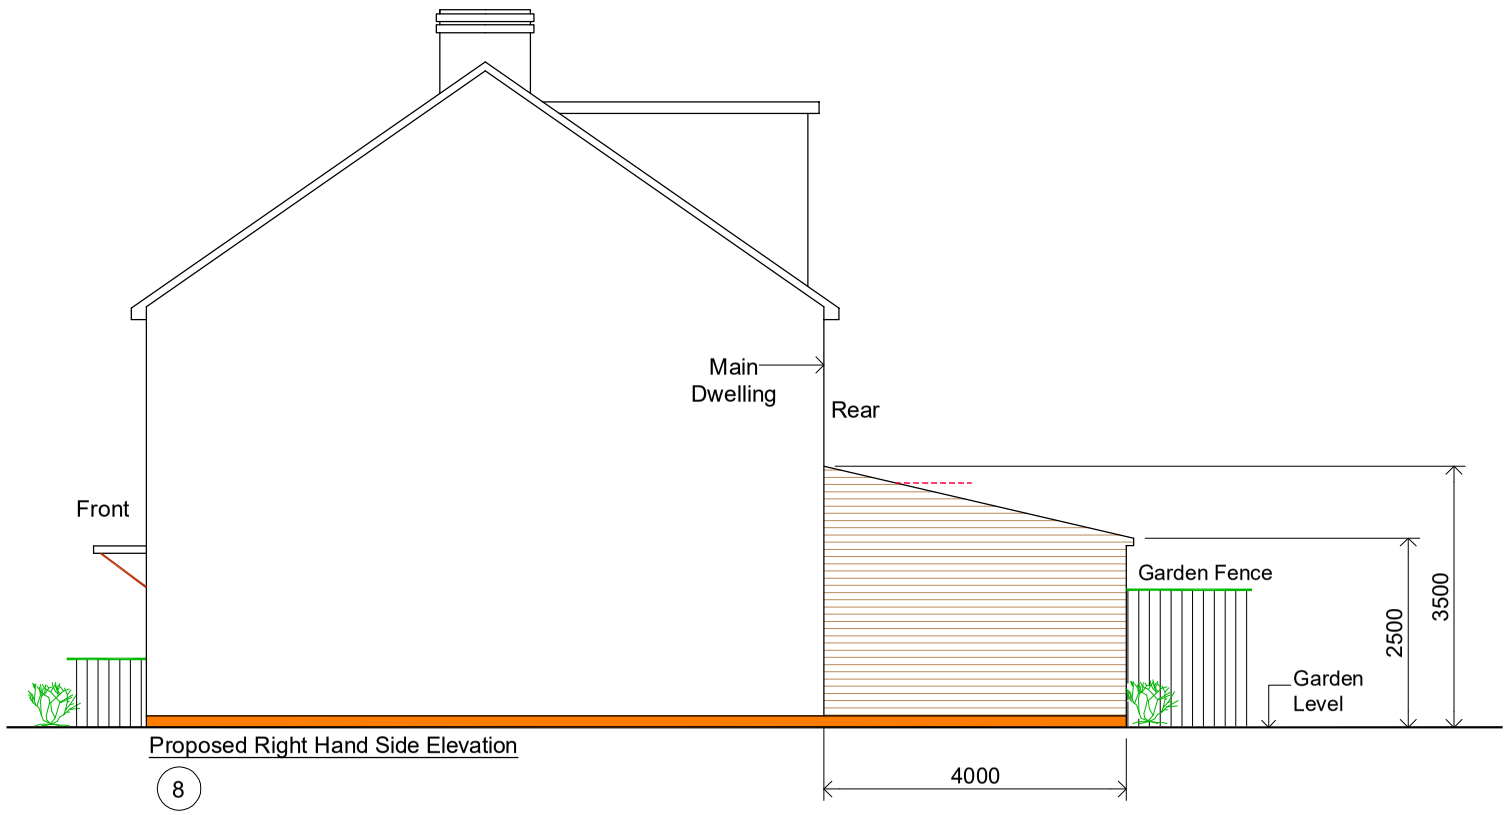

Proposed Right Hand Side Elevation

8

NOTES

CONTRACTORS MUST VERIFY ALL DIMENSIONS ON SITE BEFORE COMMENCING ANY WORK ON SHOP DRAWINGS

DO NOT SCALE FROM THIS DRAWING

RS ATRA COPYRIGHT

Notes:
1. Do not scale this drawing

2. All dimensions to be verified on site and any discrepancy reported to the client

3. This drawing to be read in conjunction with all relevant drawings

Prior To Commencement Of Any Works, Agree With Adjoining Neighbours

Client/Builder To Obtain All Planning Permission Approvals From The Relevant Authority. Commencement Of Building Works Prior To The Planning & Building Control Approvals Is To Client/Builders Own Risk

Client/Builder To Liaise With Local Water Board For Any New Works On Or Within The Public Sewer Or Drain Runs And Obtain Approval From The Local Authority Prior To Commencement Of Any Works

Party Wall Matters By Home Owner

We Do Not Guarantee Any Planning Approvals

We Would Like To Highlight That it Is The Home Owner/Applicant Duty To Ensure the Builder On Site Is Competent And Is Insured For The Proposed Works

Our Services Do Not Include Checking Against The Builders Work

Prior Approval:

REV	AMENDMENT	DATE	CHKD
A	Planning Issue	10.10.26	RS

0 1m 2m 3m

Scale Bar

CLIENT

Parminder Singh Sungoo

PROJECT

8 Morgans Lane
Hayes - Middlesex
UB3 2UB

DRAWING TITLE

Proposed Single Storey Rear Extension
Proposed Elevations
Sheet 3

SCALE	DRAWN BY	CHECKED	DATE
1:50 @ A1 1:100 @ A3	RS	RS	10.10.26

DRAWING STATUS

Planning Issue

DRAWING NUMBER

2026 - 126 - 03

REVISION

A