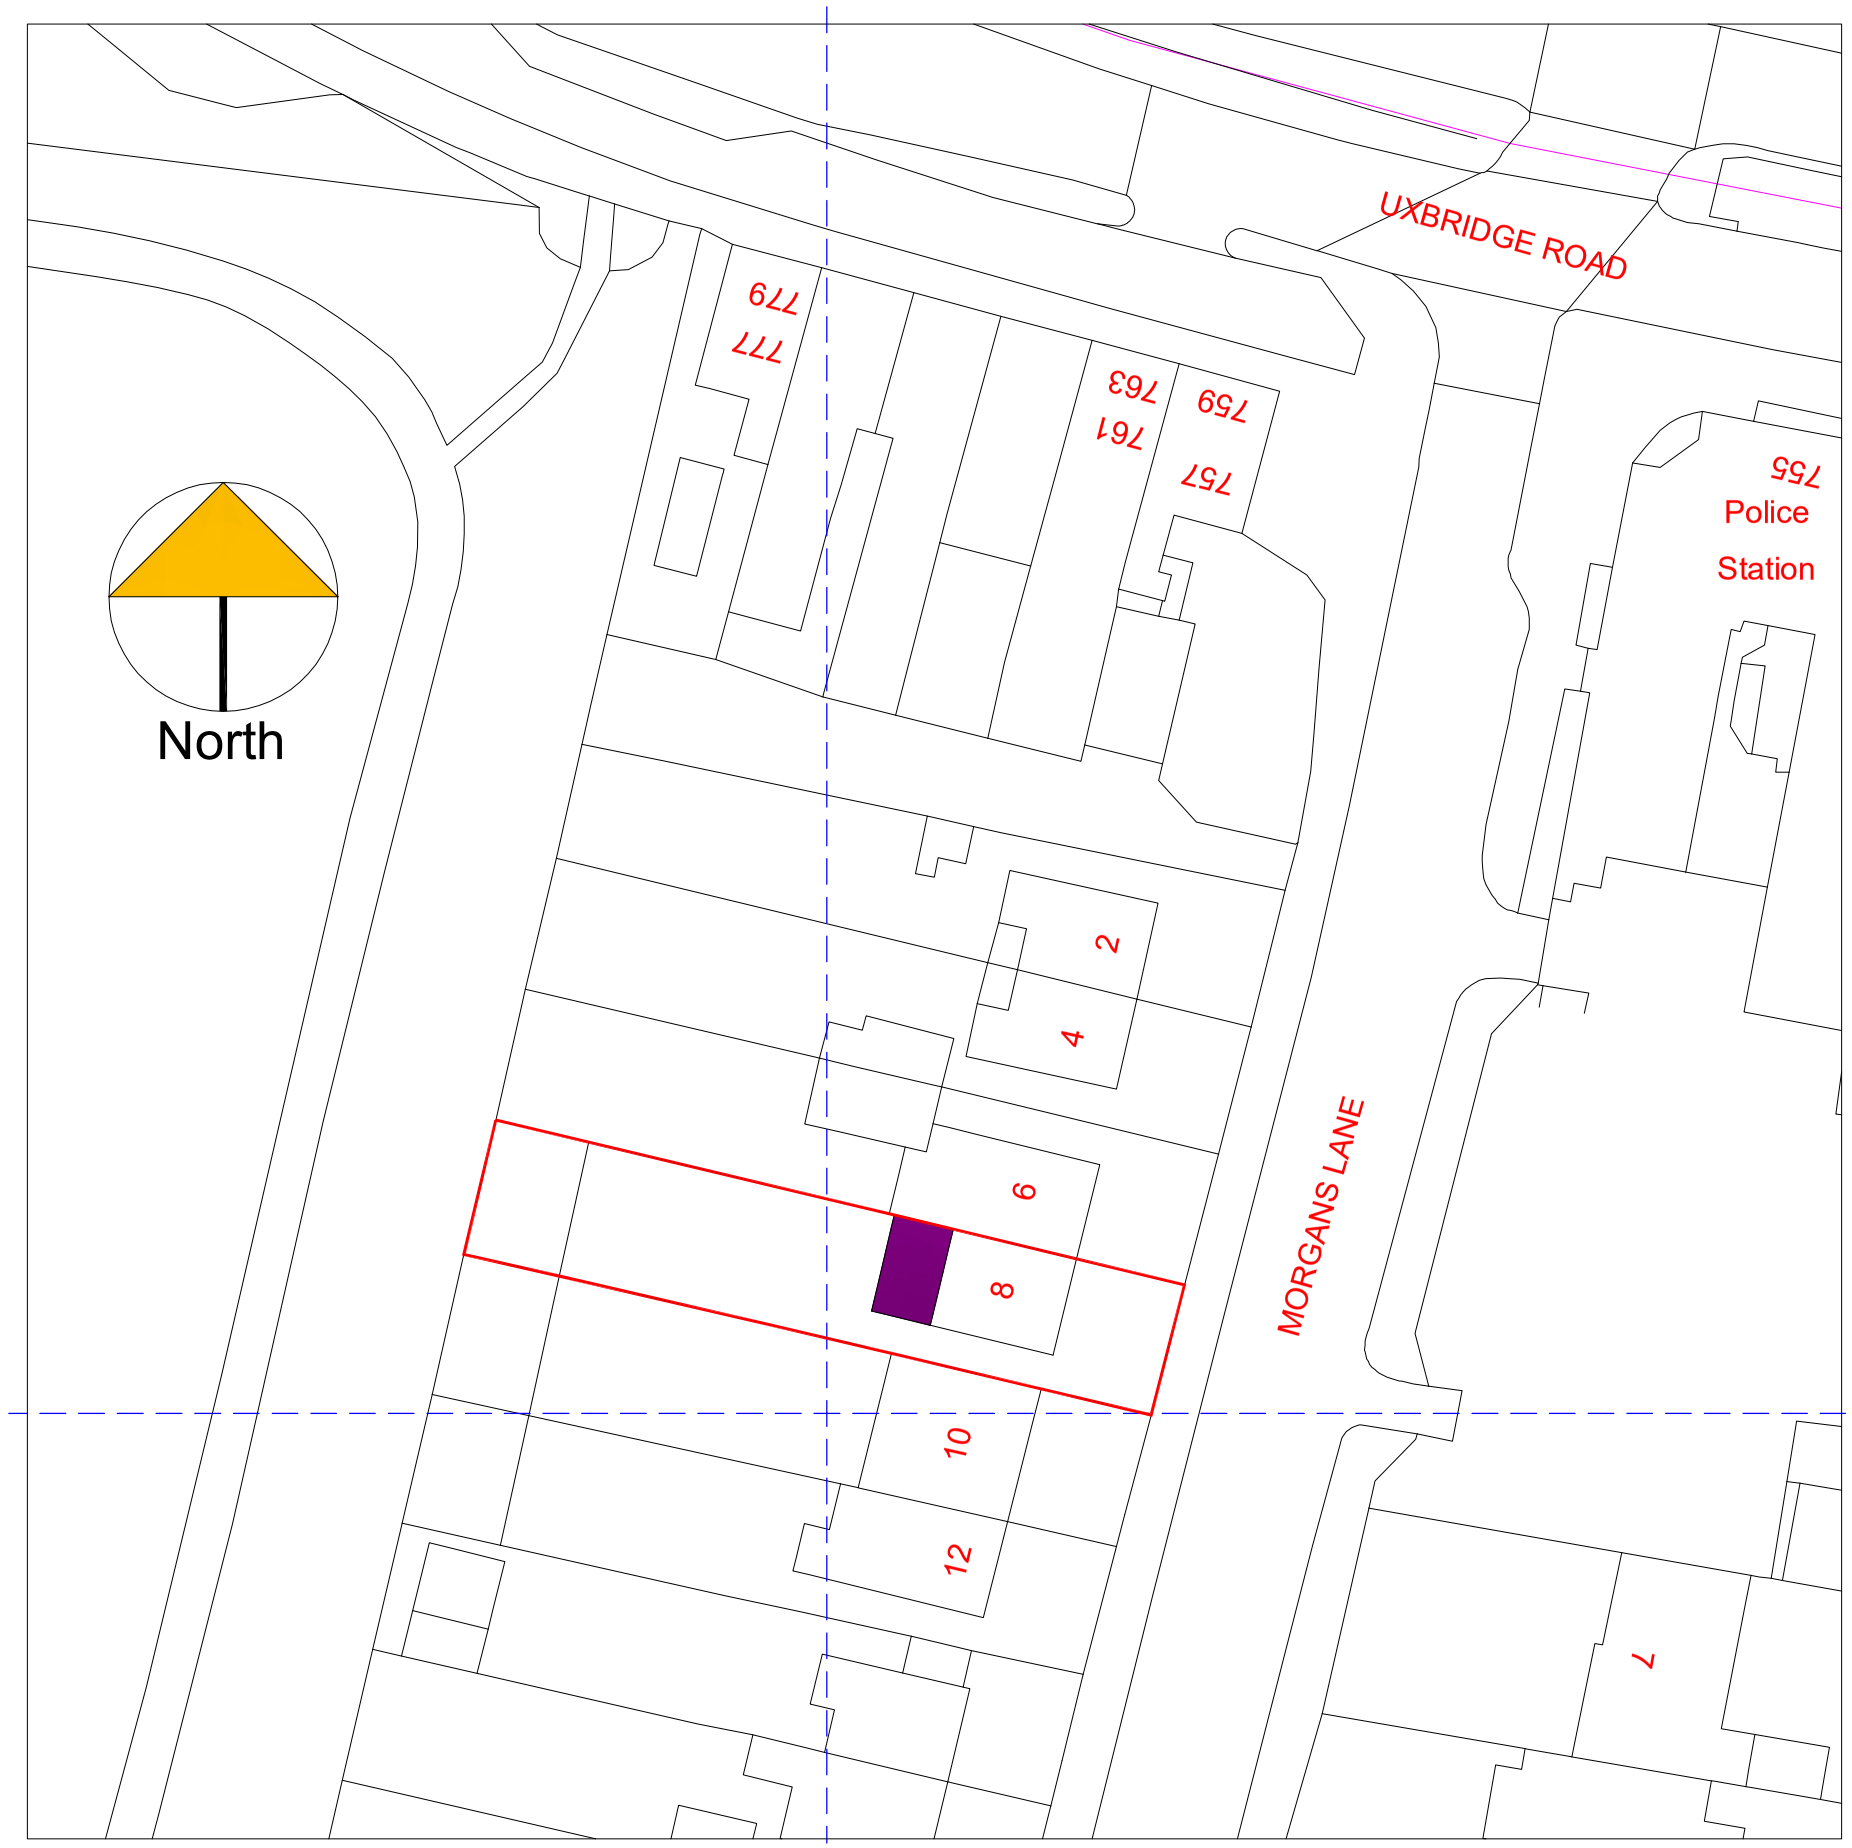


NOTES

CONTRACTORS MUST VERIFY ALL DIMENSIONS ON SITE BEFORE COMMENCING ANY WORK ON SHOP DRAWINGS

DO NOT SCALE FROM THIS DRAWING

RS ATRA COPYRIGHT

Notes:
1. Do not scale this drawing

2. All dimensions to be verified on site and any discrepancy reported to the client

3. This drawing to be read in conjunction with all relevant drawings

REV	AMENDMENT	DATE	CHKD
A	Planning Issue	10.10.26	RS

0 10 20 30

Scale Bar

CLIENT

Parminder Singh Sungoo

PROJECT

8 Morgans Lane
Hayes - Middlesex
UB3 2UB

DRAWING TITLE

Proposed Block Plan
Sheet 4

SCALE	DRAWN BY	CHECKED	DATE
1:250 @ A1 1:500 @ A3	RS	RS	10.10.26

DRAWING STATUS
Planning Issue

DRAWING NUMBER
2026 - 126 - 04

REVISION
A