


Location Plan

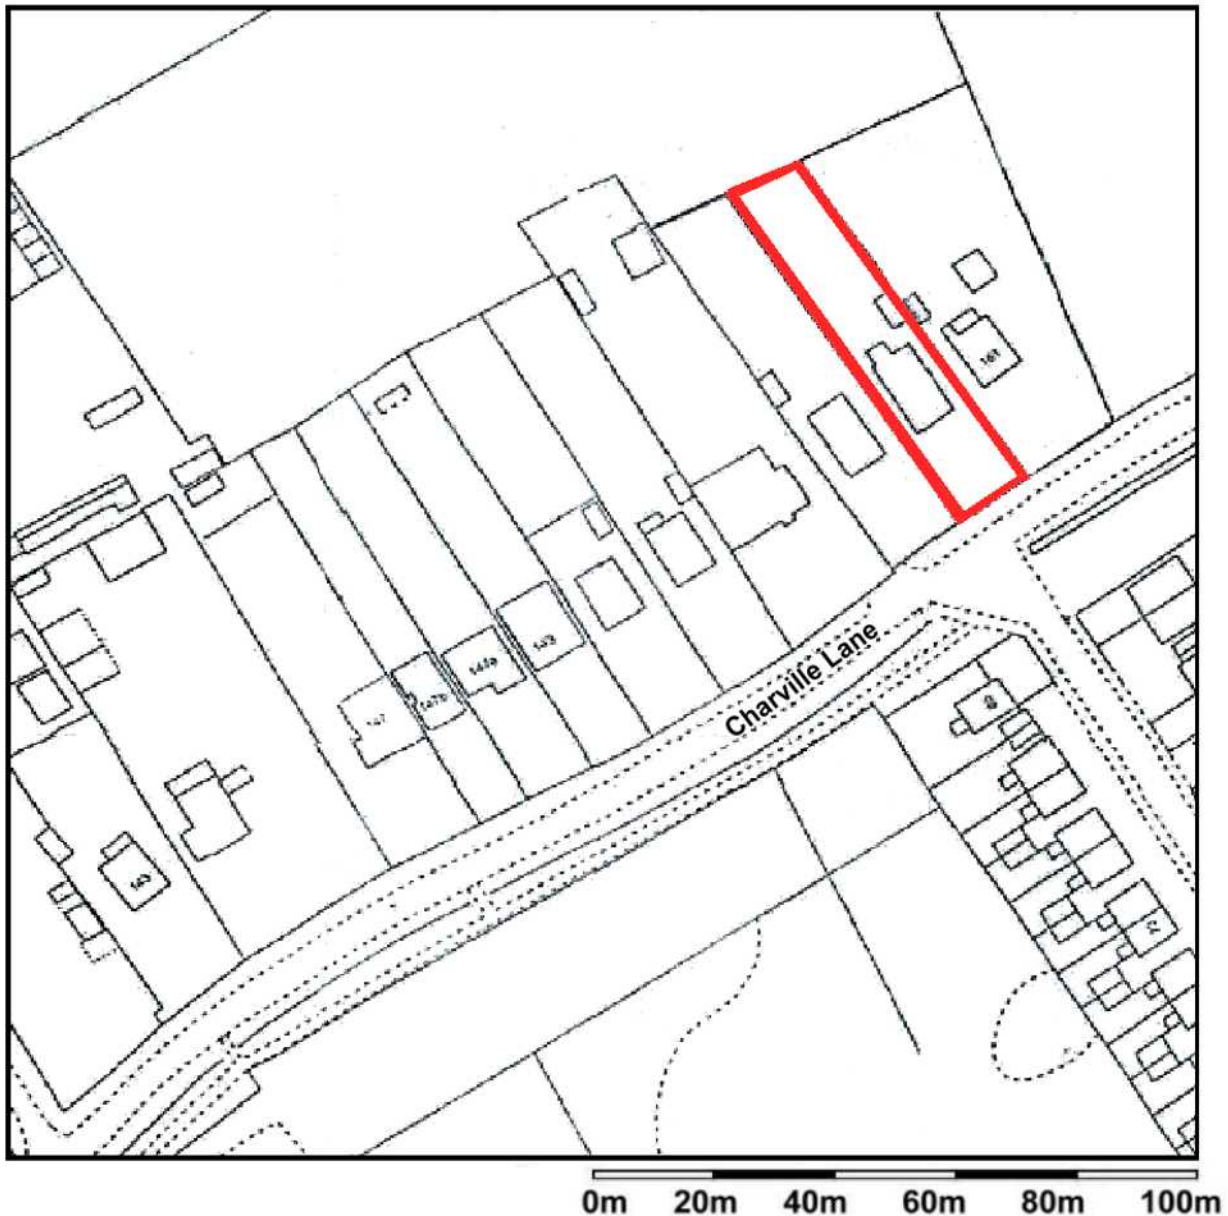

Drawing No: LP-01-2017
November 2017

Scale 1:1250 @ A4

Application Address
159 Charville Lane,
Hayes,
Middlesex,
UB4 8PB

