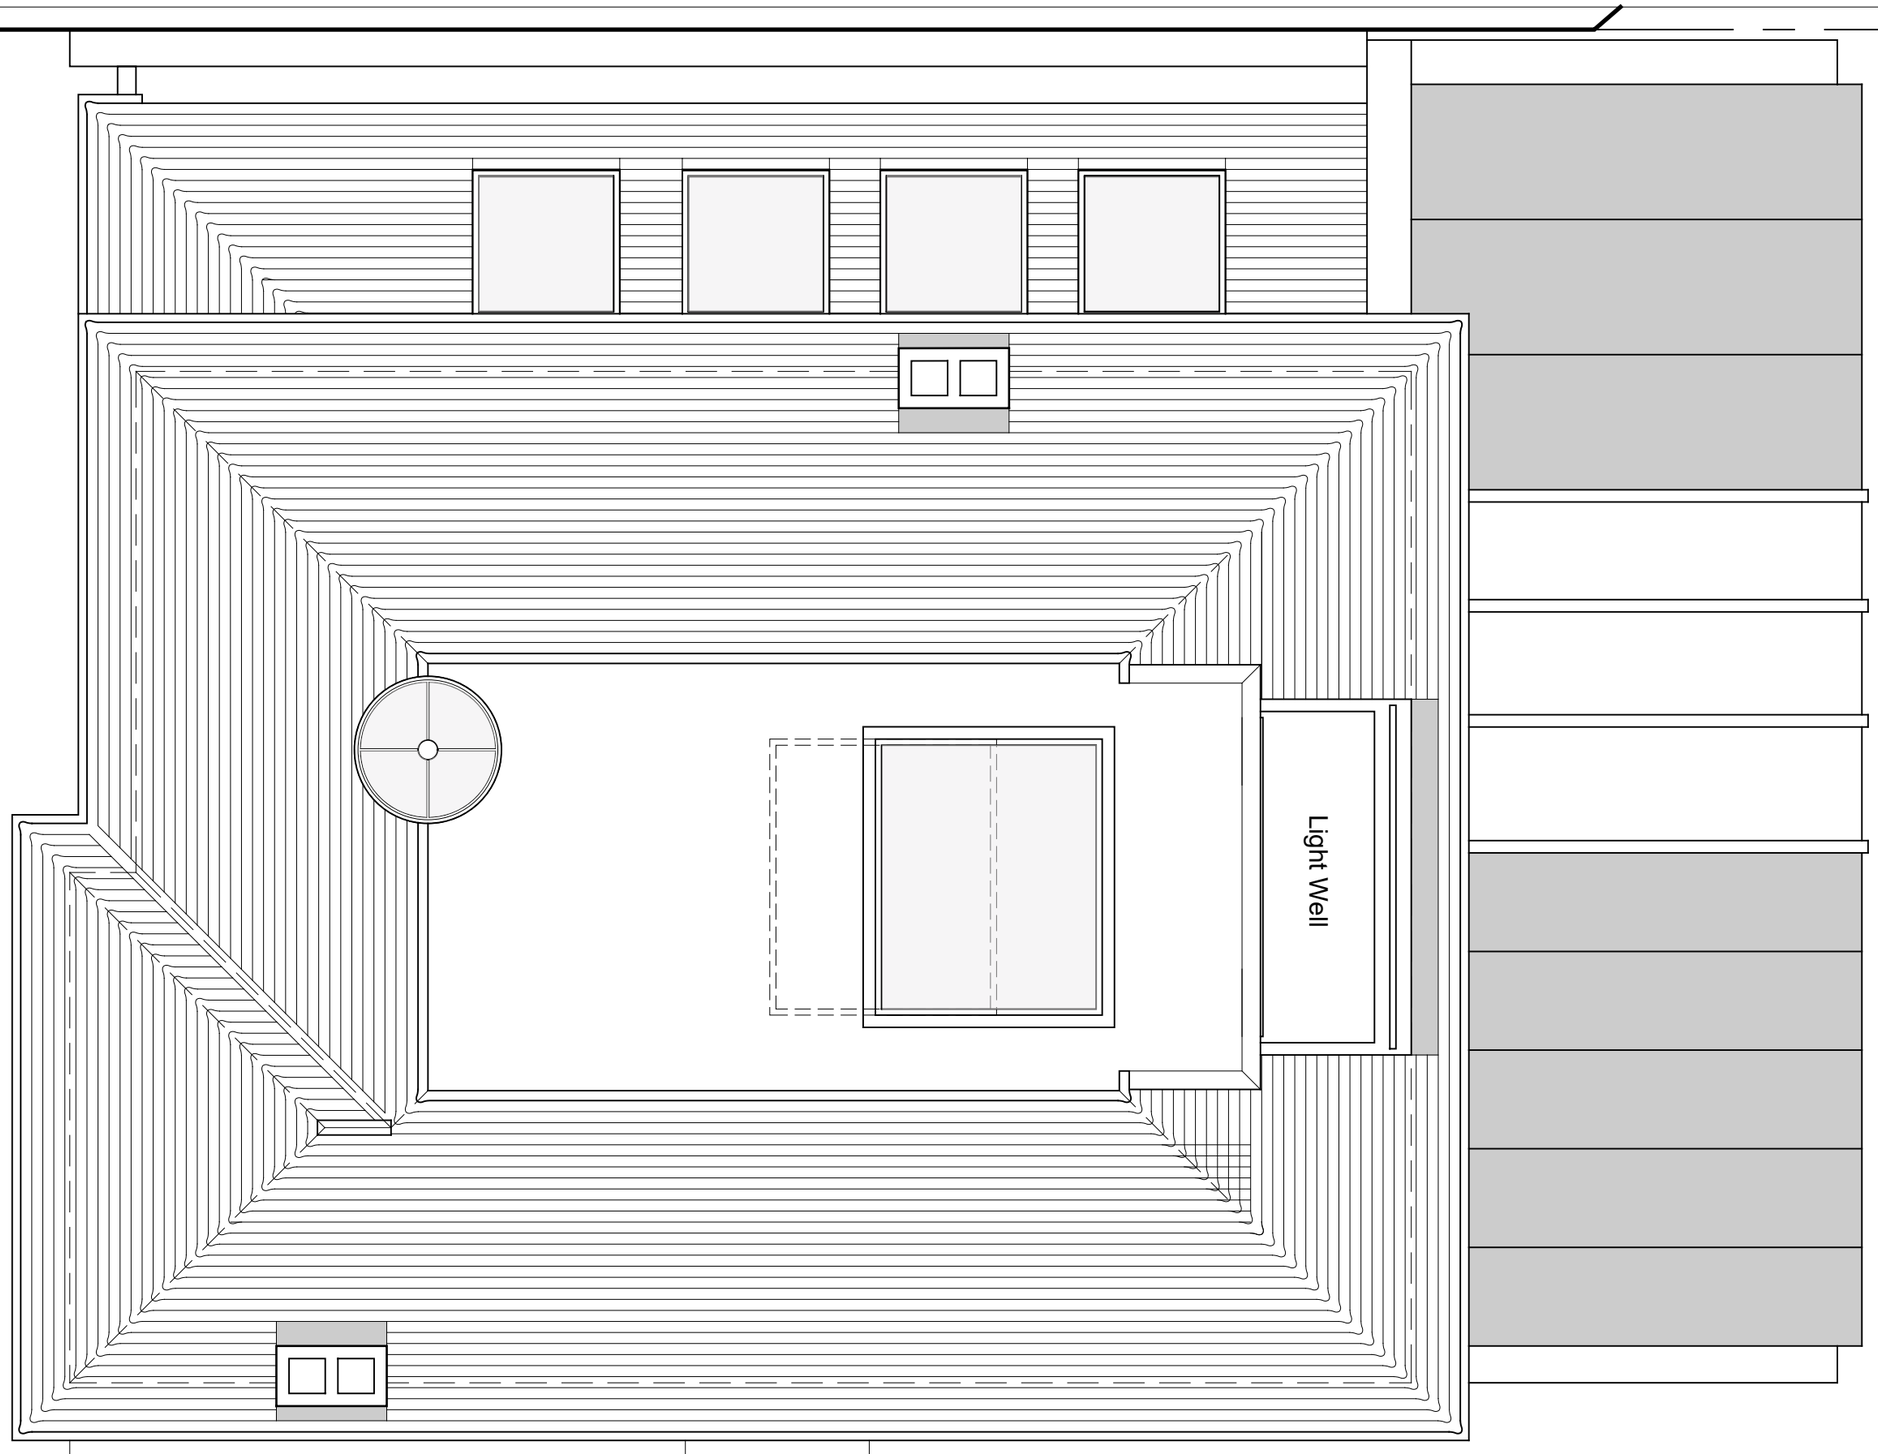

PROPOSED GIFA:

Hyde Park Construction

SUBJECT TO ALL RELEVANT STATUTORY AUTHORITY APPROVALS.

N

Client:
D RANA & H SANDHU

Project:
25 ST MARTINS APPROACH

Title:
PROPOSED ROOF FLOOR PLAN

Scale Bar: 0 1 2 3 4 5

Scale:	Project No:	Drawing No:	Rev:
1:50@A3/1:25@A1	1186	1186 (P-) 203	B