


Scale: 1:1250

2 Oak Cottages

Hill End Road
Harefield
UB9 6LL

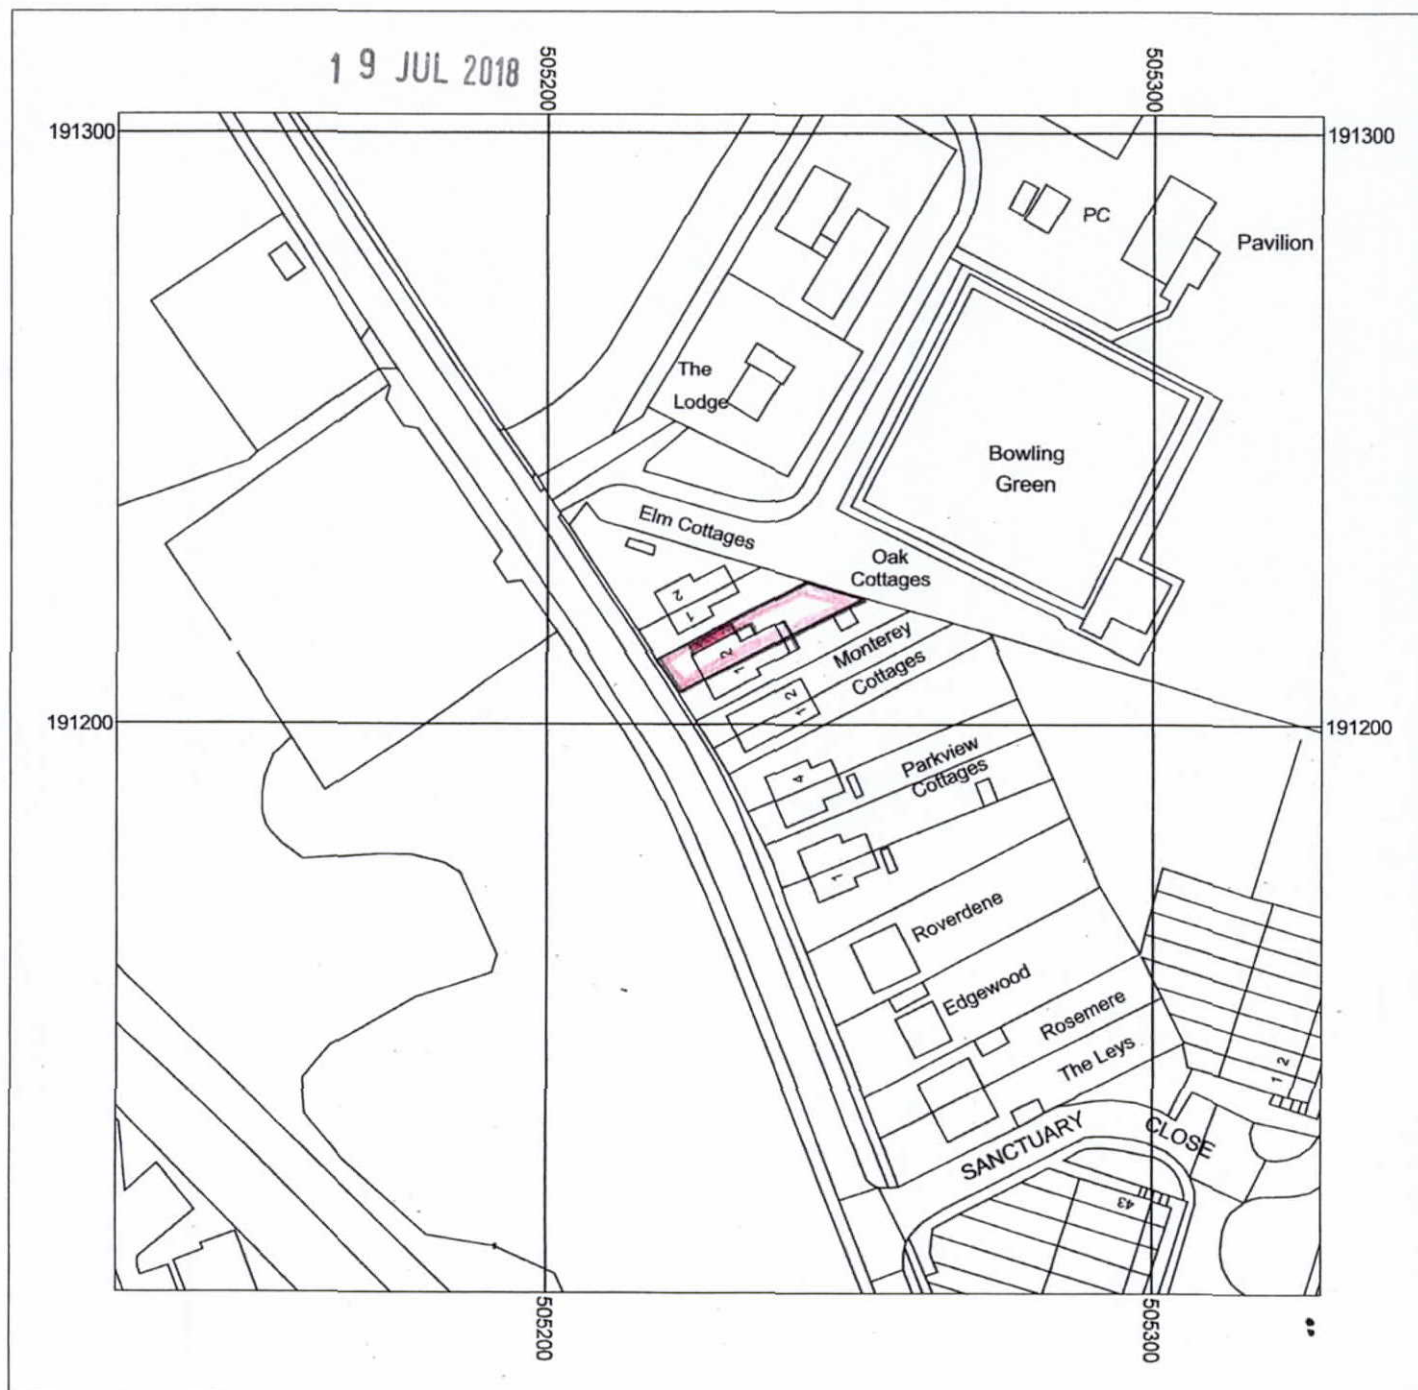

Supplied by: National Map Centre
License number: 100031961
Produced: 12/07/2018
Serial number: 2005586

Plot centre co-ordinates: 505228,191204
Download file: oak.zip
Project name: 441