
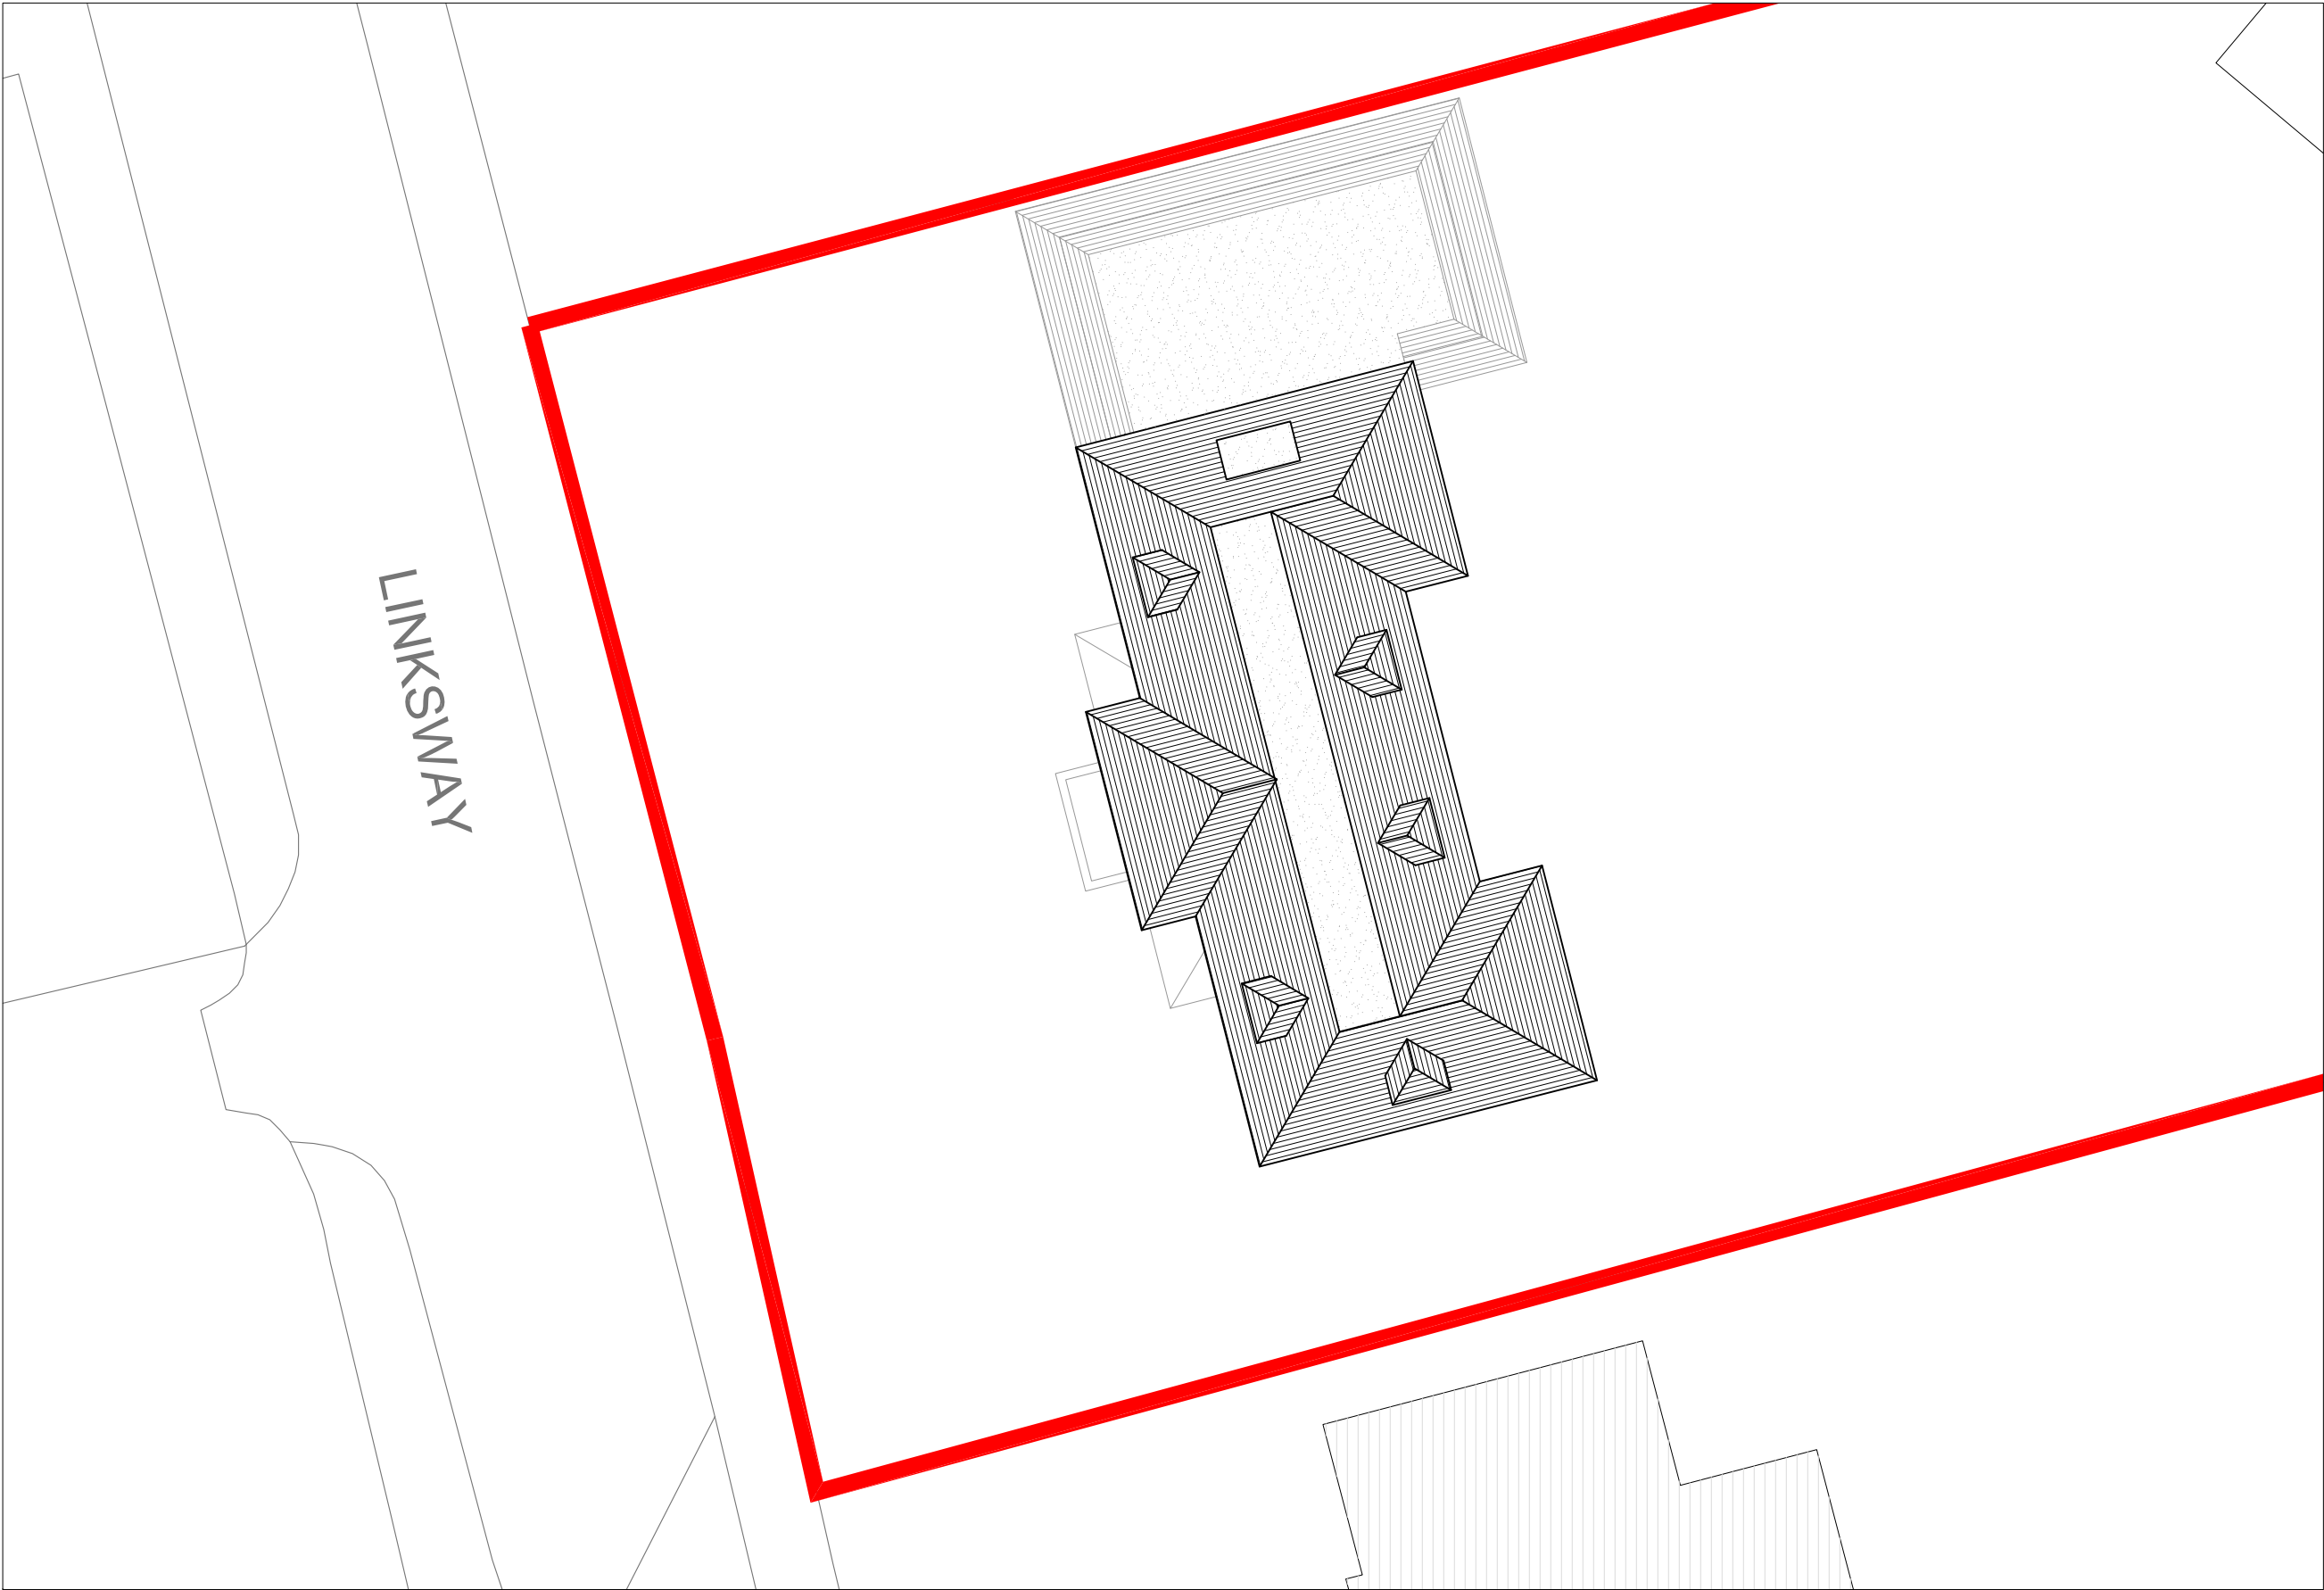


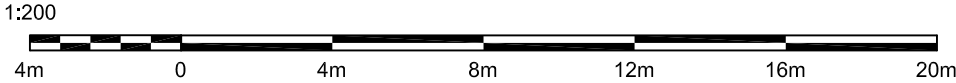

EXISTING BLOCK PLAN
SCALE 1:200

-	-	-	-
Rev	Date	Description	Init.
Client			

MR A DOSHI

Project Title
PROPOSED EXTENSIONS AND ALTERATIONS TO
EXISTING DWELLING
15 LINKSWAY, NORTHWOOD, HA6 2XA

Drawing Title EXISTING BLOCK PLAN			
Cad File	Sheet Size	Scale	
P001	A3	1:200	
Drawn by	Drawing Date	Approved by	
BR	APR 2021	NJ	
Project No.	Drawing No.	Revision	
1759	P102	-	



2-4 High Street Bulbup
Middlesex HA4 7AG
t 01923 840077 f 01923 840078
info@juttla-architects.com
juttla-architects.com

This drawing is property of Juttla Architects Ltd © and must not be
copied or otherwise reproduced. All dimensions must be checked on
site before commencing work. No dimensions to be scaled from this
drawing. This drawing was produced using AutoCad 2016.

PLANNING ISSUE